


FORTUNE CONNECT
PROPOSED SHOP REFRESH , WBC REFIT & M&S INSERT
SALES AREA 43 sq. m . CHILLED - 4 ft M&S , 6ft DRINKS , 6 ft ALCOHOL.
FOR REVIEW - 12.01.2022

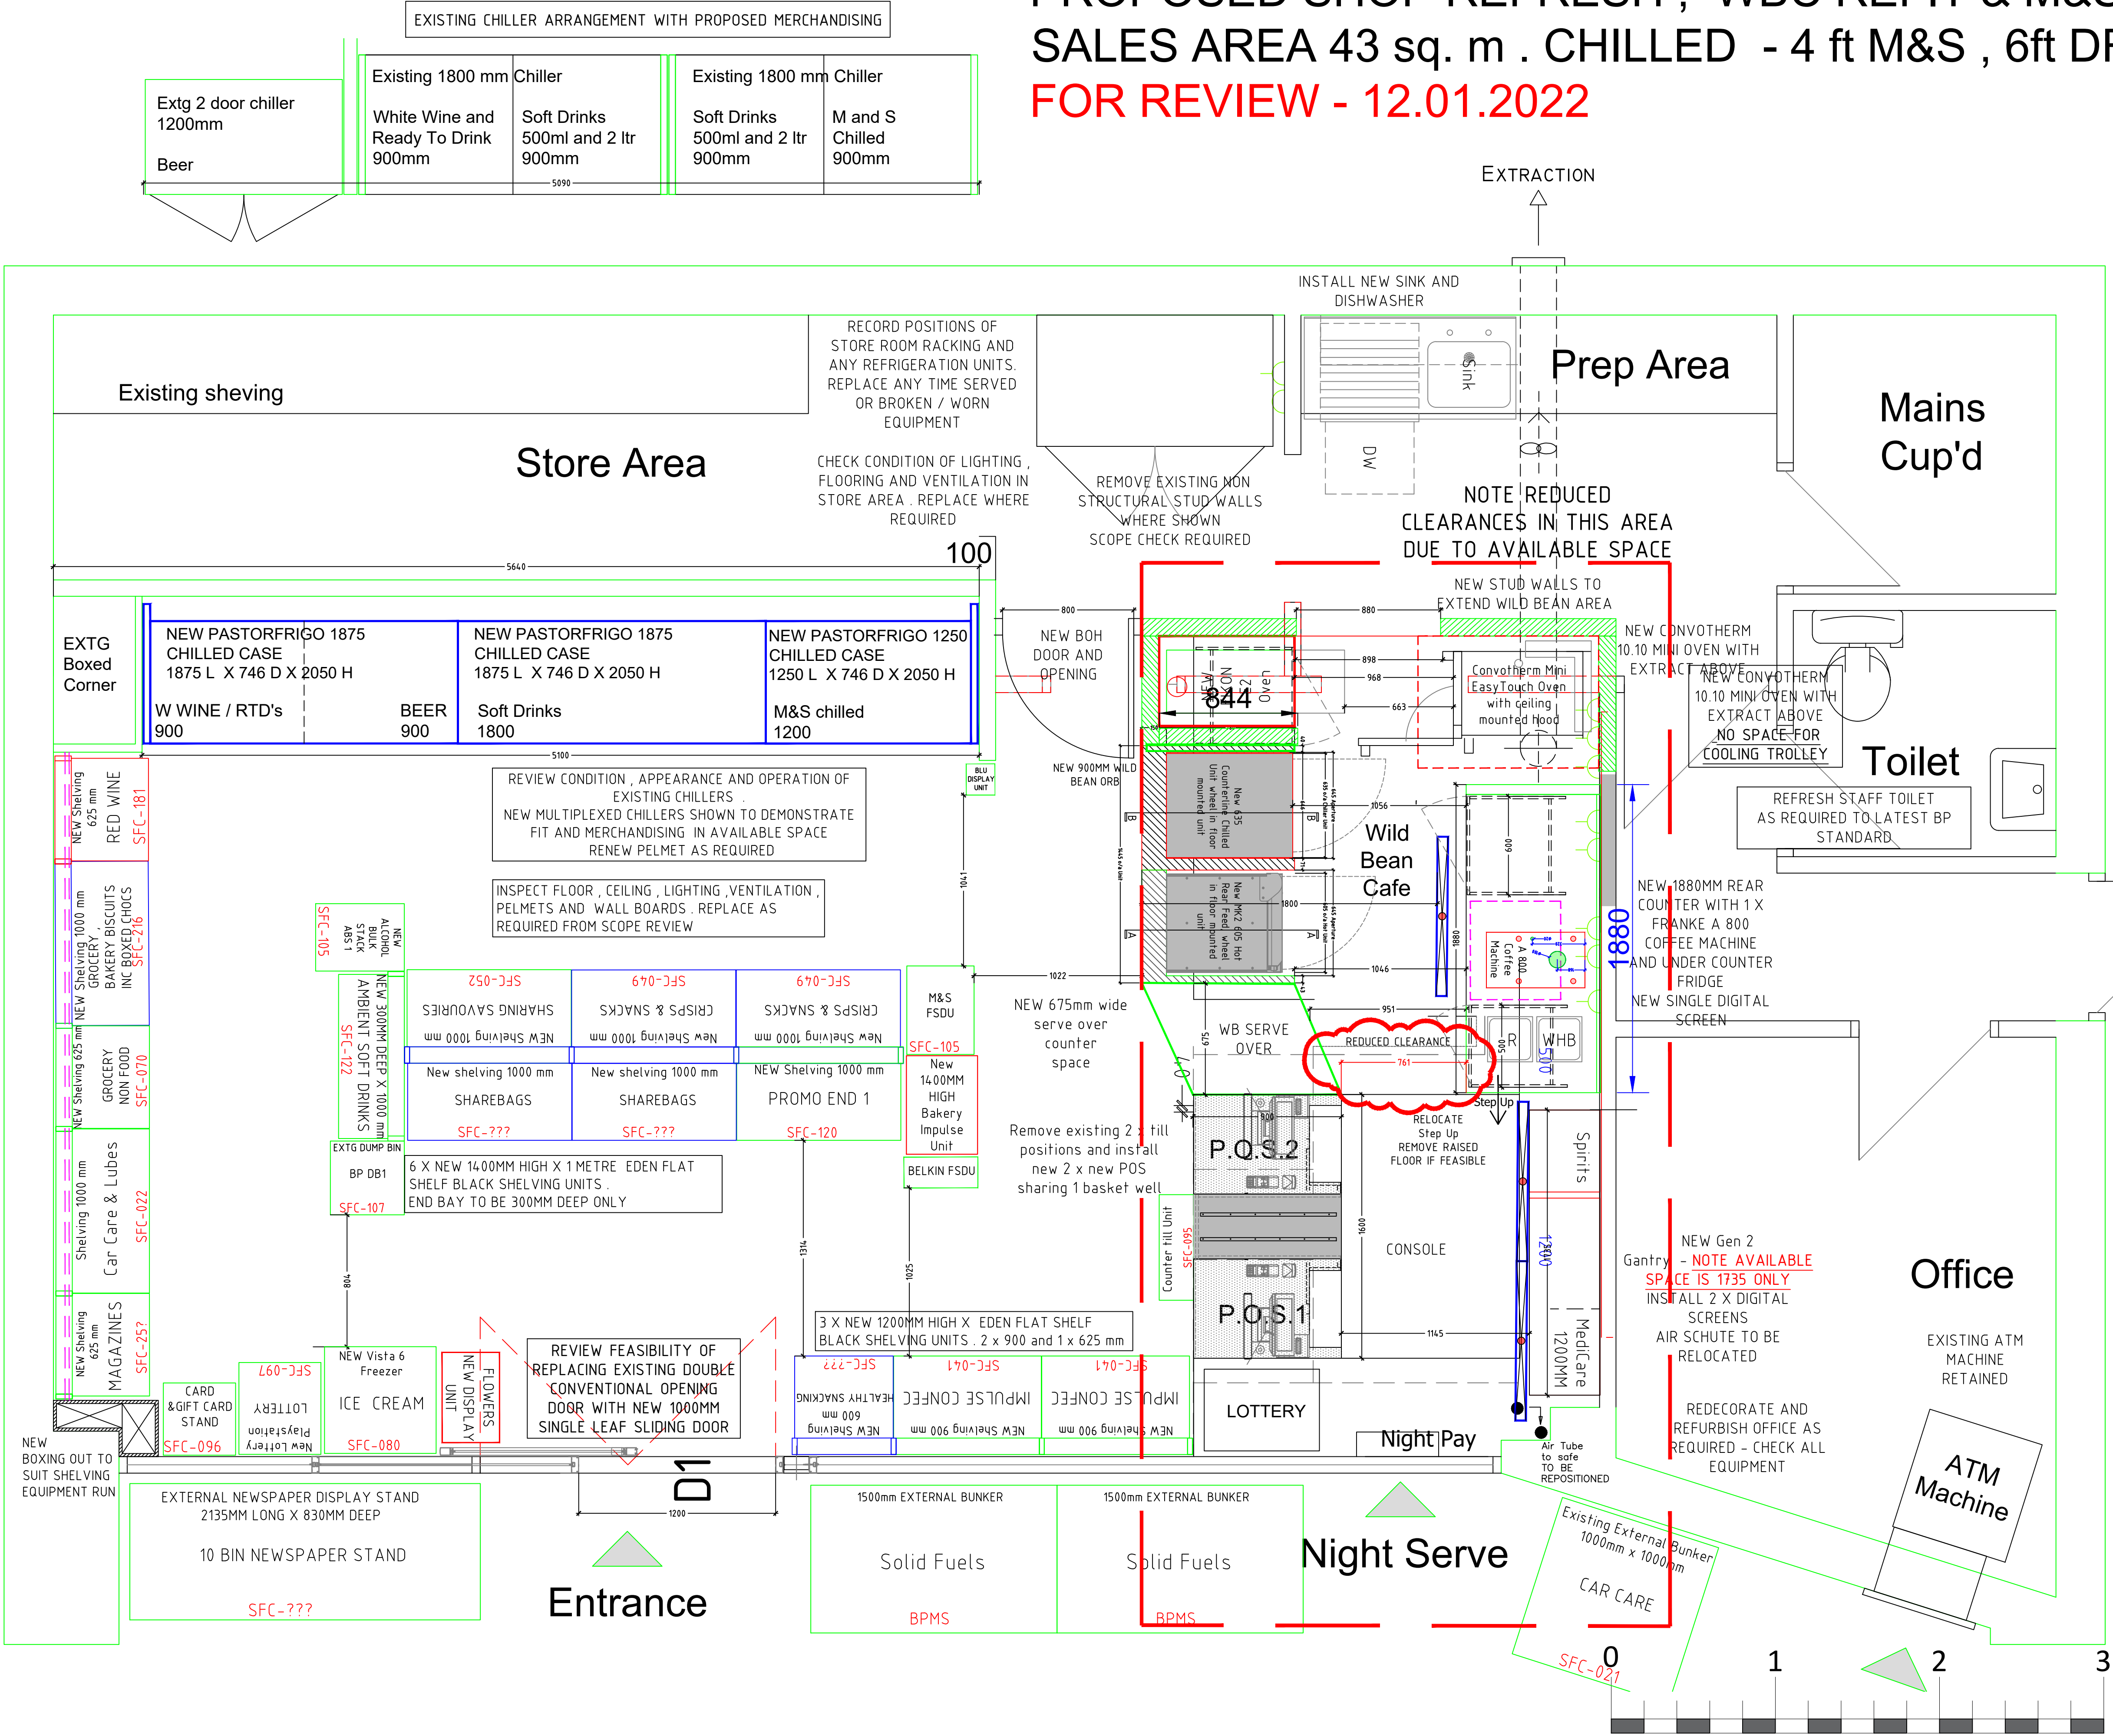

RE

IN

C/

HW

RE

RE

CH

FOF

INS

P

C

AN

RE

R

D	11.01.2022	WILD BEAN AREA RE DESIGNED TO MAXIMISE CLEARANCES
C	06.01.2022	COMMODITY REVIEW
B	14.12.2021	NEW CHILLERS ADDED
A	11.11.2021	REVISE INTERNAL LAYOUT

NR	DATE	DESCRIPTION
REVISIONS		

STATUS	FEASIBILITY DRAWING
--------	---------------------



BP OIL UK Ltd

Asset Development

BP OIL UK Ltd

Asset Development

WITAN GATE HOUSE

MILTON KEYNES

BUCKS MK9 1ES

Tel No 01908 853000

Fax No 01908 853999

FORTUNE CONNECT

ARTERIAL WAY

BASILDON

ESSEX SS15 6DH

DRAWN: M.MERALI

DATE: 16.12.2021

DESIGN CHECKED: BP RETAIL

DATE: T.B.C.

APPROVED: BP RETAIL

DATE: T.B.C.

ATTACK CHECKED:

DATE:

SCALE: 150

SCALED DIMENSIONS SHOULD NOT BE TAKEN FROM THIS DRAWING

(APPROPRIATE FOR A1 ONLY)

DRAWING NUMBER

13181 - 72 - GL

REV

D

ARCHITECT: M.MERALI - TECHNICAL DESIGN SERVICES

This drawing has been produced in accordance with BP Oil UK Ltd retail design standards & current legal requirements.

Copyright of BP Oil UK Ltd. Illegal use is prohibited. Reproduction only with permission of BP Oil UK Ltd.

BP Oil UK Ltd, Asset Development, 500-600 Witton Gate West, Milton Keynes, MK9 1ES