


MAYFLOWER SF CONNECT
SHOP REFRESH , WILD BEAN REFIT & SF COMMODITY LAYOUT
FOR REVIEW - REV B - 28.04.2022

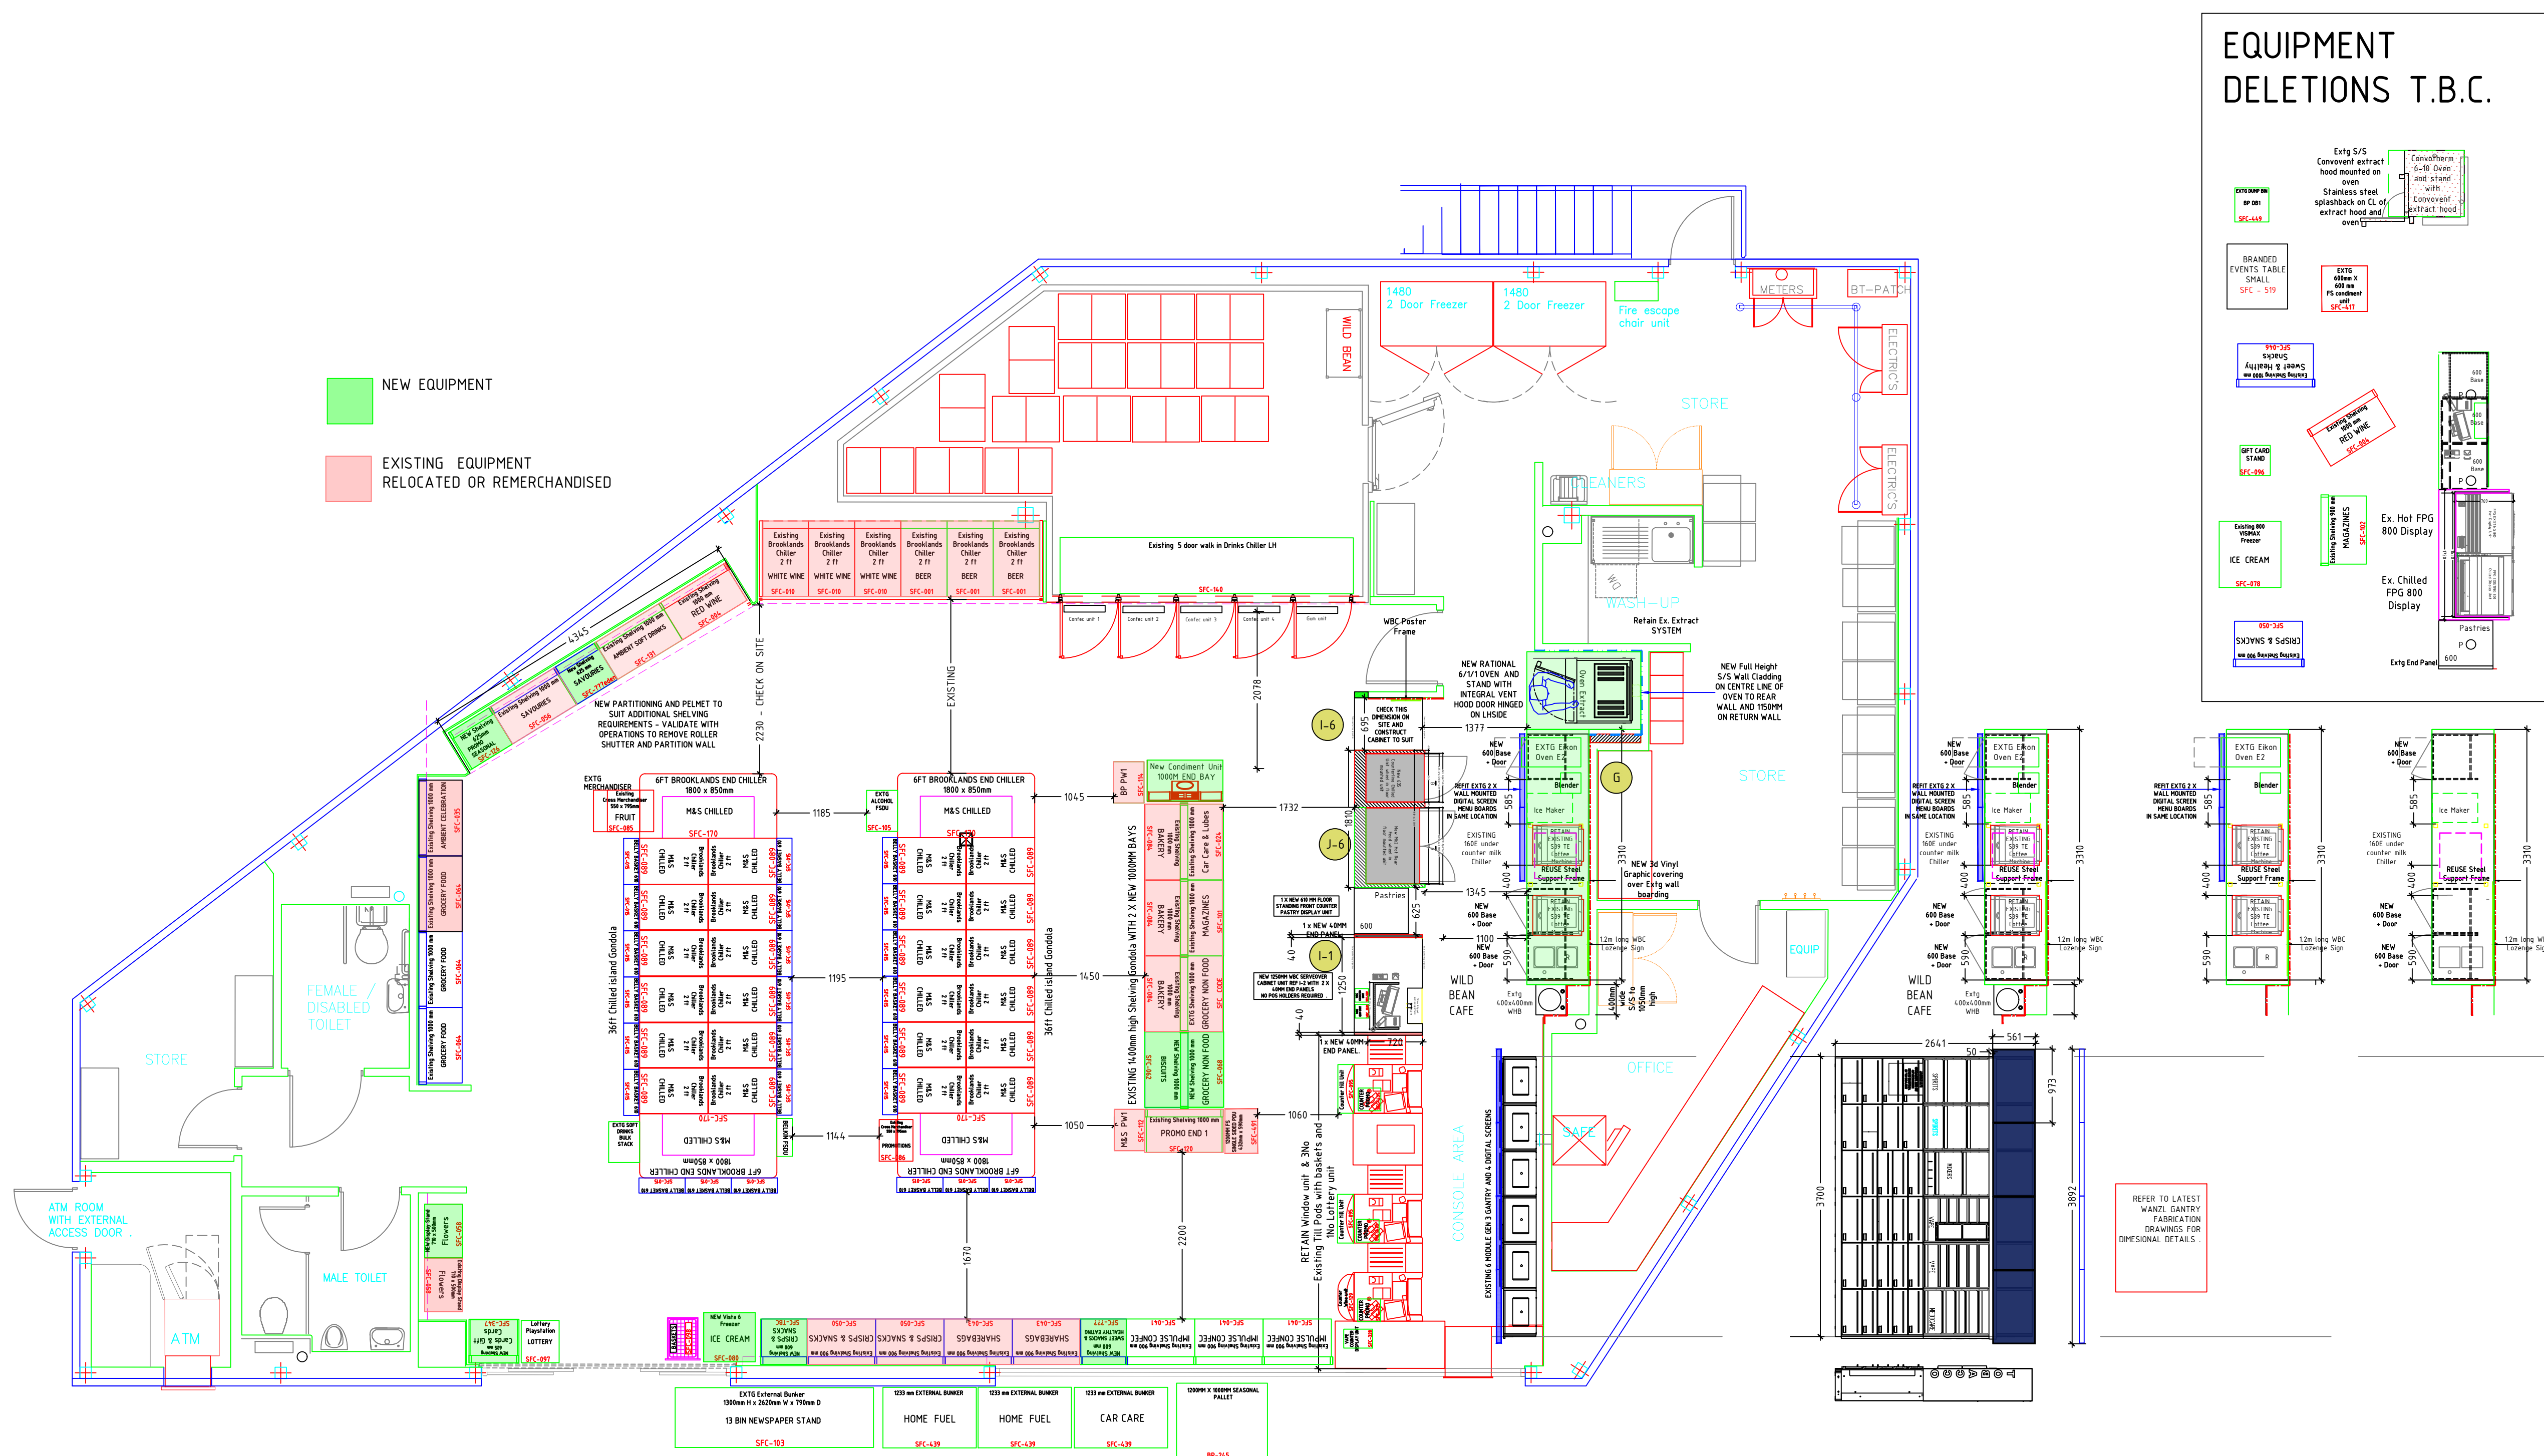

LAYOUT AS PROPOSED

SCALE 1:50

B	28.04.2022	AMBIENT GONDOLA RECONFIGURED WITH NEW END CONDIMENT BAY - EXTG CONDI UNIT REMOVED - AMBIENT SHELVING RECONFIGURED NEXT TO WHITE WINE CHILLER
A	27.04.2022	DIMENSIONS ADDED BETWEEN CHILLED GONDOLAS AND BELLY BASKETS
NR	DATE	DESCRIPTION
REVISIONS		
STATUS		PROPOSED WBC REFIT AND COMMODITY LAYOUT



BP OIL UK Ltd
Asset Development

BP OIL UK Ltd

Asset Development

BP OIL UK Ltd Asset Development MITAN GATE HOUSE BILTON KEYNES BUCKS MK45 1ES Fax No 01908 853000 Fax No 01908 853999 DRAWN: M.MERALI DATE: APR 2022 DESIGN CHECKED: DATE: APPROVED: DATE: TRACK CHECKED: DATE: CALC: 150 SCALED DIMENSIONS SHOULD NOT BE TAKEN FROM THIS DRAWING (APPROPRIATE FOR A1 ONLY)	MAYFLOWER SF CONNECT RADFORD WAY BILLERICAAY ESSEX CM12 0BP <u>PROPOSED COMMODITY AND</u> <u>WILD BEAN LAYOUT</u> <u>2022 SHOP REFRESH PROGRAM</u> <table border="1" style="width: 100%; border-collapse: collapse; margin-top: 10px;"> <tr> <th style="width: 80%; padding: 5px;">DRAWING NUMBER</th> <th style="width: 20%; padding: 5px;">REV</th> </tr> <tr> <td style="text-align: center; padding: 10px; font-size: 1.5em;">10611 – 72 – SFCL</td> <td style="text-align: center; padding: 10px; font-size: 2em;">B</td> </tr> </table> ARCHTECT: -	DRAWING NUMBER	REV	10611 – 72 – SFCL	B
DRAWING NUMBER	REV				
10611 – 72 – SFCL	B				

drawing has been produced in accordance with BP Oil UK Ltd retail design standards & current legal requirements.
Copyright of BP Oil UK Ltd. Illegal use is prohibited. Reproduction only with permission of BP Oil UK Ltd.