


POLLOCKSHAW'S SF CONNECT


PROPOSED COMMODITY LAYOUT - APR 2022

FOR APPROVAL - REV A - 20.04.2022

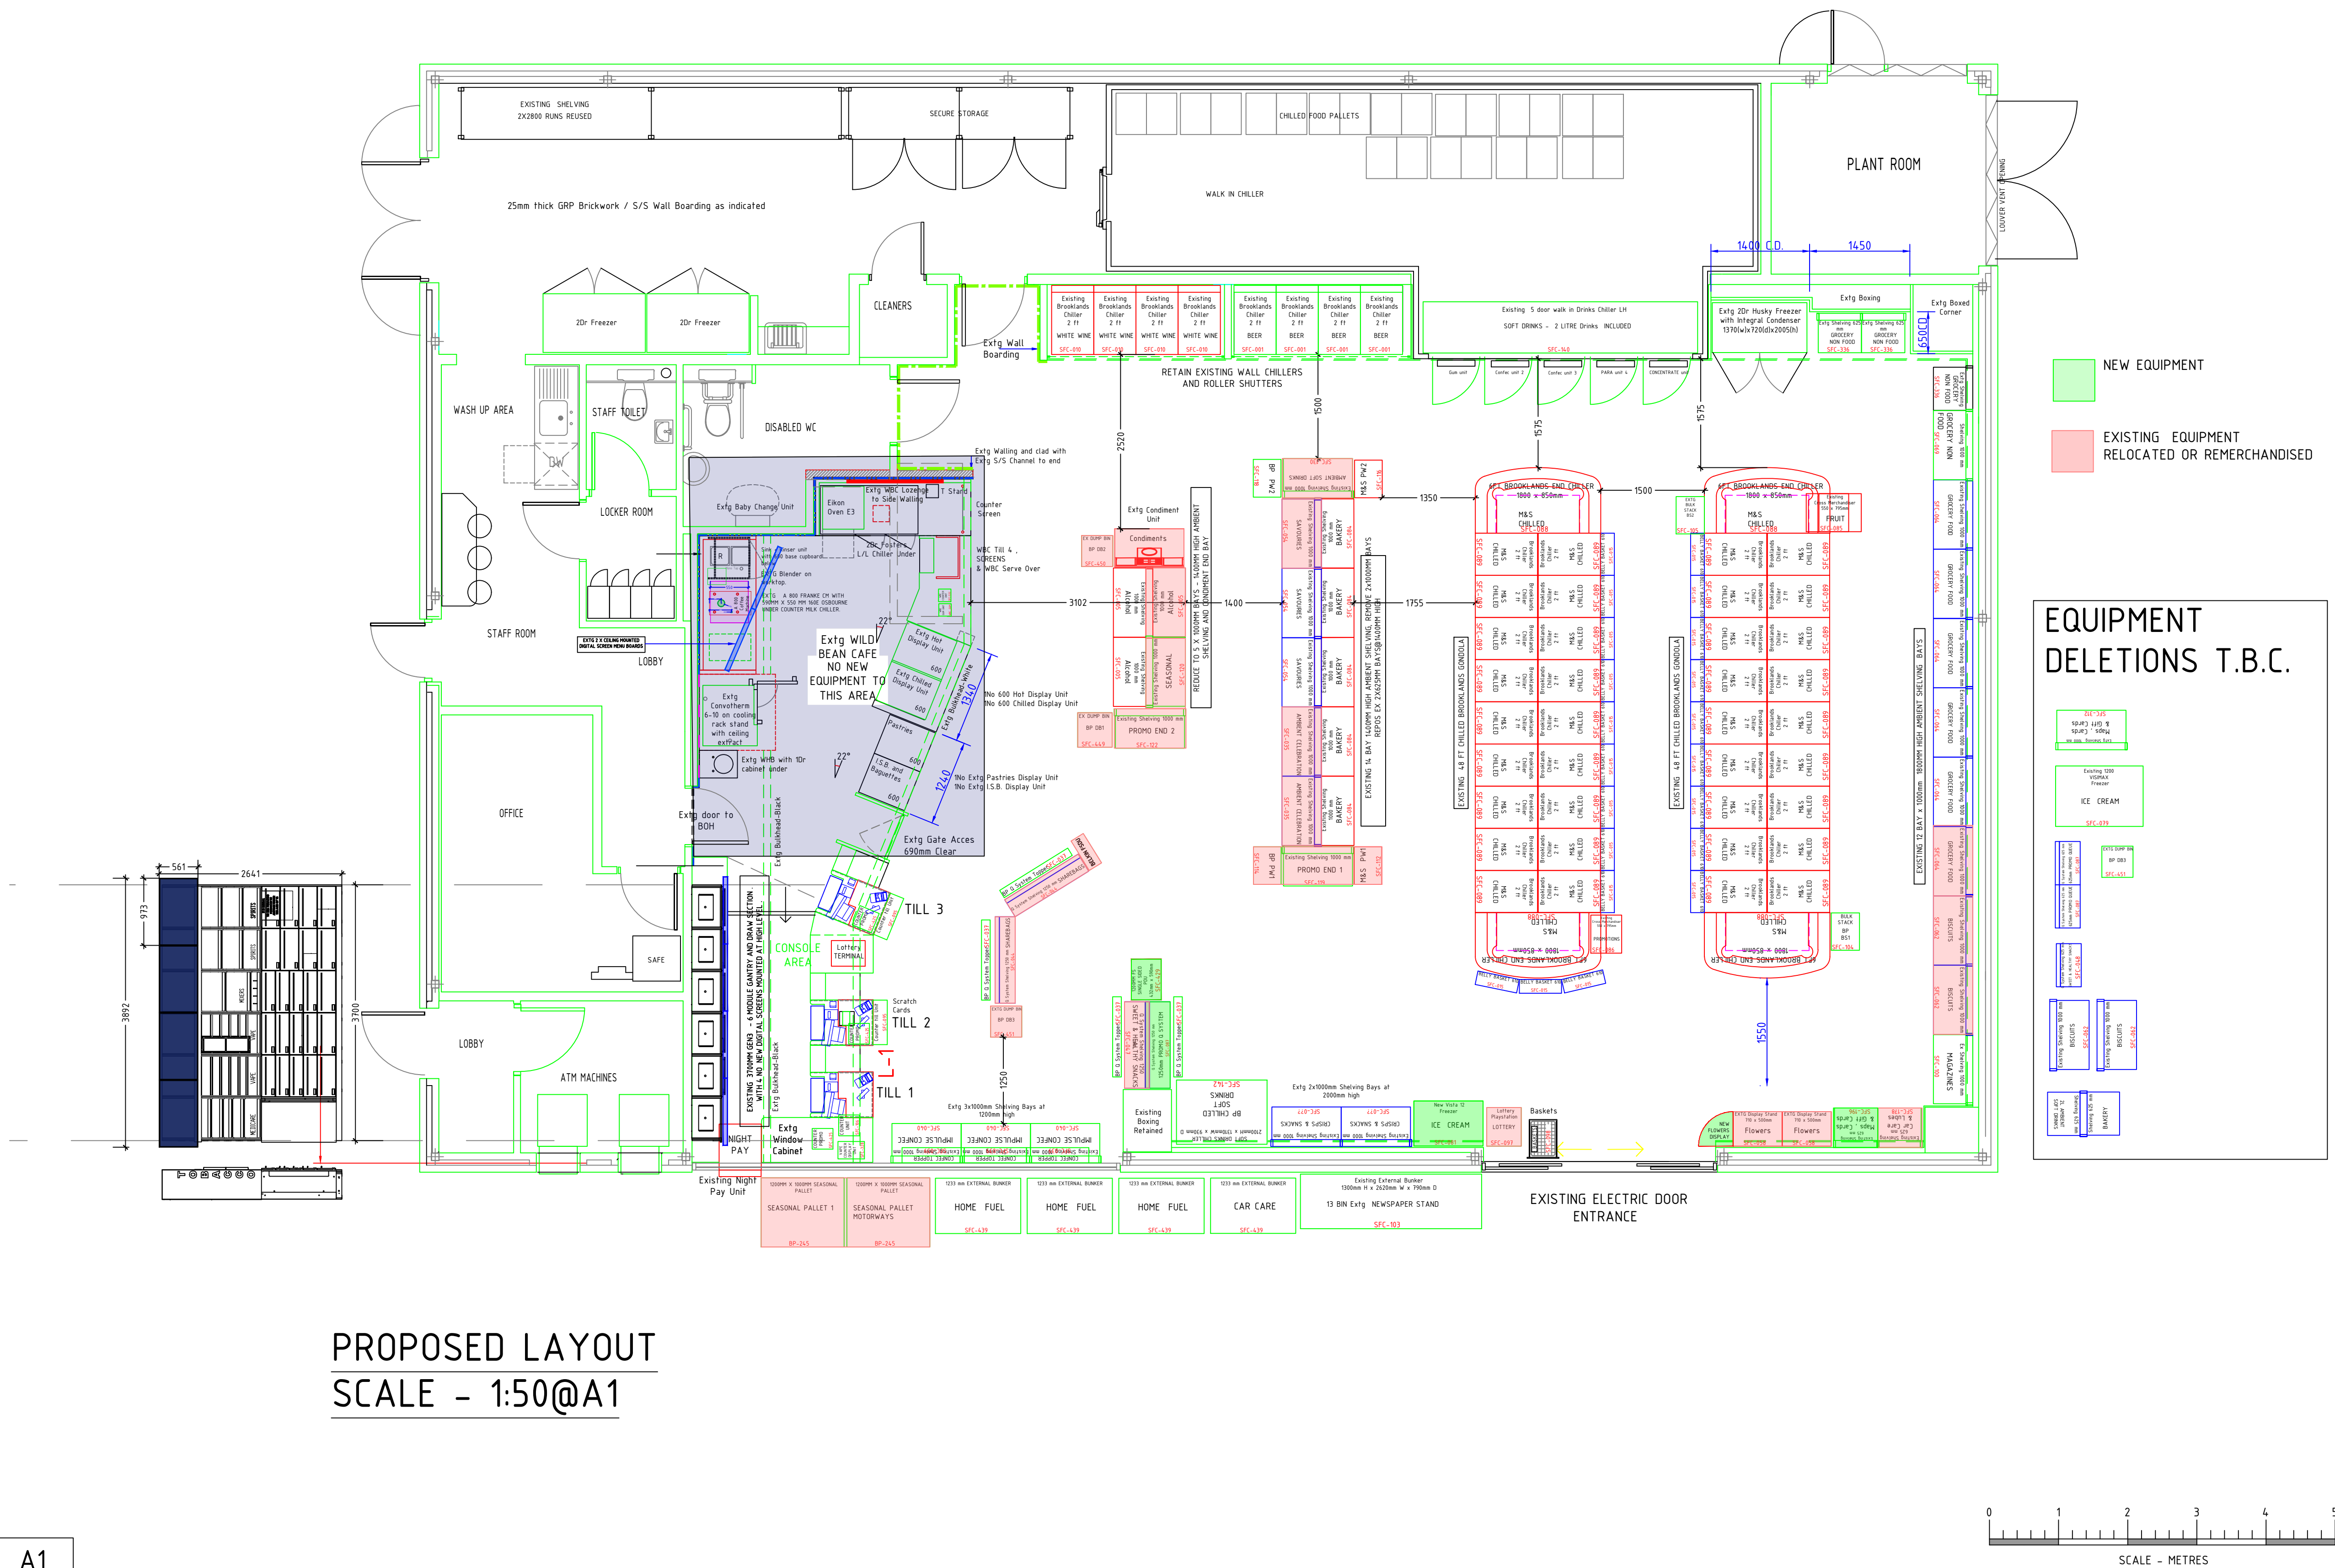

PROPOSED LAYOUT
SCALE - 1:50@A1

A	20.04.22	Layout amended to relocate Ambient Celebration to high visibility location . Biscuits relocated in exchange . External bins updated .
NR	DATE	DESCRIPTION
REVISIONS		
STATUS		COMMODITY LAYOUT

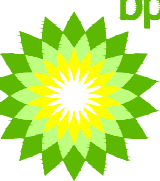**BP OIL UK Ltd**
Asset Development

BP OIL UK Ltd
Asset Development
WITAN GATE HOUSE
MILTON KEYNES
BUCKS MK9 1ES
Tel No 01908 853000
Fax No 01908 853999

Pollockshaws SF Connect
890 Pollockshaw Road - A77
Glasgow
Central Scotland, G41 2ET

GCS SALES BUILDING
PROPOSED COMMODITY LAYOUT

DRAWING NUMBER	REV
11056-72 - SFCL	A

ARCHITECT: -

This drawing has been produced in accordance with BP Oil UK Ltd retail design standards & current legal requirements. Copyright of BP Oil UK Ltd. Illegal use is prohibited. Reproduction only with permission of BP Oil UK Ltd. BP Oil UK Ltd, Asset Development, 500-600 Witan Gate West, Milton Keynes, MK9 1ES