



RAUNDS SF CONNECT

PROPOSED COMMODITY LAYOUT

APPROVED 25.03.2022

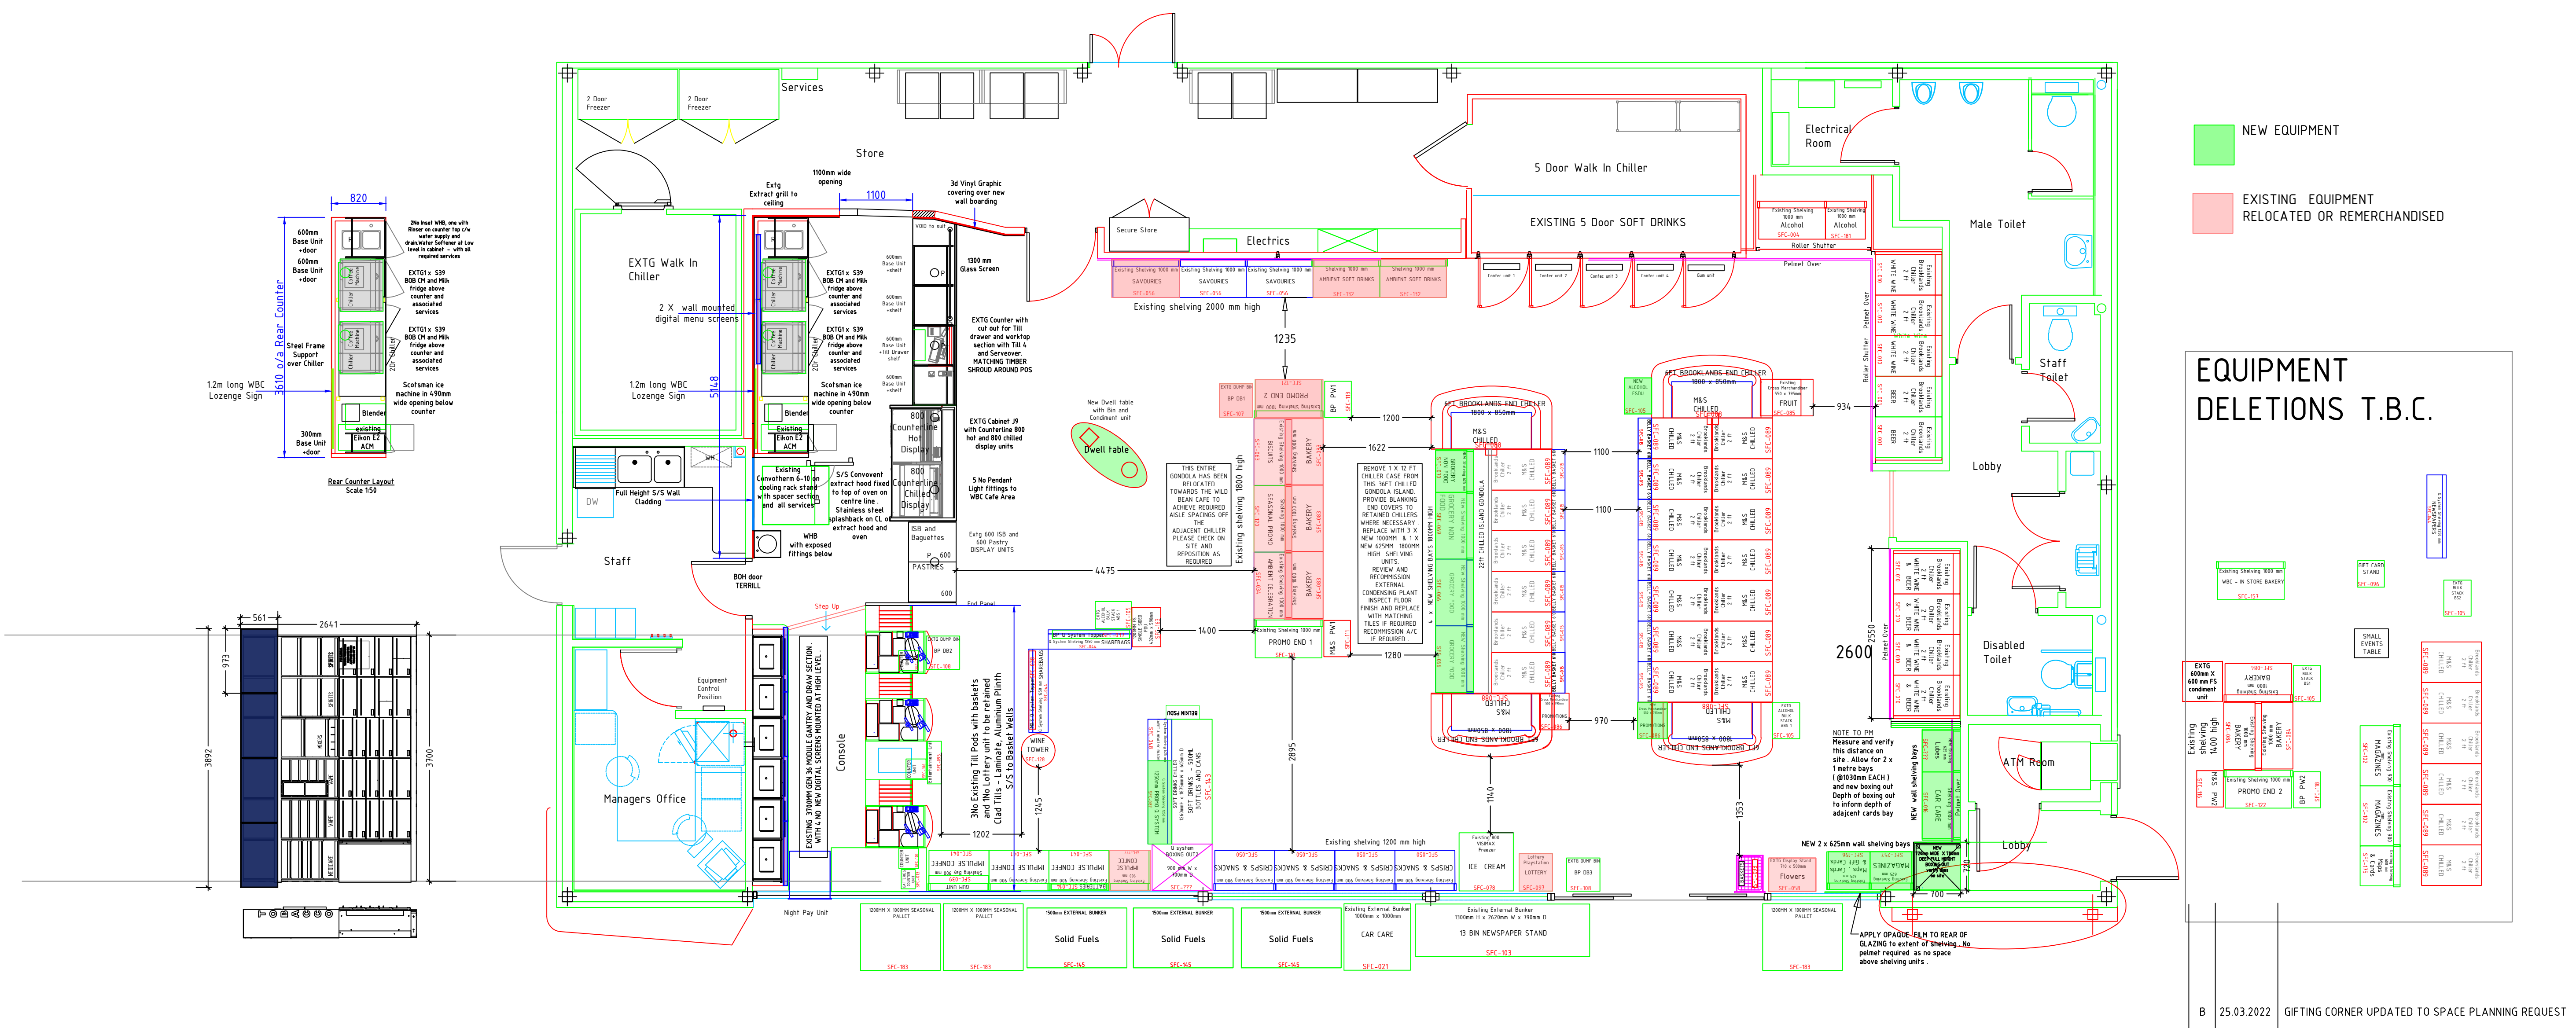

EQUIPMENT DELETIONS T.B.C.

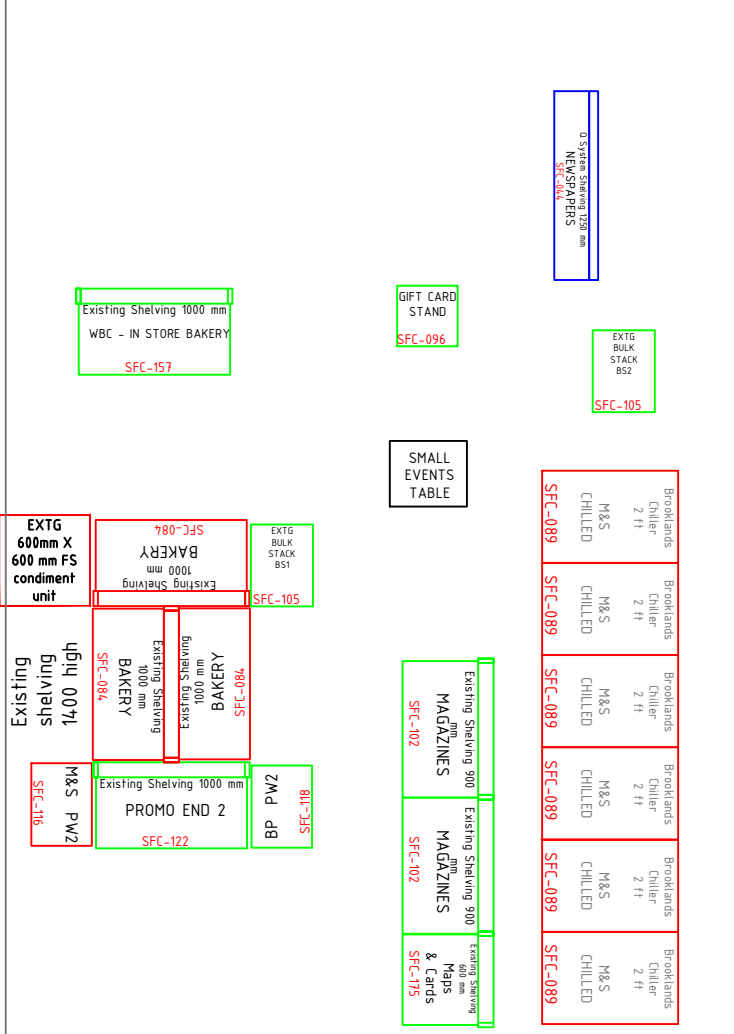

LAYOUT AS PROPOSED

SCALE 1:50

B	25.03.2022	GIFTING CORNER UPDATED TO SPACE PLANNING REQUEST
A	23.03.2022	UPDATED TO SPACE PLANNING RESPONSES / COMMENTS

NR	DATE	DESCRIPTION
REVISIONS		
STATUS		APPROVED COMMODITY LAYOUT

BP OIL UK Ltd
Asset Development

BP OIL UK Ltd
Asset Development
WITAN GATE HOUSE
MILTON KEYNES
BUCKS MK9 1ES
Tel No 01908 853000
Fax No 01908 853999


Raunds SF Connect
LondonRoad - A605
Raunds, Wellingborough
Northants, NN9 6EQ

DRAWN:	M.MERALI
DATE:	Mar'16
DESIGN CHECKED:	
DATE:	
APPROVED:	
DATE:	
ATRAK CHECKED:	
DATE:	
SCALE:	1:50

DRAWING NUMBER	REV
13925 - 72 - SFCL	B

ARCHITECT: -

A1
ORIGINAL
PLOT SIZE

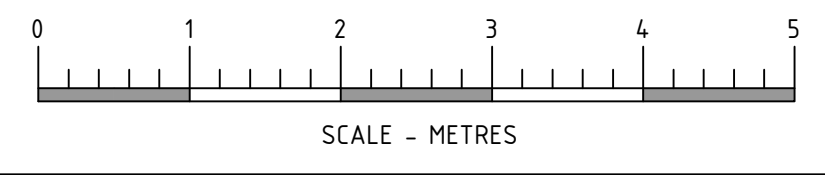

This drawing has been produced in accordance with BP Oil UK Ltd retail design standards & current legal requirements. Copyright of BP Oil UK Ltd. Illegal use is prohibited. Reproduction only with permission of BP Oil UK Ltd. BP Oil UK Ltd, Asset Development, 500-600 Witan Gate West, Milton Keynes, MK9 1ES