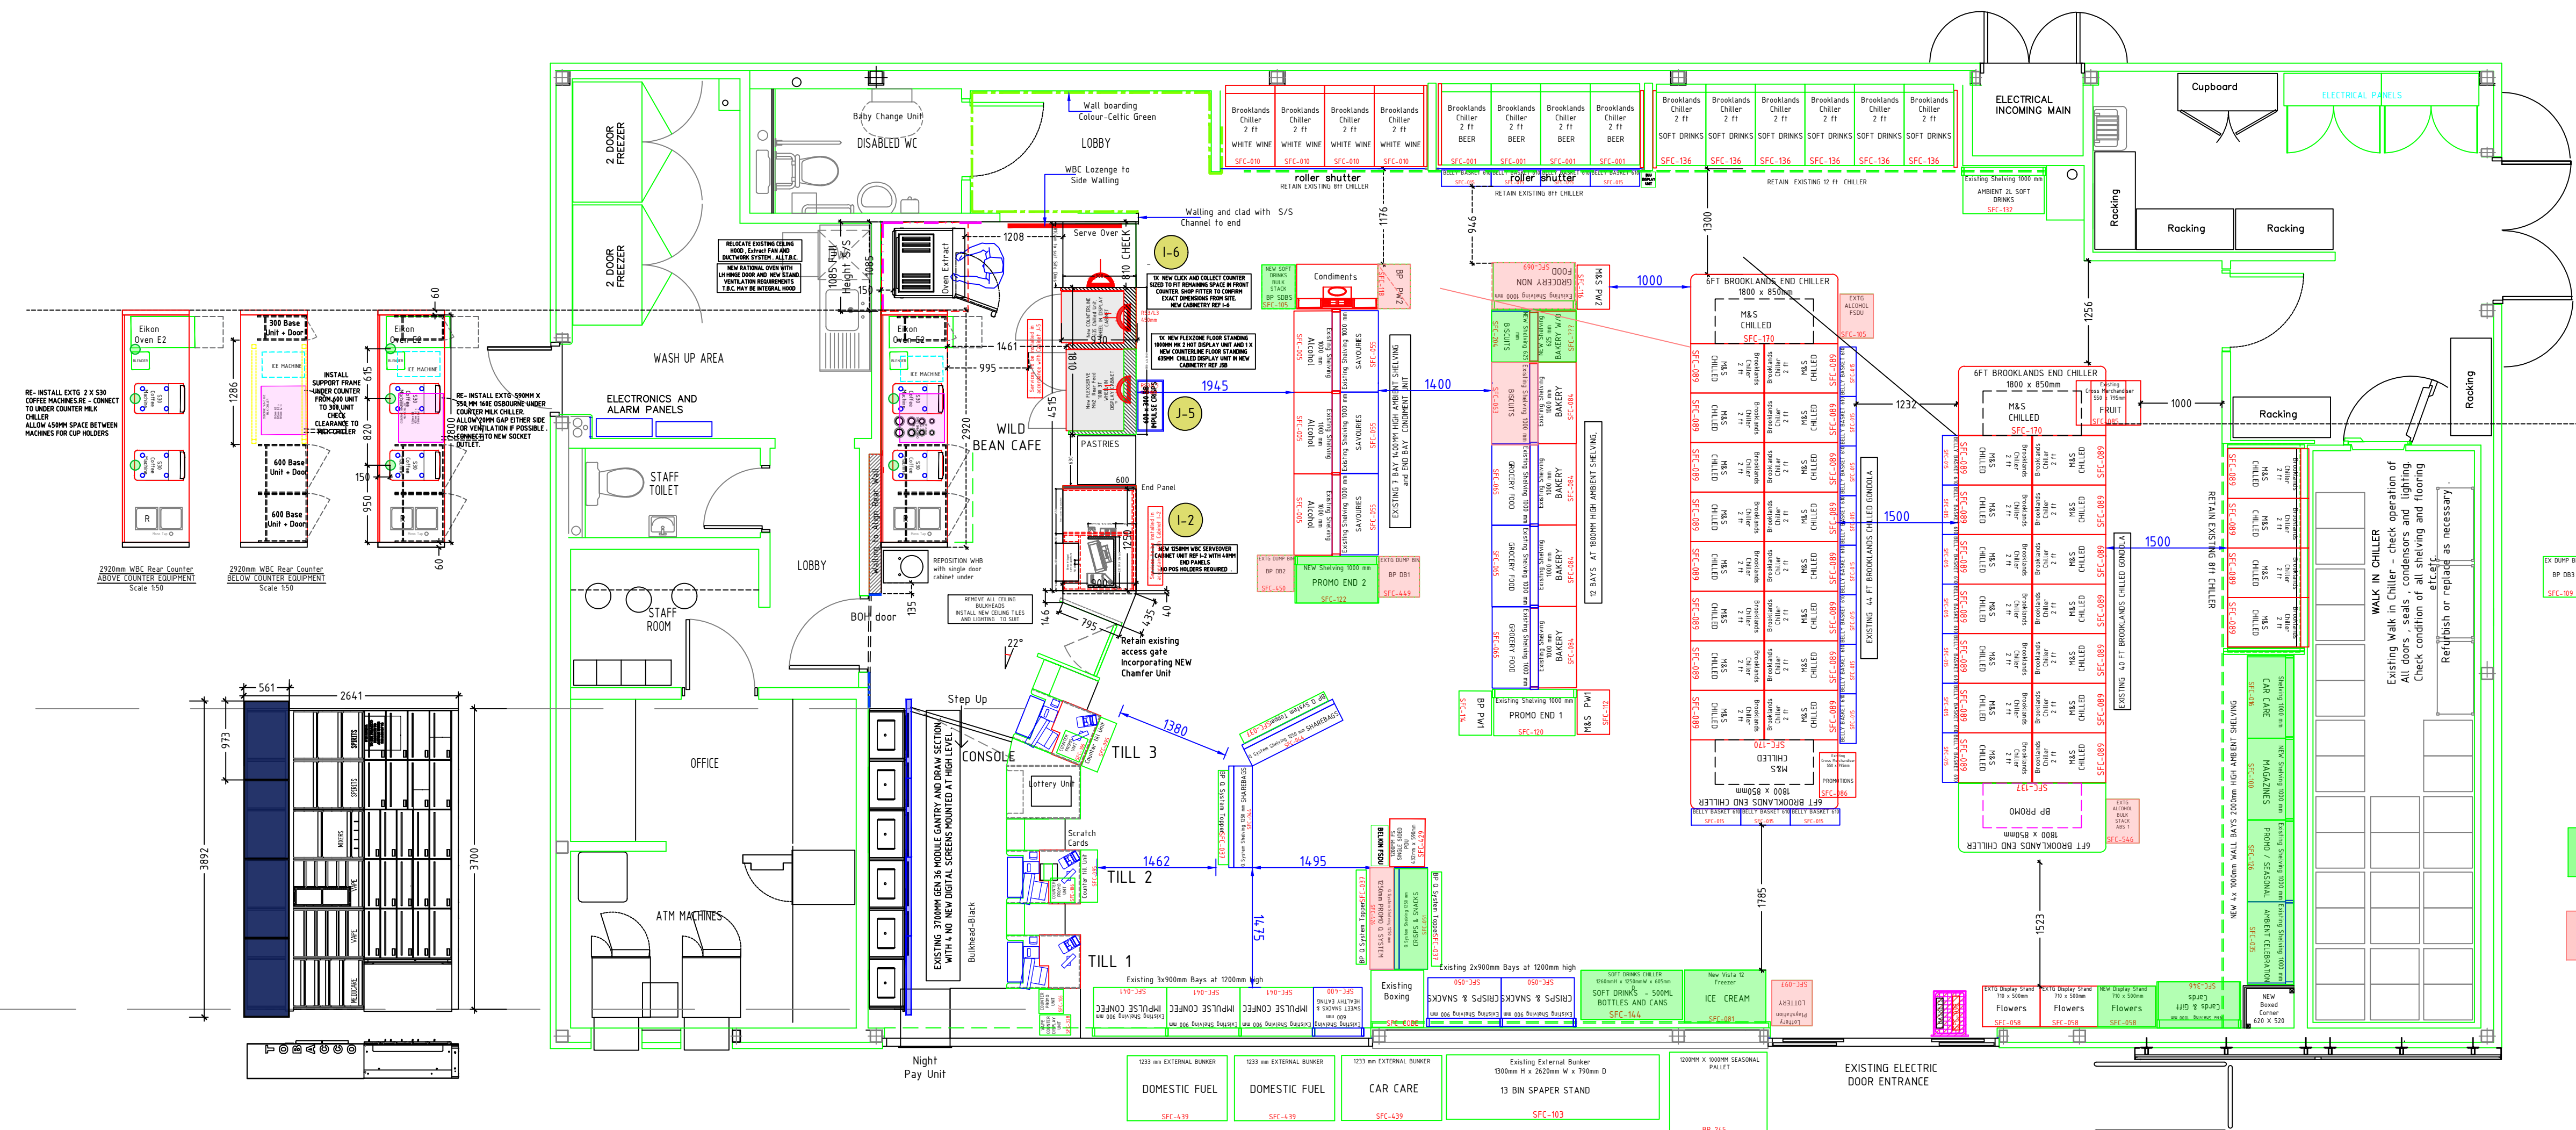
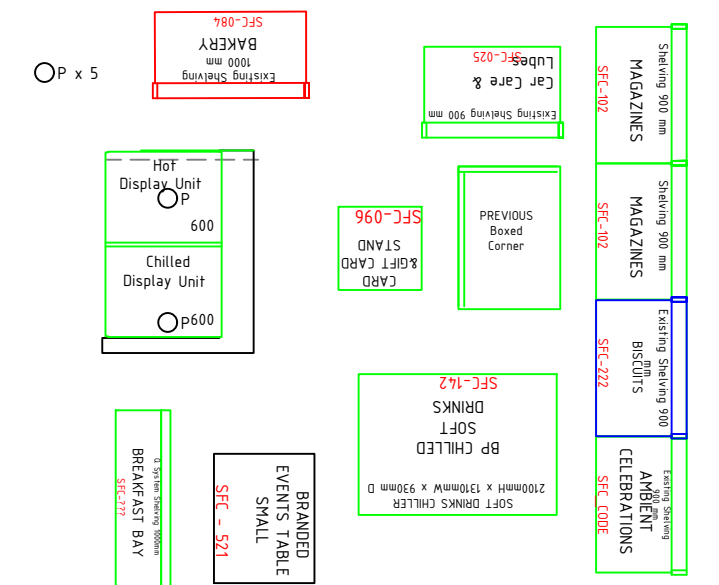



STREATLEY SF CONNECT
PROPOSED WB REFIT & COMM
REV A - APPROVED - 14.04.2022

EQUIPMENT
DELETIONS T.B.C.

NEW EQUIPMENT

EXISTING EQUIPMENT
RELOCATED OR REMERCHANDISED

A	14.04.2022	EXISTING REFRIGERATION RETAINED. WB REAR COUNTER AMENDED AND DIMENSIONS ADDED
NR	DATE	DESCRIPTION
REVISIONS		
STATUS		COMMODITY LAYOUT

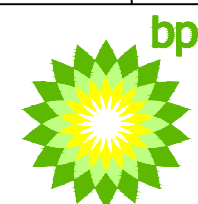

BP OIL UK Ltd
Asset Development

BP OIL UK Ltd
Asset Development
WITAN GATE HOUSE
MILTON KEYNES
BUCKS MK9 1ES
Tel No 01908 853000
Fax No 01908 853999

STREATLEY SF CONNECT
Barton Road
Luton
Bedfordshire, LU3 2BL

DRAWN: M.MERALI
DATE: APR 22
DESIGN CHECKED: BP RETAIL
DATE: APR 22
APPROVED: BP RETAIL
DATE: APR 22

M.MERALI
APR 22

PROPOSED WB REFIT & COMMODITY LAYOUT

BP RETAIL
APR 22

2022 SHOP REFRESH PROGRAM

ATRACK CHECKED:							
DATE:							
SCALE:	1:50	<table><tr><th>DRAWING NUMBER</th><th>REV</th></tr><tr><td>10543-72-SFCL</td><td>A</td></tr></table>	DRAWING NUMBER	REV	10543-72-SFCL	A	
DRAWING NUMBER	REV						
10543-72-SFCL	A						

ARCHITECT:

This drawing has been produced in accordance with BP Oil UK Ltd retail design standards & current legal requirements.
Copyright of BP Oil UK Ltd. Illegal use is prohibited. Reproduction only with permission of BP Oil UK Ltd.
BP Oil UK Ltd, Asset Development, 500-600 Witan Gate West, Milton Keynes, MK9 1ES

PROPOSED LAYOUT

SCALE 1:50

A1
ORIGINAL
PLOT SIZE

