
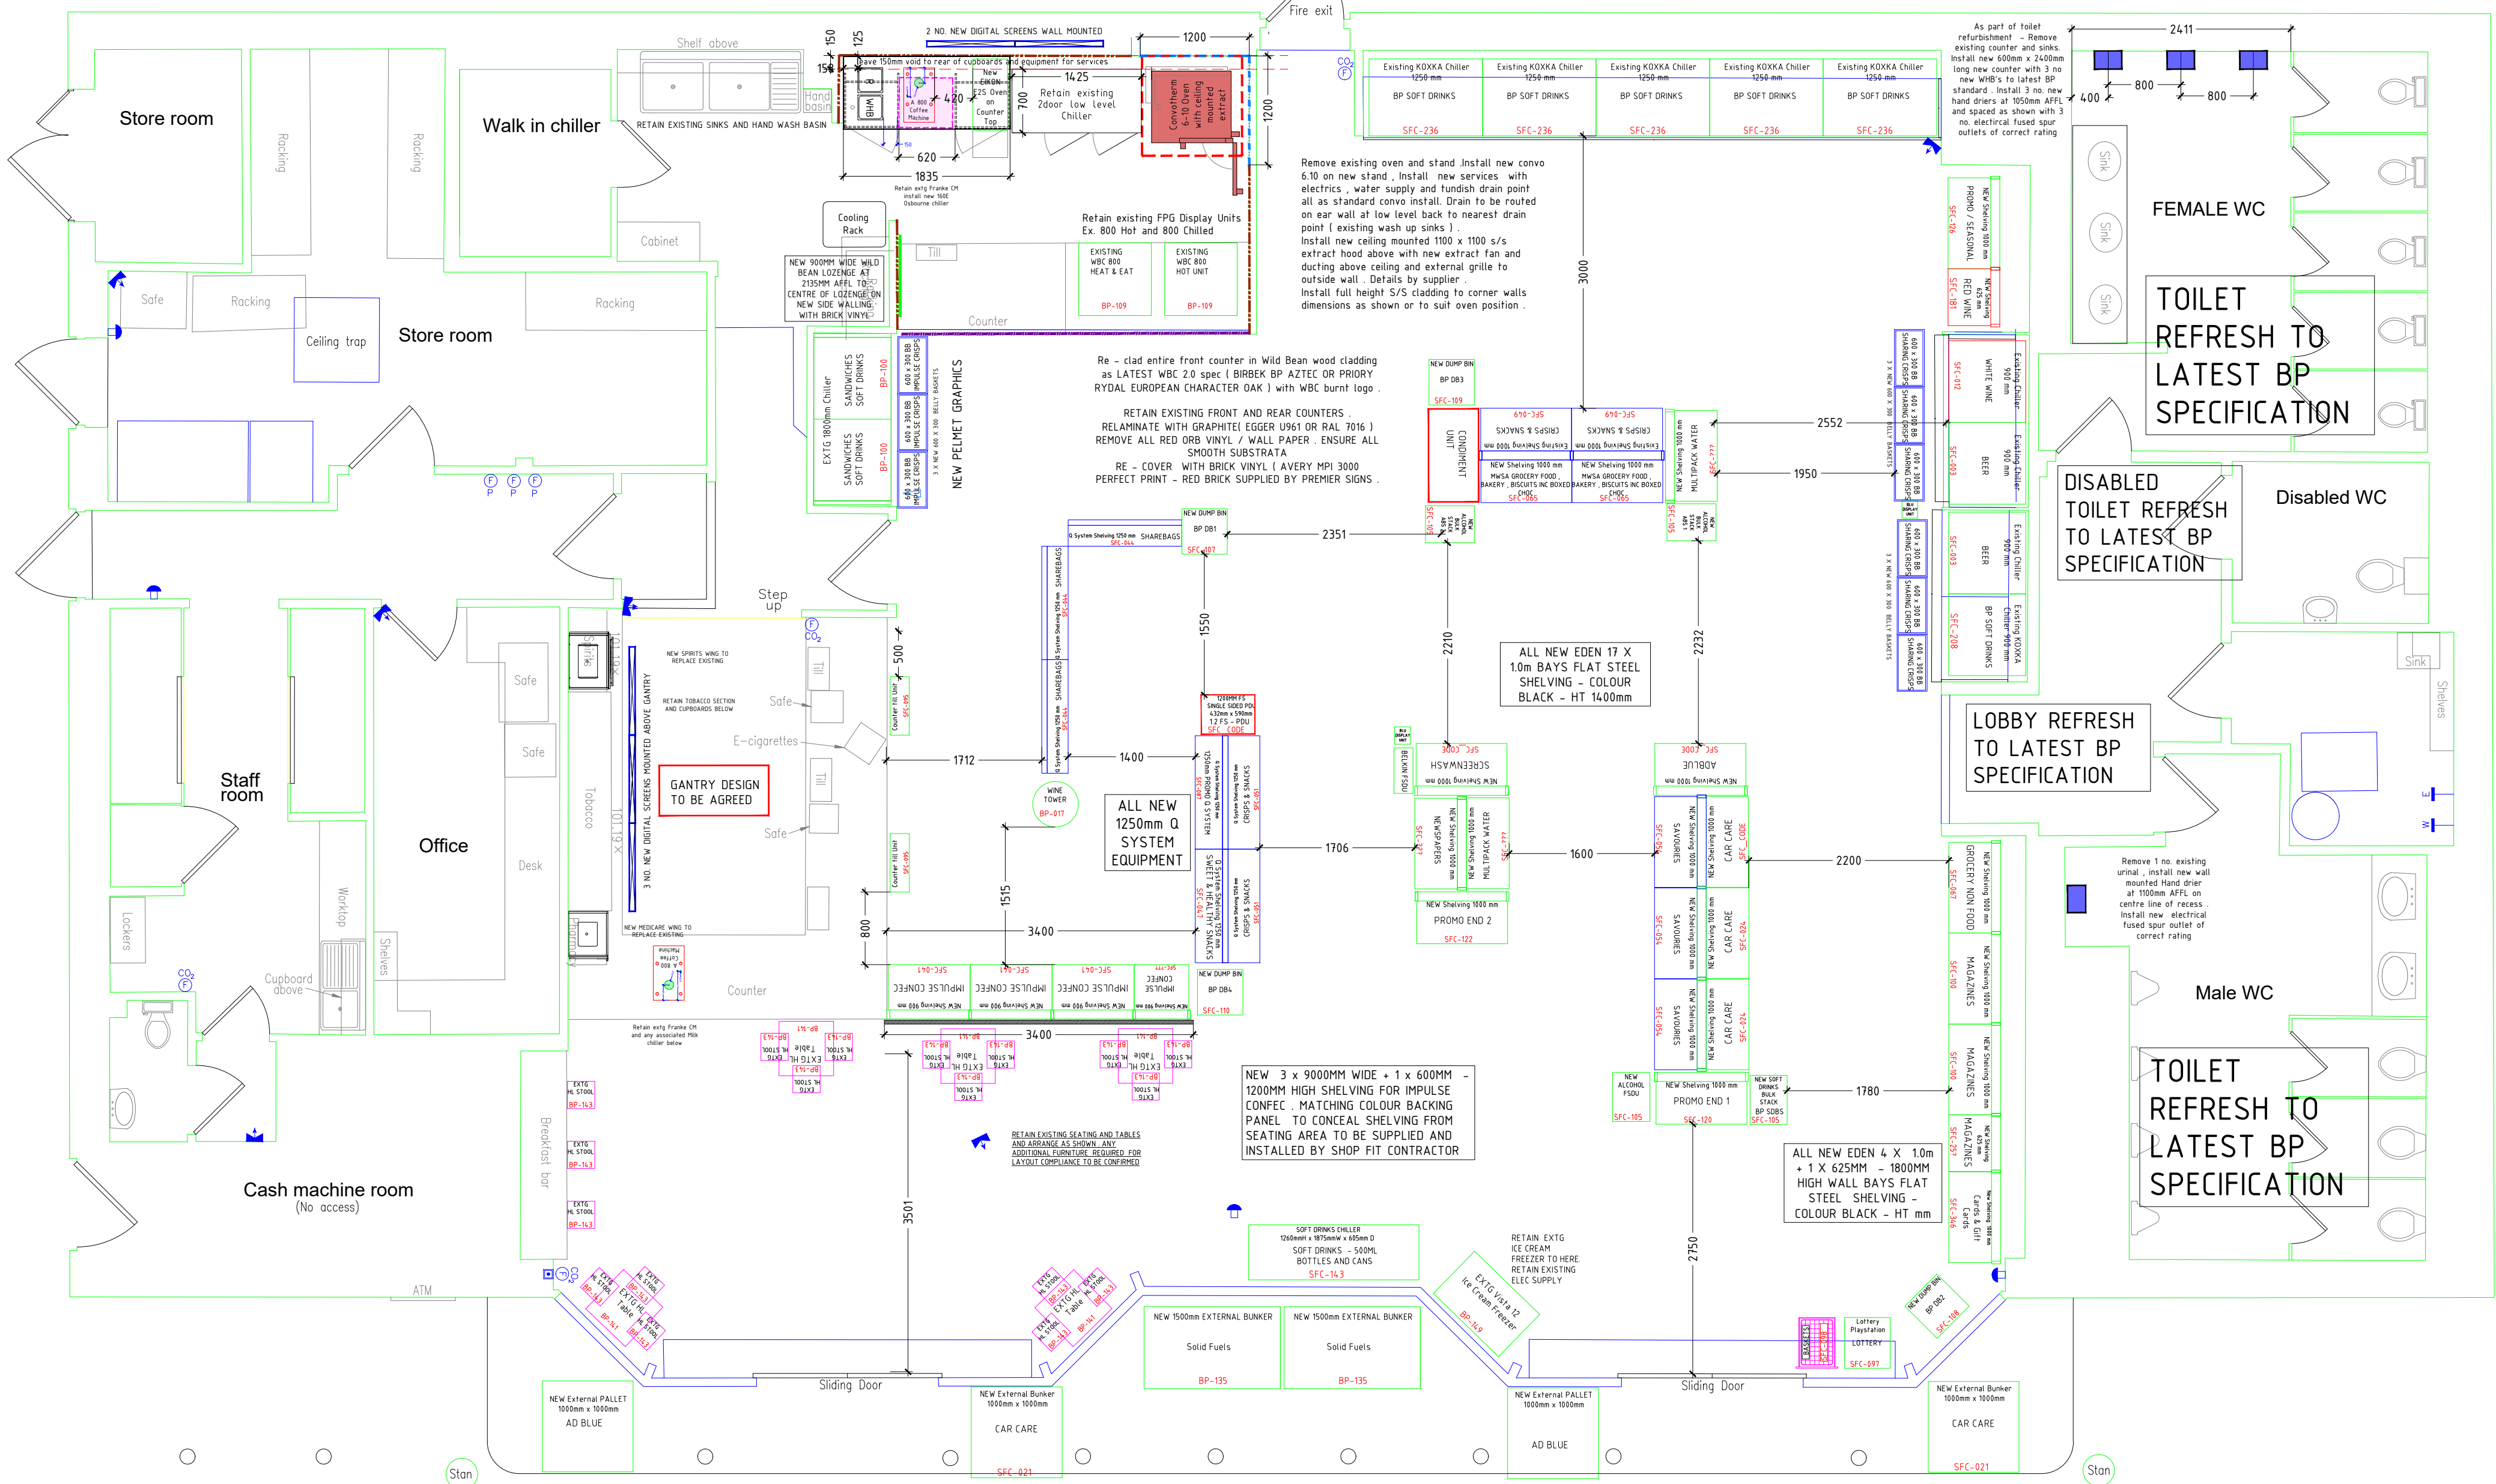
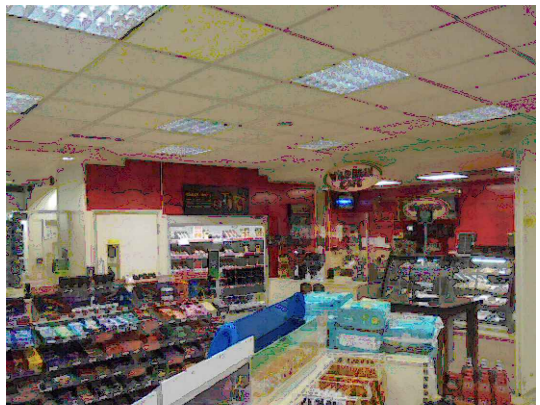
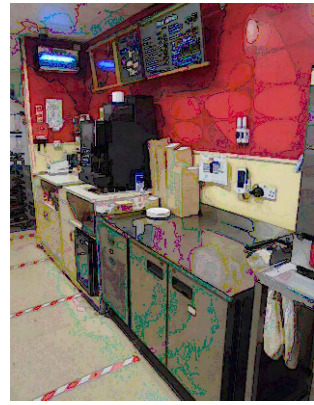
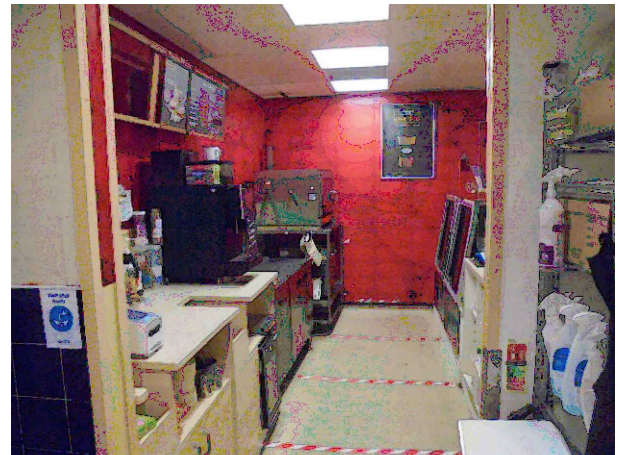



WINCHESTER NORTH CONNECT MWSA PROPOSED SHOP REFRESH - WILD BEAN CAFE REFIT - NEW SHELVING AND COMMODITY LAYOUT . APPROVED - REV F - 08.12.2021

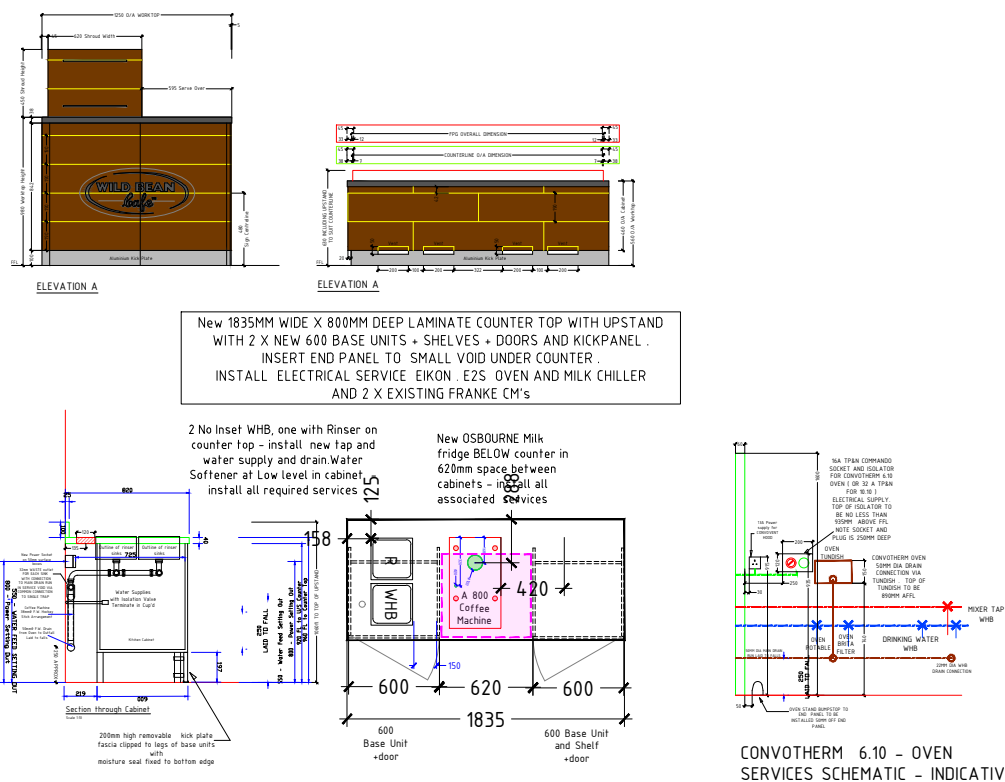

F	09.12.2021	MINOR AMENDMENT TO Q SYSTEM EQUIPMENT . GANTRY CONFIG UPDATED TO RETAIN NECESSARY ELEMENTS
E	03.12.2021	IMPULSE CONFEC SHELVING AMENDED TO 3 X 900 AND 1 X600 BAYS . GANTRY DESIGN TO BE AGREED
D	02.11.2021	MINOR AMENDMENTS REF PM COMMENTS
C	28.10.2021	COMMODITIES AMENDED AS REQUESTED BY BP TRADING
B	22.10.2021	LAYOUT REVISED TO ACCOMMODATE SCOPE REQUIREMENTS AS ADVISED BY PM . GANTRY, DIGITAL SCREEN AND COMMODITY AMENDMENTS AMENDED AS REQUESTED BY BP TRADING
A	12.08.2021	AMENDED AS REQUESTED BY BP TRADING AND CONSTRUCTION

NR	DATE	DESCRIPTION
REVISIONS		
STATUS		

COMMODITY DRAWING

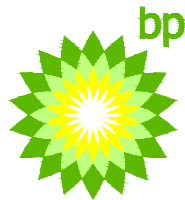

BP OIL UK Ltd
Asset Development

BP OIL UK Ltd
Asset Development
WITAN GATE HOUSE
MILTON KEYNES
BUCKS MK9 1ES
Tel No 01908 853000
Fax No 01908 853999

WINCHESTER NORTH CONNECT MWSA
M3 MOTORWAY, J8/9 NORTHBOUND
WINCHESTER
SO21 1PP

DRAWN: MM
DATE: AUG 2021
DESIGN CHECKED:
DATE:
APPROVED: BP RETAIL
DATE: T.B.C.
ATRAK CHECKED:
DATE:
SCALE: 1:50

PROPOSED SHOP REFRESH AND
WILD BEAN 2.0 REBRAND

DRAWING NUMBER
14831 - 72 - GL

REV
F

ARCHITECT: M.MERALI - TECHNICAL DESIGN SERVICES

This drawing has been produced in accordance with BP Oil UK Ltd retail design standards & current legal requirements.
Copyright of BP Oil UK Ltd. Illegal use is prohibited. Reproduction only with permission of BP Oil UK Ltd.
BP Oil UK Ltd, Asset Development, 500-600 Witan Gate West, Milton Keynes, MK9 1ES

PROPOSED LAYOUT

SCALE 1:50

A1

ORIGINAL
PLOT SIZE

