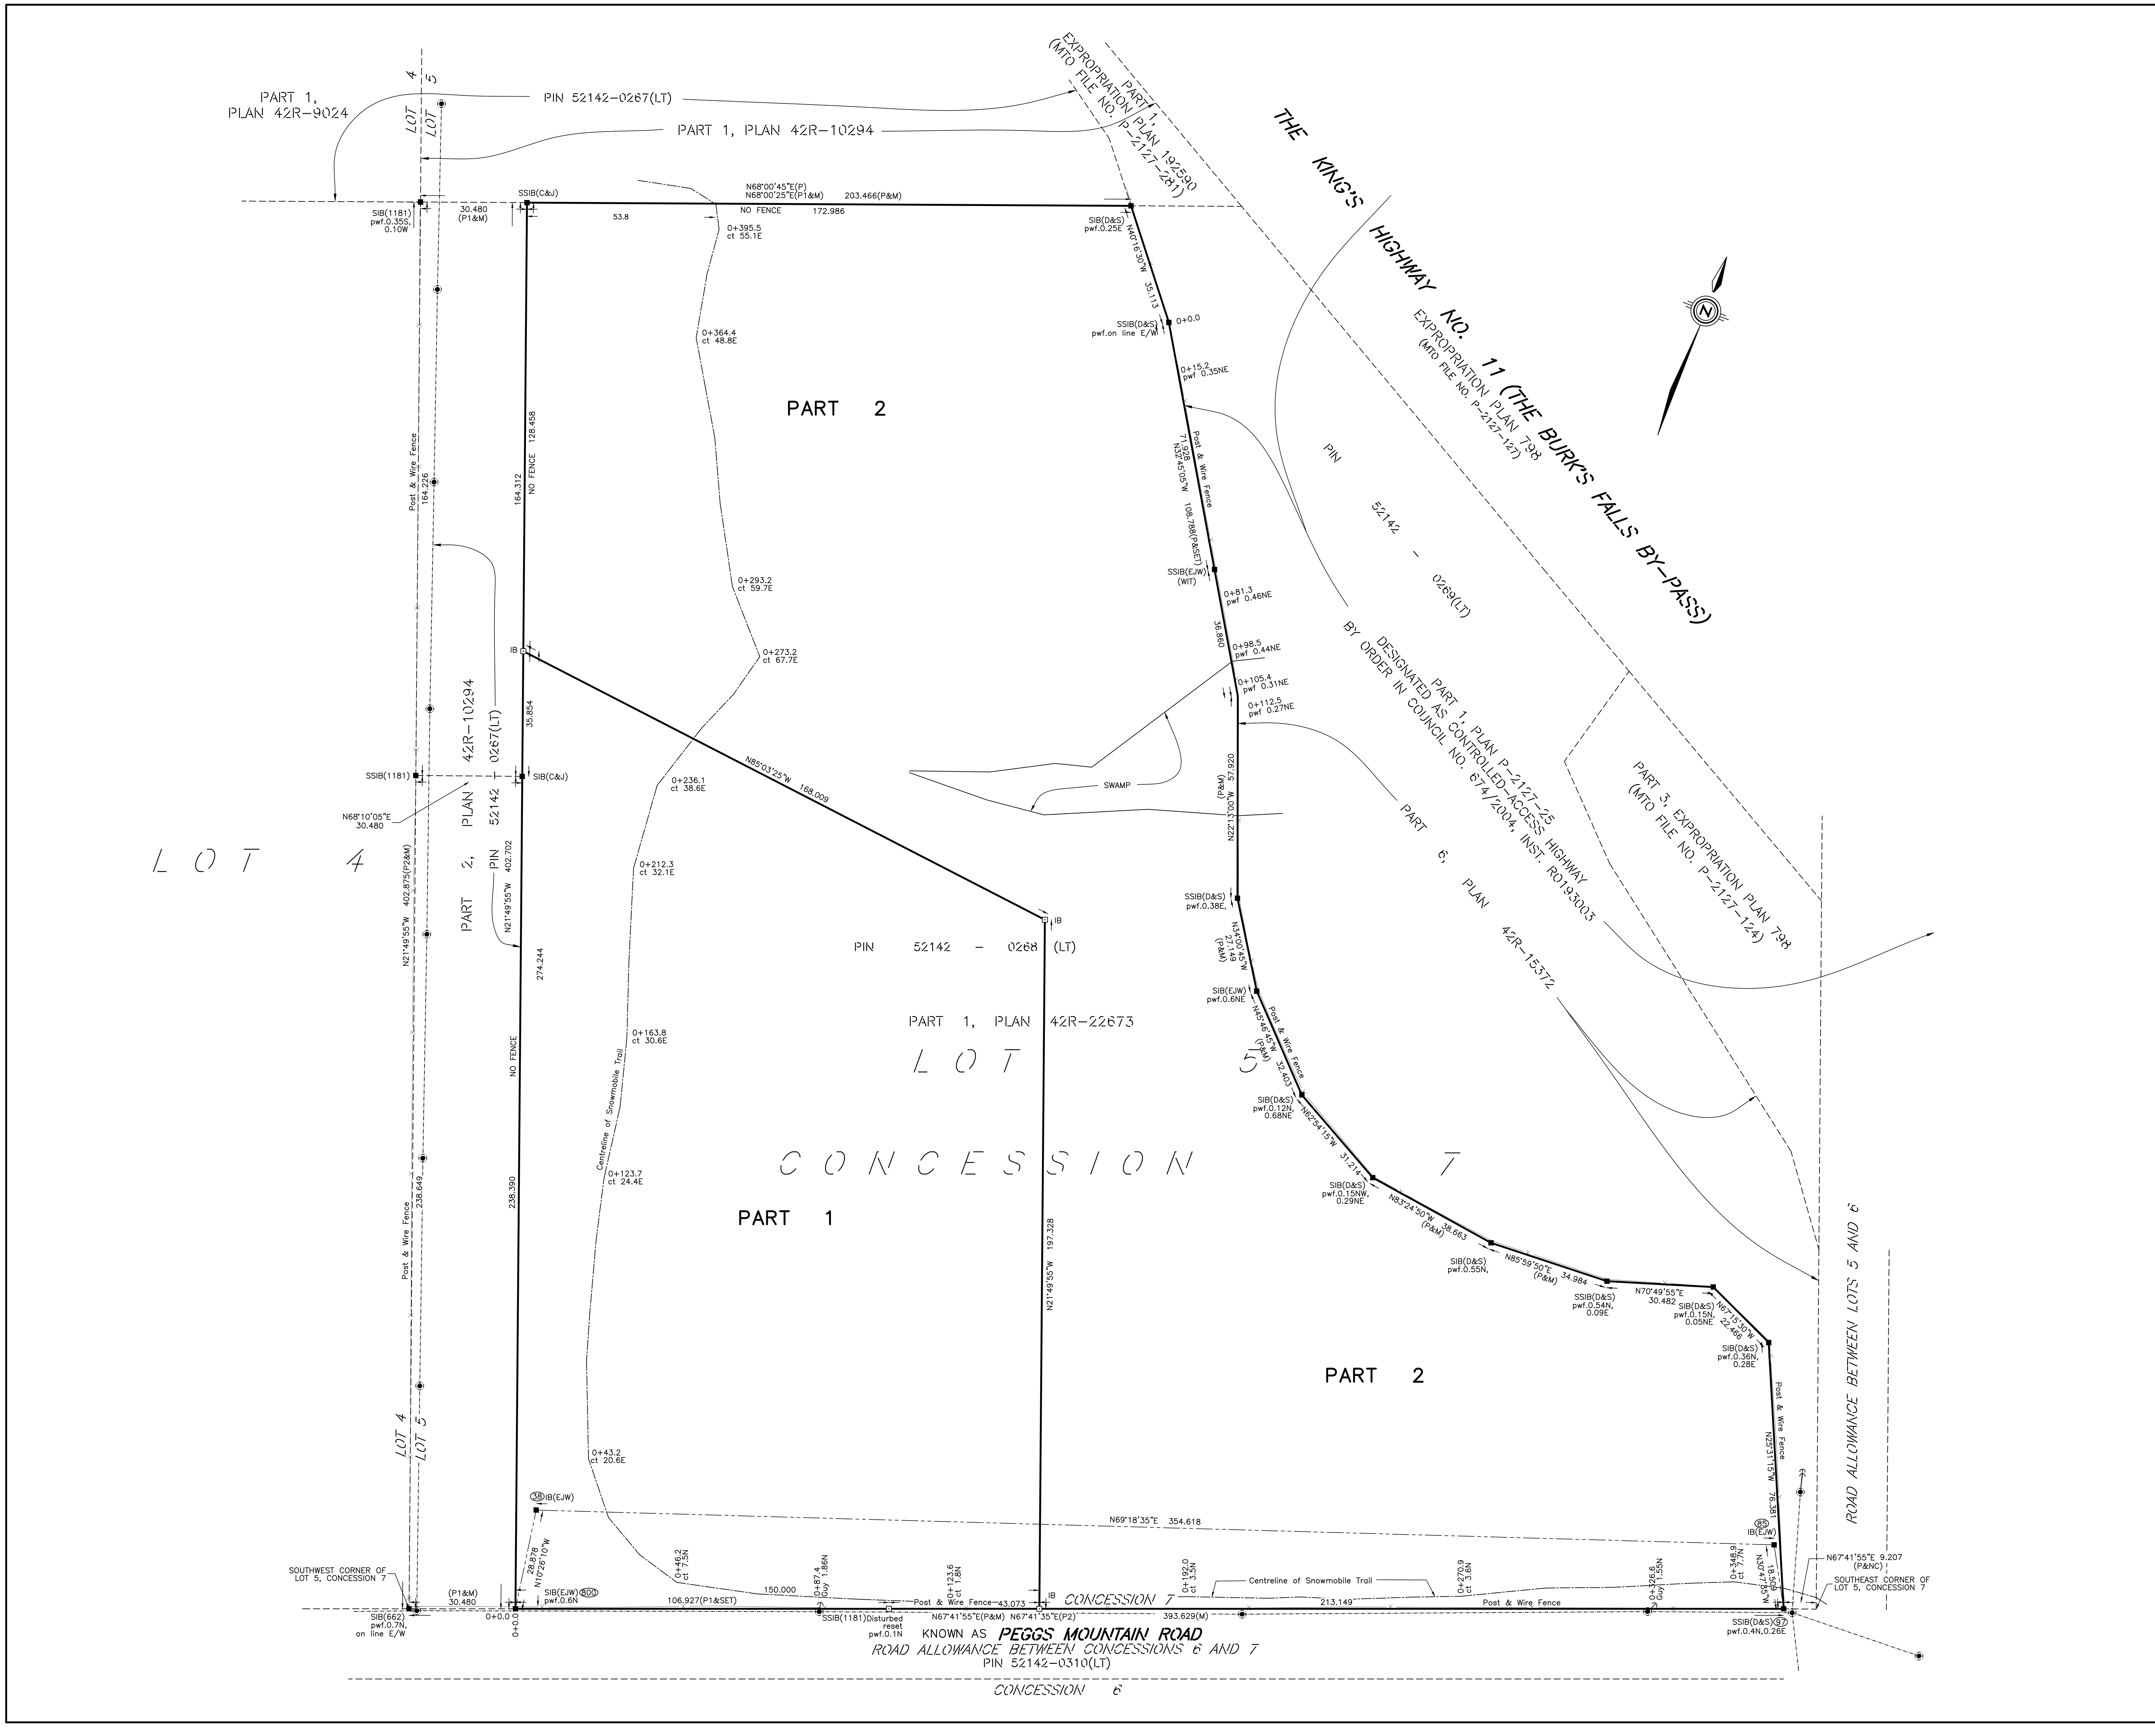

PLAN 42R-22866

Received and deposited

October 17th, 2025

Jacqueline Sanchez

Representative for the Land Registrar for the Land Titles Division of Parry Sound (No.42)

PLAN SCHEDULE

PART	LOT	CONCESSION	PIN	AREA (ha)
1	PART OF 5	7	ALL OF 52142–0268(LT)	3.5367
2				6.2618

PLAN OF SURVEY
OF PART OF
LOT 5, CONCESSION 7
TOWNSHIP OF ARMOUR
DISTRICT OF PARRY SOUND

E. J. WILLIAMS SURVEYING LIMITED

SCALE 1 : 750 (Metric)

10 5 0 10 20 30 40 50 metres

THE INTENDED PLOT SIZE OF THIS PLAN IS 991mm IN WIDTH BY 686mm IN HEIGHT WHEN PLOTTED AT A SCALE OF 1 : 750

LEGEND:

■	DENOTES SURVEY MONUMENT FOUND
⊡	DENOTES SURVEY MONUMENT PLANTED
IB	DENOTES IRON BAR
SIB	DENOTES STANDARD IRON BAR
SSIB	DENOTES SHORT STANDARD IRON BAR
EJW	DENOTES E. J. WILLIAMS SURVEYING LIMITED
WIT	DENOTES WITNESS
C&J	DENOTES COOTE, JACKSON & HILEY LTD, OLS.
1181	DENOTES D.E. MAGEE, OLS.
662	DENOTES J.E. SEARS, OLS.
D&S	DENOTES DEARDEN AND STANTON LTD, OLS.
P	DENOTES PLAN 42R–15372
P1	DENOTES PLAN 42R–10294
P2	DENOTES PLAN 42R–9024
	DENOTES UTILITY POLE
	DENOTES GUY LINE ANCHOR
–·–·–·–·–	DENOTES AERIAL SERVICE WIRE
NC	DENOTES NOT CONFIRMED BY FIELD MEASUREMENTS
pwf	DENOTES POST AND WIRE FENCE
ct	DENOTES CENTRELINE OF TRAIL

INTEGRATION DATA

COORDINATES ARE IN METRES AND ARE DERIVED FROM SIMULTANEOUS STATIC GNSS OBSERVATIONS ON SPECIFIED CONTROL MONUMENTS 00820120119 AND 00820128087 AND ARE REFERRED TO UTM ZONE 17 (CENTRAL MERIDIAN 81°W) NAD 83 (CSRS 2010).
COORDINATES ARE TO RURAL ACCURACY PER SEC 14/2 OF O. REG. 216/10.

SPECIFIED CONTROL POINT

POINT	NORTHING	EASTING
00820120119	5,054,761.947	623,647.952
00820128087	5,051,747.926	624,373.003

OBSERVED REFERENCE POINT (ORP)

POINT	NORTHING	EASTING
38 IB(EJW)	5,050,988.090	624,736.681
85 IB(EJW)	5,051,113.354	625,068.349

PLAN POINTS

POINT	NORTHING	EASTING
97 SSIB(D&S)	5,051,097.459	625,077.822
800 SIB(EJW)	5,050,959.697	624,741.911

COORDINATES CANNOT, IN THEMSELVES, BE USED TO RE–ESTABLISH CORNERS OR BOUNDARIES SHOWN ON THIS PLAN.

METRIC:
DISTANCES AND COORDINATES SHOWN ON THIS PLAN ARE IN METRES AND CAN BE CONVERTED TO FEET BY DIVIDING BY 0.3048

BEARINGS ARE UTM GRID, DERIVED FROM SIMULTANEOUS GNSS OBSERVATION FROM POINT 38 TO 85 HAVING A BEARING OF N69°18'35"E, UTM ZONE 17 CENTRAL MERIDIAN 81°W NAD 83 (CSRS 2010).

FOR BEARING COMPARISONS, A ROTATION OF 1°09'25" COUNTER–CLOCKWISE WAS APPLIED TO BEARINGS ON P1 AND P2. A ROTATION OF 1°04'30" COUNTER–CLOCKWISE WAS APPLIED TO BEARINGS ON P.

DISTANCES ARE GROUND AND CAN BE CONVERTED TO GRID BY MULTIPLYING BY THE COMBINED SCALE FACTOR OF 0.9997484

SURVEYOR'S CERTIFICATE

I CERTIFY THAT:

1. THIS SURVEY AND PLAN ARE CORRECT AND IN ACCORDANCE WITH THE SURVEYS ACT, THE SURVEYORS ACT AND THE LAND TITLES ACT AND THE REGULATIONS MADE UNDER THEM.

2. THIS SURVEY WAS COMPLETED ON THE 30TH DAY SEPTEMBER, 2025.

OCTOBER 2, 2025

PETER N. AUBREY
ONTARIO LAND SURVEYOR

THIS PLAN OF SURVEY RELATES TO AOLS PLAN SUBMISSION FORM NUMBER V–108639

EJWILLIAMS SURVEYING LIMITED
ONTARIO LAND SURVEYORS
PLANNERS
HUNTSVILLE & SOUTH RIVER
Main Office: 387 Muskoka Rd 3N P1H 1C5
Huntsville, Ontario
Phone: 705–789–4171
Fax: 705–789–1097
Email: info@ejwilliamssurveying.com

F1849–25BF rplan.dwg