RENOVATION AND ADDITION TO

BUILDING C - McKINLEY SENIOR HIGH SCHOOL

800 EASTMcKINLEY STREET
BATON ROUGE, LA 70802

100% CD - OWNER' REVIEW SET

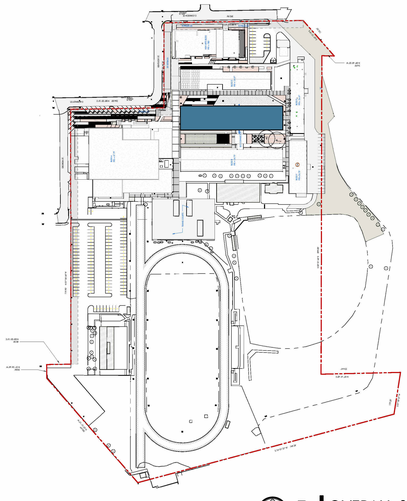

01 OVERALL SITE PLAN

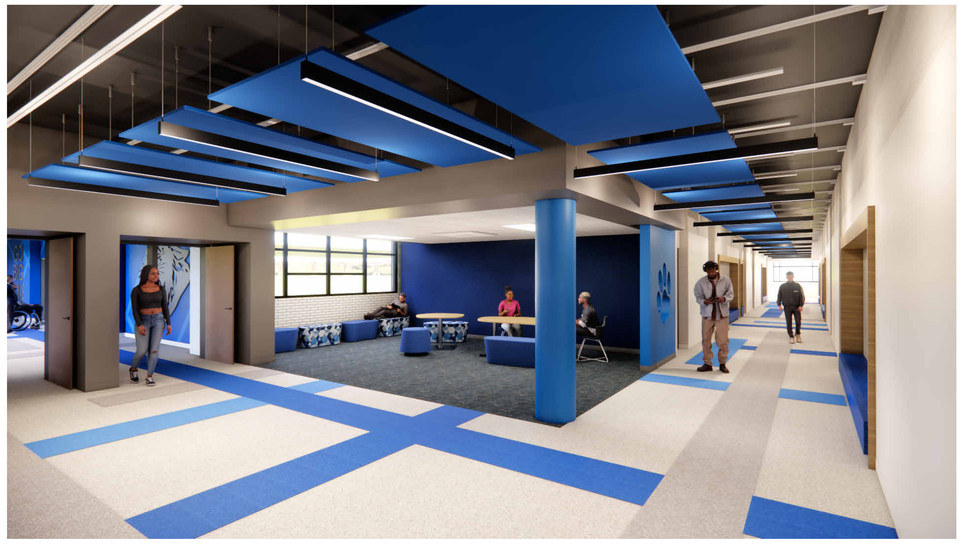

ARCHITECT
DOMAIN ARCHITECTURE/ CHASM ARCHITECTURE
JOINT VENTURE
11130 INDUSTRIPLEX BLVD, SUITE 200
BATON ROUGE, LA 70809
T: 225.216.3770

STRUCTURAL & CIVIL ENGINEER
FORTE & TABLADA
9107 INTERLINE AVENUE
BATON ROUGE, LA 70809
225.927.9321

M & P ENGINEER
SALAS O 'BRIEN
5215 ESSEN LANE, SUITE 100
BATON ROUGE, LA 70809
225.766.8002

LANDSCAPE ARCHITECT
CRUNK ENGINEERING, LLC
7809 JEFFERSON HWY, UNIT D4
BATON ROUGE, LA 70809
615.873.1795

ELECTRICAL ENGINEER
ELECTRICAL DESIGN SOLUTIONS
17494 CHERRY CREEK DRIVE
PRAIRIEVILLE, LA 70769
504.645.3482

FOOD SERVICE
FUTCH DESIGN ASSOCIATES
7948 GOODWOOD BLVD.
BATON ROUGE, LA 70806
225.923.1289

ARCHITECT
CHASM DOMAIN
AN ARCHITECTURAL JOINT VENTURE
10626 linkwood ct, suite a
baton rouge, la 70810
t: 225.927.1008 f: 404.305.8868
11130 industriplex blvd, suite 200
baton rouge, la 70809
t: 225.216.3770 f: 225.216.3771

REGISTRATION

These drawings are the property of CHASM ARCHITECTURE. LLC DOMAIN ARCHITECTURE APAC AN ARCHITECTURAL JOINT VENTURE and are not to be reproduced in whole or in part. They are only to be used for the project and site specifically identified herein.
Scales stated hereon are valid on the original drawings only. Contractor shall carefully review all dimensions and conditions shown and report to the architect any errors, inconsistencies, or omissions discovered. These plans were prepared in this office under our personal supervision, and to the best of our knowledge comply with state and local codes. We will generally administer construction.

CLIENT

RENOVATION AND ADDITION TO
McKINLEY SENIOR HIGH SCHOOL
BUILDING C

800 EAST McKINLEY STREET
BATON ROUGE, LA 70802

PROJECT INFORMATION

revisions No.	Description	Date

project # C24-0038
date NOVEMBER 6, 2025
director review

COVER

NOVEMBER 6, 2025

404.2.4.1 MANEUVERING CLEARANCE AT MANUAL SWINGING DOORS AND GATES

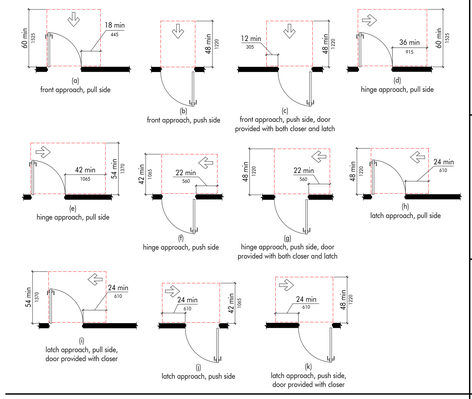

404.2.4.2 MANEUVERING CLEARANCE AT SLIDING AND FOLDING DOORS

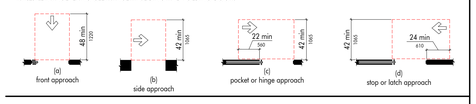

404.2.4.3 MANEUVERING CLEARANCE AT RECESSED DOORS AND GATES

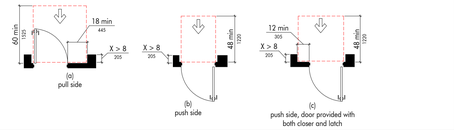

404.2.6 DOORS IN SERIES AND GATES IN SERIES

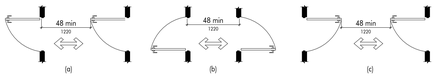

404.2.3 CLEAR WIDTH OF DOORWAYS

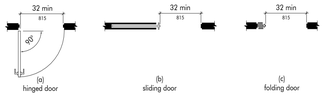

505.4 HANDRAIL HEIGHT

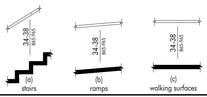

505.5 HANDRAIL CLEARANCE

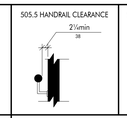

505.6 HORIZONTAL PROJECTION BELOW GRIPPING SURFACE

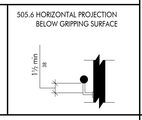

505.7.2 HANDRAIL NON-CIRCULAR CROSS SECTION

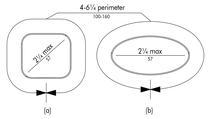

505.10.2 TOP HANDRAIL EXTENSION AT STAIRS

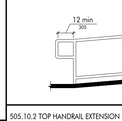

505.10.3 BOTTOM HANDRAIL EXTENSION AT STAIRS

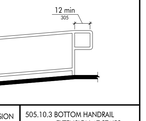

602.5 DRINKING FOUNTAIN SPOUT LOCATION

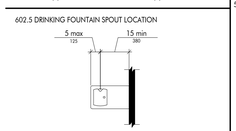

302.2 CARPET PILE HEIGHT

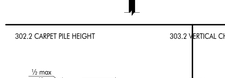

303.2 VERTICAL CHANGE IN LEVEL

303.3 BEVELED CHANGE IN LEVEL

308.2.1 UNOBSTRUCTURED FORWARD REACH

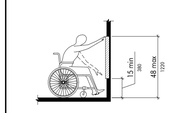

308.2.2 OBSTRUCTED HIGH FORWARD REACH

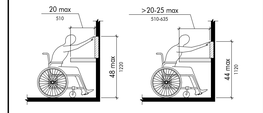

308.3.1 UNOBSTRUCTED SIDE REACH

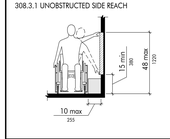

308.3.2 OBSTRUCTED HIGH SIDE REACH

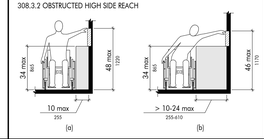

305.3 CLEAR FLOOR OR GROUND SPACE

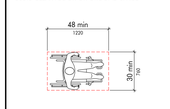

305.5 POSITION OF CLEAR FLOOR OR GROUND SPACE

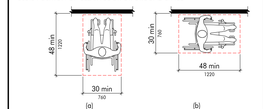

305.7.1 MANUEVERING CLEARANCE IN AN ALCOVE, FORWARD APPROACH

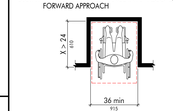

305.7.2 MANUEVERING CLEARANCE IN AN ALCOVE, PARALLEL APPROACH

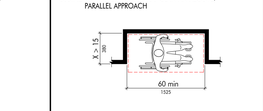

306.2 TOE CLEARANCE

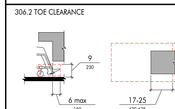

306.3 KNEE CLEARANCE

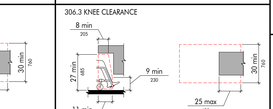

403.5.1 CLEAR WIDTH OF AN ACCESSIBLE ROUTE

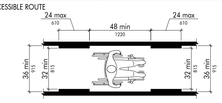

403.5.2 CLEAR WIDTH AT TURN

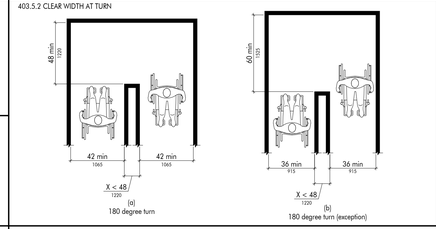

307.3 POST-MOUNTED PROTRUDING OBJECTS

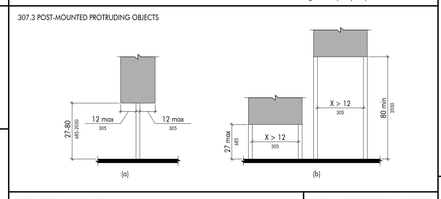

307.4 VERTICAL CLEARANCE

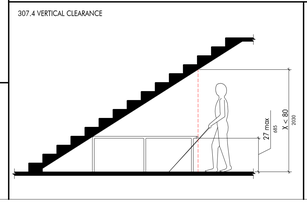

307.2 LIMITS OF PROTRUDING OBJECTS

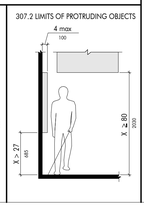

604.2 WATER CLOSET LOCATION

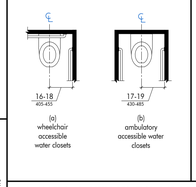

604.3.1 SIZE AND CLEARANCE AT WATER CLOSETS

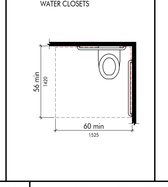

304.3.2 OVERLAP OF WATER CLOSET CLEARANCE (EXCEPTION)

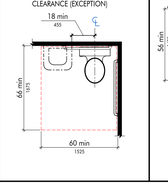

604.8.1.1 SIZE OF WHEELCHAIR ACCESSIBLE TOILET COMPARTMENT

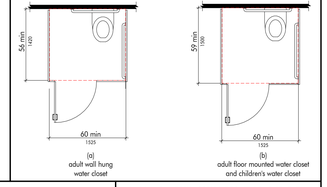

604.8.1.2 WHEELCHAIR ACCESSIBLE TOILET COMPARTMENT DOOR

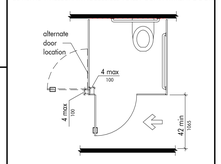

604.8.1.4 WHEELCHAIR ACCESSIBLE TOILET COMPARTMENT TOE CLEARANCE

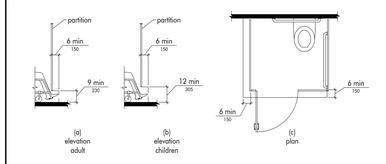

604.8.2 AMBULATORY ACCESSIBLE TOILET COMPARTMENT

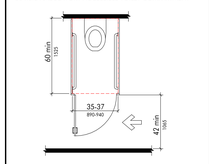

604.5.1 SIDE WALL GRAB BAR AT WATER CLOSETS

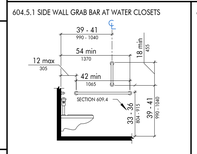

604.5.2 REAR WALL GRAB BAR AT WATER CLOSETS

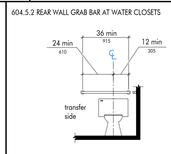

604.7 DISPENSER OUTLET LOCATION

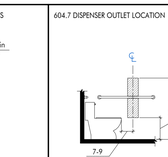

605.2 HEIGHT AND DEPTH OF URINALS

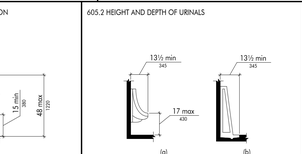

609.2.2 GRAB BAR NON-CIRCULAR CROSS SECTION

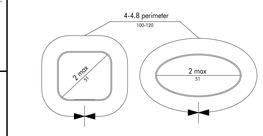

609.3 SPACING OF GRAB BARS

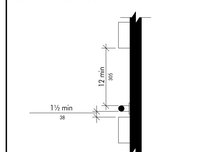

405.9.1 EXTENDED FLOOR OR GROUND SURFACE EDGE PROTECTION

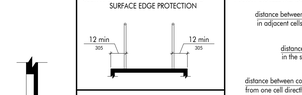

405.9.2 CURB OR BARRIER EDGE PROTECTION

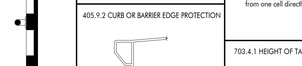

703.3.1 BRAILLE MEASUREMENT

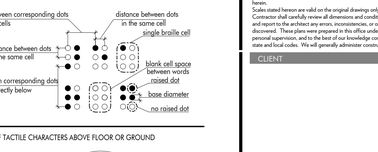

502.2 VEHICLE PARKING SPACES

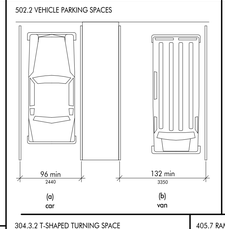

502.3 PARKING SPACE ACCESS AISLE

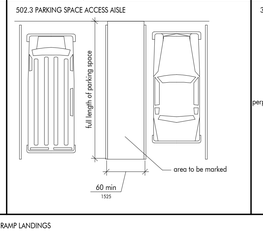

302.3 ELONGATED OPENINGS IN FLOOR OR GROUND SURFACES

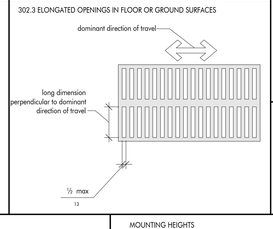

703.4.1 HEIGHT OF TACTILE CHARACTERS ABOVE FLOOR OR GROUND

703.4.2 LOCATION OF TACTILE SIGNS AT DOORS

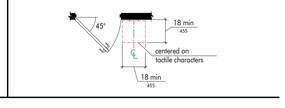

304.3.2 T-SHAPED TURNING SPACE

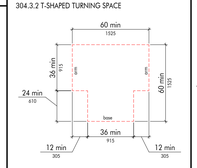

405.7 RAMP LANDINGS

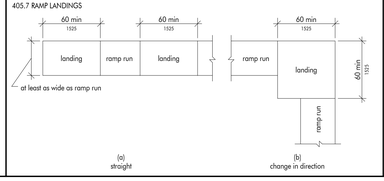

MOUNTING HEIGHTS

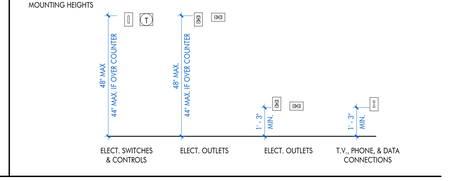

MOUNTING HEIGHTS

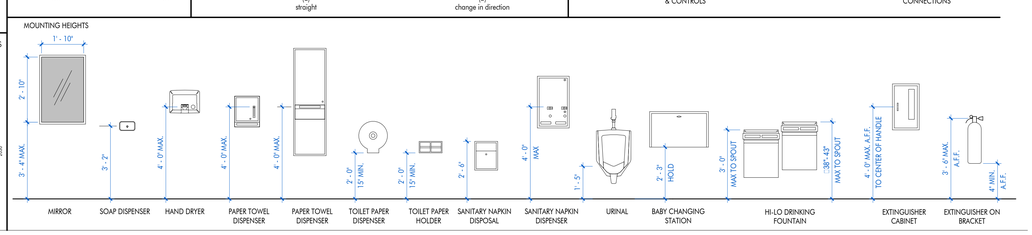

Convention	Description
36 915	dimension showing English units (in inches unless otherwise specified) above the line and SI units (in millimeters unless otherwise specified) below the line
6 150	dimension for small measurements
33-36 840-915	dimension showing a range with minimum - maximum
min	minimum
max	maximum
>	greater than
≥	greater than or equal to
<	less than
≤	less than or equal to
	boundary of clear floor space or maneuvering clearance
	centerline
	a permitted element or its extension
	direction of travel or approach
	a wall, floor, ceiling or other element cut in section or plan
	a highlighted element in elevation or plan
	location zone of element, control or feature

703.2.5 HEIGHT OF RAISED CHARACTERS

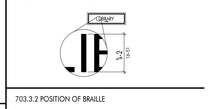

703.3.2 POSITION OF BRAILLE

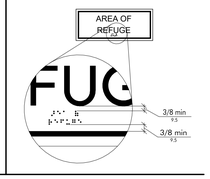

ARCHITECT

CHASM DOMAIN

AN ARCHITECTURAL JOINT VENTURE

10626 linkwood ct, suite a
baton rouge, la 70810
t. 225.927.1008 f. 404.305.8868
11150 industriplex blvd, suite 200
baton rouge, la 70809
t. 225.216.5770 f. 225.216.5771

REGISTRATION

These drawings are the property of CHASM ARCHITECTURE, LLC DOMAIN ARCHITECTURE APAC AN ARCHITECTURAL JOINT VENTURE and are not to be reproduced in whole or in part. They are only to be used for the project and site specifically identified herein.
Scales stated hereon are valid on the original drawings only. Contractor shall carefully review all dimensions and conditions shown and report to the architect any errors, inconsistencies, or omissions discovered. These plans were prepared in this office under our personal supervision, and to the best of our knowledge comply with state and local codes. We will generally administer construction.

CLIENT

RENOVATION AND ADDITION TO
McKINLEY SENIOR HIGH SCHOOL
BUILDING C

800 EAST McKINLEY STREET
BATON ROUGE, LA 70802

PROJECT INFORMATION

revisions No.	Description	Date

DA project #	C24-0038
CA project #	24009
date	NOVEMBER 6, 2025

ADA INFO- BLDG C

I1.300

NOVEMBER 6, 2025

ABBREVIATIONS

ABBREVIATION	DESCRIPTION
&	AND
@	AT
[/CH.	CHANNEL
A.D.	AREA DRAIN
A.F.F.	ABOVE FINISHED FLOOR
A.H.U.	AIR HANDLING UNIT
A.P.	ACCESS PANEL
A.P.C.	ARCHITECTURAL PRECAST CONCRETE
A.T.	ACOUSTICAL TILE
A.V.	AUDIO VISUAL
A/C	AIR CONDITIONING
A/E	ARCHITECT/ENGINEER
ACOUS.	ACOUSTICAL
ADJ.	ADJUSTABLE
ALT.	ALTERNATE
ALUM./AL.	ALUMINUM
APPROX.	APPROXIMATE
ARCH.	ARCHITECTURAL
ASB.	ASBESTOS
ASPH.	ASPHALT
ATTEN.	ATTENUATION
B.M.	BENCHMARK
B.R.	BUMPER RAIL
B.U.R.	BUILT UP ROOF
B/U	BUILT UP
BIT.	BITUMINOUS
BLDG.	BUILDING
BLO.	BLOCKING
BM.	BEAM
BO.	BOARD
BOT.	BOTTOM
BRG.	BEARING
BRZ.	BRONZE
C.	CENTERLINE
C.B.	CATCH BASIN
C.G.	CORNER GUARD

ABBREVIATIONS

ABBREVIATION	DESCRIPTION
C.I.	CAST IRON
C.J.	CONTROL JOINT
C.M.U.	CONCRETE MASONRY UNIT
C.O.	CASED OPENING
C.R.	CURTAIN ROD
C.R.CH.	COLD ROLLED CHANNEL
C.T.	CERAMIC TILE
CAB.	CABINET
CEM.	CEMENT
CER.	CERAMIC
CH.BO.	CHALK BOARD
CLG.	CEILING
CLR.	CLEAR
COL.	COLUMN
CONC.	CONCRETE
CONN.	CONNECTION
CONST.	CONSTRUCTION
CONT.	CONTINUOUS
COORD.	COORDINATE
CPT.	CARPET
CT	CURTAIN TRACK
CTSK	COUNTERSUNK
DBL	DOUBLE
DEPT.	DEPARTMENT
DET. / DTL.	DETAIL
DIA.	DIAMETER
DIM.	DIMENSION
DISP.	DISPENSER
DN.	DOWN
DP.	DAMPPROOFING
DS.	DOWNSPOUT
DWGS.	DRAWINGS
E.	ELEVATOR
E.D.F.	ELECTRICAL DRINKING FOUNTAIN
E.F.	EXHAUST FAN

ABBREVIATIONS

ABBREVIATION	DESCRIPTION
E.J.	EXPANSION JOINT
E.P.	ELECTRICAL PANELBOARD
E.W.	EACH WAY
EA.	EACH
EIFS	EXT, INSULATING FINISH SYSTEM
EL.	ELEVATION
ELEC.	ELECTRICAL
ELEV.	ELEVATION
EMER.	EMERGENCY
ENCL.	ENCLOSURE
EP.	EPOXY PAINT
EQ.	EQUAL
EQUIP.	EQUIPMENT
EST.	EXPOSED STRUCTURE
EXH.	EXHAUST
EXP.	EXPANSION
EXPO.	EXPOSED
EXST. / EXIST.	EXISTING
EXT.	EXTERIOR
F.A.P.	FIRE ALARM PANEL
F.D.	FLOOR DRAIN
F.E.	FIRE EXTINGUISHER
F.E.C.	FIRE EXTINGUISHER CABINET
F.F.	FINISH FLOOR
F.F.E.	FINISH FLOOR ELEVATIONS
F.H.	FIRE HYDRANT
F.H.C.	FIRE HOSE CABINET
F.N.D.	FEMININE NAPKIN DISPENSER
F.O.M.	FACE OF MASONRY
F.O.S.	FACE OF STUD
F.S.	FULL SIZE
F.S.S.	FOLDING SHOWER SEAT
F.W.C.	FABRIC WALL COVERING
FDN.	FOUNDATION

ABBREVIATIONS

ABBREVIATION	DESCRIPTION
FIN.	FINISH
FL. / FLR.	FLOOR
FPRF.	FIREPROOFING
FT.	FOOT/ FEET
FTG.	FOOTING
FURN.	FURNISHED
FURR.	FURRING
G.B.	GRAB BAR
G.C.	GENERAL CONTRACTOR
GA.	GAUGE
GALV.	GALVANIZED
GL.	GLASS
GL.BK.GND.	GLASS BLOCK GROUND
GRD.	GRADE
GYP.	GYPSUM
GYP.BD.	GYPSUM BOARD
H.B.	HOSE BIBB
H.C.	HOLLOW CORE
H.D.G.	HOT DIPPED GALVANIZED
H.M.	HOLLOW METAL
H.R.	HANDRAIL
H.V.	HOMOGENOUS VINYL
HCP./ HC.	HANDICAP
HCWD	HOLLOW CORE WOOD
HDWE.	HARDWARE
HGT./ HT.	HEIGHT
HORIZ.	HORIZONTAL
HR.	HOUR
HVAC	HEATING, VENTILAITING & AIR CONDITIONING
I.D.	INSIDE DIAMETER
I.P.	IRON PIPE
INSUL.	INSULATION
INT.	INTERIOR
INV.	INVERT
J.B.	JOIST BEARING
JAN.	JANITOR

ABBREVIATIONS

ABBREVIATION	DESCRIPTION
JT.	JOINT
K.D.	KNOCK DOWN
L	ANGLE
L.A.T.	LAY-IN-ACOUSTICAL TILE
LAM.	LAMINATE
LAV.	LAVATORY
LBS.	POUNDS
LKR.	LOCKER
LT.	LIGHT
LT.WT.	LIGHT WEIGHT
LVR.	LOUVER
M.O.	MASONRY OPENING
M.R.GYP.BD.	MOISTURE RESISTANT GYPSUM BOARD
MAS.	MASONRY
MATL.	MATERIAL
MAX.	MAXIMUM
MECH.	MECHANICAL
MEMB.	MEMBRANE
MFR./ MFGR.	MANUFACTURER
MH.	MANHOLE
MIN.	MINIMUM
MIR.	MIRROR
MISC.	MISCELLANEOUS
MTD.	MOUNTED
MTL.	METAL
MULL.	MULLION
N.	NORTH
N.A.	NOT APPLICABLE
N.I.C.	NOT IN CONTRACT
N.T.S.	NOT TO SCALE
NO./ #	NUMBER
NOM.	NOMINAL
O / RD.	ROUND
O.A.	OUTSIDE AREA
O.C.	ON CENTER
O.D.	OUTSIDE DIAMETER (DIM)

ABBREVIATIONS

ABBREVIATION	DESCRIPTION
O.H.	OPPOSITE HAND
O.S.	OVERFLOW SCUPPER
OH.	OVERHEAD
OPNG./ OPG.	OPENING
OPP.	OPPOSITE
P / P.L.	PROPERTY LINE
P.I.P.	POURED IN PLACE
P.T.	PORCELAIN TILE
P.T.D.	PAPER TOWEL DISPENSER
P.T.D.D.	PAPER TOWEL DISPENSER/DISPOSAL
P.T.R.	PAPER TOWEL RECEPTACLE
PBD.	PARTICLE BOARD
PC. CONC.	PRECAST CONCRETE
PL.	PLATE
PLAS.	PLASTER
POL.	POLISHED
PR.	PAIR
PRE-FAB.	PRE-FABRICATED
PRE-FIN.	PRE-FINISHED
PTD.	PAINTED
PTN. / PARTN	PARTITION
PVMT.	PAVEMENT
PWD. / PLYWD	PLYWOOD
R.	RISER
R.A.G.	RETURN AIR GRILL
R.B.	RUBBER BASE
R.C.P.	REINFORCED CONCRETE PIPE
R.D.	ROOF DRAIN
R.H.	ROBE HOOK
R.O.	ROUGH OPENING
RAD.	RADIUS
RCP	REFLECTED CEILING PLAN
REC.RECT.	RECESSED RECTANGLE
RECT.	RECTANGLE
REF.	REFERENCE
REFL.	REFLECTED

ABBREVIATIONS

ABBREVIATION	DESCRIPTION
REINF.	REINFORCED
REQ.	REQUIRED
RESIL.	RESILIENT
RM.	ROOM
S.	SOUTH
S.C.	SOLID CORE
S.C.W.D.	SOLID CORE WOOD
S.D.	SOAP DISPENSER
S.N.D.	SANITARY NAPKIN DISPENSER
S.S.	STAINLESS STEEL
S.S.D.	SHOWER SOAP DISPENSER
S.T.C.	SOUND TRANSMISSION CLASS
S.V.	SHEET VINYL
SCH.	SCHEDULE
SEC. GL.	SECURITY GLASS
SECT.	SECTION
SER.S. / S.SK.	SERVICE SINK
SHT.	SHEET
SHVS.	SHELVES
SHWR.	SHOWER
SIM.	SIMILAR
SPEC.	SPECIFICATION
SQ.	SQUARE
SQ.FT.	SQUARE FEET
SS	SANITARY SEWER
ST.DR.	STORM DRAIN
STD.	STANDARD
STL	STEEL
STRUCT.	STRUCTURAL
SUSP.	SUSPENDED
SYM.	SYMMETRICAL
SYN.	SYNTHETIC
T&G	TONGUE AND GROOVE
T. / THR.	THREAD
T.B.	TOWEL BAR

ABBREVIATIONS

ABBREVIATION	DESCRIPTION
T.D.R.	TOWEL DISPENSER RECEPTACLE
T.O.C.	TOP OF CURB
T.O.O.	TOP OF OPENING
T.O.P.	TOP OF PAVEMENT
T.O.S.	TOP OF STEEL
T.P.H.	TOILET PAPER HOLDER
TEL.	TELEPHONE
TEMP. GL.	TEMPERED GLASS
TH. / THRES.	THRESHOLD
THK.	THICK
TRD.	TREAD
TYP.	TYPICAL
U.H.	UNIT HEATER
U.N.O.	UNLESS NOTED OTHERWISE
U.P.S.	UNINTERRUPTED POWER SUPPLY
U.S.	UTILITY SHELF
V.B.	VINYL BASE
V.O.J.	VERIFY ON JOB
V.T.R.	VENT-THRU ROOF
V.W.C.	VINYL WALL COVERING
VCT	VINYL COMPOSITION TILE
VERT.	VERTICAL
W.	WEST
W.C.	WATER CLOSET
W.GL.	WIRE GLASS
W.H.	WATER HEATER
W.P.	WATERPROOF
W.W.F.	WELDED WIRE FABRIC
W.W.M.	WELDED WIRE MESH
W/	WITH
W/O	WITHOUT
WD.	WOOD
WDW.	WINDOW
WSCT.	WAINSCOT
WT. / WGT.	WEIGHT

MASTER KEYNOTE LIST

SPEC NUMBER	KEYNOTE DESCRIPTION
03 30 00.C00	WELDED WIRE MESH
03 30 00.F06	COMPRESSIBLE FILLER
04 27 00.H03	TWO-PIECE MASONRY VENEER BRICK-TIES @ 16" O.C.
04 27 00.M00	BRICK VENEER
05 12 00.A01	STEEL COLUMN; RE STRUCTURAL
05 40 00.A00	METAL STUD FRAMING
05 40 00.A02	2-1/2" METAL STUDS
05 40 00.A03	3-5/8" METAL STUDS
05 40 00.A04	4" METAL STUDS
05 40 00.A05	6" METAL STUDS
05 40 00.B00	STEEL STUD TRACK; MATCH STUD SIZE
05 40 00.B05	METAL CLIP ANGLE
05 40 00.B10	NESTED STEEL STUD BOX BEAM
06 40 00.B01	PLASTIC LAMINATE COUNTER TOP
06 40 00.C04	3/4" FURNITURE GRADE PLYWOOD
06 40 00.C51	2X BLOCKING
06 40 00.C52	1X BLOCKING
07 14 00.A01	FLUID-APPLIED AIR-INFILTRATION BARRIER AND WATERPROOFING
07 20 00.A07	BATT INSULATION- FILL CAVITY COMPLETELY
07 52 00.A00	MODIFIED BITUMEN ROOFING SYSTEM
07 60 00.A02	PREFINISHED METAL CAP FLASHING
07 72 00.A01	SINGLE-LEAF ROOF HATCH/SMOKE VENT
07 90 00.A01	BACKER ROD & SEALANT
07 92 00.A02	
07 95 13.A20	EXTERIOR WALL EXPANSION JOINT COVER
07 95 13.C00	SEALANT
08 11 13.A00	DOOR AS SCHEDULED
08 11 13.B01	PAINTED HOLLOW STEEL DOOR FRAME
08 41 13.A01	PREFINISHED EXTERIOR ALUMINUM STOREFRONT
08 41 13.A02	PREFINISHED INTERIOR ALUMINUM STOREFRONT
08 41 13.C01	NEOPRENE SHIM AS REQUIRED
08 44 13.A00	PREFINISHED EXTERIOR ALUMINUM CURTAIN WALL
08 80 00.A02	1" CLEAR INSULATED GLASS
08 80 00.A12	1/4" CLEAR GLASS
09 22 16.B20	NESTED STEEL STUD BOX BEAM
09 22 16.K03	5/8" GYPSUM WALLBOARD
09 22 16.K04	1/2" GYPSUM CEILING BOARD
09 22 16.K05	5/8" GYPSUM CEILING BOARD
09 22 16.L01	CORNER BEAD
09 51 00.A01	2 X 2 ACOUSTICAL CEILING TILE
09 51 00.B00	CEILING TILE GRID
09 51 00.B10	SUSPENSION WIRE
09 51 00.C02	SHADOW MOLD WALL ANGLE
09 65 00.A01	RESILIENT FLAT BASE
10 28 00.A04	36" GRAB BAR
10 28 00.A05	42" GRAB BAR
10 28 00.B10	TOILET TISSUE DISPENSER
10 28 00.B11	SANITARY NAPKIN DISPOSAL
10 28 00.B40	FRAMED MIRROR
22 11 00.A10	URINAL, RE: PLUMBING
22 11 00.B02	WALL MOUNT SINK, RE: PLUMBING
22 11 00.B08	S.S. THREE COMPARTMENT SINK; RE: PLUMBING

INDEX OF DRAWINGS

SHEET NUMBER	SHEET NAME
GENERAL	
----	COVER
I1.300	ADA INFO- BLDG C
I1.301	ABBREVIATIONS / LEGENDS / MASTER KEYNOTES- BLDG C
LIFE SAFETY	
LS.301	1ST FLOOR LIFE SAFETY PLAN- BLDG C
LS.302	2ND FLOOR LIFE SAFETY PLAN- BLDG C
DEMO	
D2.301	ENLARGED DEMO 1ST FLOORPLAN- BLDG C
D2.302	ENLARGED DEMO 2ND FLOORPLAN- BLDG C
D5.301	ENLARGED DEMO 1ST FLOOR RCP- BLDG C
D5.302	ENLARGED DEMO 2ND FLOOR RCP- BLDG C
ARCHITECTURE	
A2.301	1ST FLOOR PLAN- BLDG C
A2.302	2ND FLOOR PLAN- BLDG C
A3.301	ENLARGED PLANS- BLDG C
A4.301	DOOR, STOREFRONT & WALL SCHEDULE & TYPES- BLDG C
A4.302	HJS DETAILS - BLDG C
A5.301	1ST FLOOR REFLECTED CEILING PLAN- BLDG C
A5.302	2ND FLOOR REFLECTED CEILING PLAN- BLDG C
A6.301	EXTERIOR ELEVATIONS- BLDG C
A9.301	FINISH SCHEDULE- BLDG C
A9.302	1ST FLOOR FINISH PLAN- BLDG C
A9.303	2ND FLOOR FINISH PLAN- BLDG C
A10.301	INTERIOR ELEVATIONS- BLDG C
A10.302	INTERIOR ELEVATIONS- BLDG C
A10.303	INTERIOR ELEVATIONS- BLDG C
A10.304	MILLWORK DETAILS- BLDG C
A12.301	1ST FLOOR FURNITURE PLAN- BLDG C
A12.302	2ND FLOOR FURNITURE PLAN- BLDG C
MECHANICAL	
M2.301	MECHANICAL 1ST FLOOR PLAN - BLDG C
M2.302	MECHANICAL1ST FLOOR PIPING PLAN - BLDG C
M2.303	MECHANICAL 2ND FLOOR PLAN - BLDG C
M2.304	MECHANICAL 2ND FLOOR PLAN - BLDG C
M2.305	MECHANICAL ROOF PLAN - BLDG C
M4.301	MECHANICAL DETAILS - BLDG C
M4.302	MECHANICAL DETAILS - BLDG C
M5.301	MECHANICAL SCHEDULES - BLDG C
MD3.301	MECHANICAL ENLARGED DEMO 1ST FLOOR PLAN-BLDG C
MD3.302	MECHANICAL ENLARGED DEMO 2ND FLOOR PLAN- BLDG C
PLUMBING	
P2.301	PLUMBING 1ST FLOOR PLAN - BLDG C
P2.302	PLUMBING 2ND FLOOR PLAN - BLDG C
P2.303	PLUMBING ROOF PLAN - BLDG C
P3.301	PLUMBING ENLARGED PLANS - BLDG C
P4.301	PLUMBING DETAILS - BLDG C
P5.301	PLUMBING SCHEDULES - BLDG C
PD3.301	PLUMBING ENLARGED DEMO 1ST FLOOR PLAN - BLDG C
PD3.302	PLUMBING ENLARGED DEMO 2ND FLOOR PLAN - BLDG C
ELECTRICAL	
E0.300	SCHEDULES AND ABBREVIATIONS
E0.301	LUMINAIRE SCHEDULE
E0.302	GENERAL ELECRICAL NOTES
E1.000	ELECTRICAL SITE
E2.301	1ST FLOOR DEMOLITION PLAN- BLDG C
E2.302	2ND FLOOR DEMOLITION PLAN - BLDG C
E3.301	1ST FLOOR LIGHTING - BLDG C
E3.302	2ND FLOOR LIGHTING - BLDG C
E4.301	1ST FLOOR POWER & SS- BLDG C
E4.302	2ND FLOOR POWER & SS- BLDG C
E6.300	PANEL SCHEDULES
E7.300	ELECTRICAL RISER DIAGRAM

FLOOR PLAN LEGEND

- 003.1 — DOOR DESIGNATION TAG
- ACT-1 — FINISH / MATERIAL DESIGNATION TAG
- W1 — WINDOW DESIGNATION TAG
- A1 — WALL DESIGNATION TAG
- 08 — REVISION DESIGNATION TAG
- 0' - 0" ELEVATION — ELEVATION DATUM HEIGHT DESIGNATION
- ROOM NAME 812 — ROOM DESIGNATION TAG
- 8&A12.18 SIM — DETAIL DESIGNATION TAG
- A10.11 SIM — INTERIOR ELEVATION DESIGNATION TAG
- A6.01 — EXTERIOR ELEVATION DESIGNATION TAG
- 18 A10.12 SIM — BUILDING / WALL / DETAIL SECTION DESIGNATION TAG

GENERAL NOTES:

1. REFER TO SPECIFICATIONS FOR STUD GAUGE AND BRIDGING REQUIREMENTS.
2. ALL DIMENSIONS ARE TO FACE OF STUD, FACE OF CMU, OR FACE OF BRICK, UNLESS OTHERWISE NOTED.
3. CONTRACTOR SHALL PROVIDE ALL METAL STUD BLOCKING / BRACING FOR ALL WALL HUNG OR WALL MOUNTED ARCHITECTURAL ITEMS INSTALLED ON STUD WALLS, INCLUDING BUT NOT LIMITED TO: MILLWORK, COUNTERTOPS, TOILET ACCESSORIES, GRAB BARS, MARKER BOARDS, TACK BOARDS, CLOCKS, SPEAKERS, ETC...
4. ALL ITEMS ARE CONTRACTOR FURNISHED AND CONTRACTOR INSTALLED, UNLESS NOTED OTHERWISE.
5. ALL DRYWALL CONTROL JOINT PLACEMENT SHALL CONFORM WITH ASTM C840, UNLESS NOTED OTHERWISE. INSTALL CONTROL JOINTS AS SHOWN.
   A. IF NOT SHOWN, CONTROL JOINTS TO BE INSTALLED PER THE FOLLOWING:
      a. ALL CONTROL JOINTS SHALL BE INSTALLED WHERE SPECIFIED BY THE ARCHITECT OR DESIGNER AS A DESIGN ACCENT OR ARCHITECTURAL FEATURE.
      b. A CONTROL JOINT SHALL BE INSTALLED WHERE A PARTITION, WALL, OR CEILING TRAVERSES A CONSTRUCTION JOINT.
      c. CONTROL JOINT SHALL BE INSTALLED WHERE A WALL OR PARTITION RUNS IN AN UNINTERRUPTED STRAIGHT PLANE EXCEEDING 30 LINEAR FEET.
      d. CONTROL JOINTS IN INTERIOR CEILINGS WITH A PERIMETER RELIEF SHALL BE INSTALLED SO THAT LINEAR DIMENSIONS BETWEEN CONTROL JOINTS DO NOT EXCEED 50'-0" AND TOTAL BETWEEN CONTROL JOINTS DOES NOT EXCEED 2500 SQ FT.
      e. CONTROL JOINTS IN INTERIOR CEILINGS WITHOUT PERIMETER RELIEF AND EXTERIOR CEILINGS AND SOFFITS SHALL BE INSTALLED SO THAT LINEAR DIMENSIONS BETWEEN CONTROL JOINTS DO EXCEED 30'-0" AND TOTAL AREA BETWEEN CONTROL JOINTS DOES NOT EXCEED 900 SQ FT.
      f. A CONTROL JOINT OR INTERMEDIATE BLOCKING SHALL BE INSTALLED WHERE CEILING FRAMING MEMBERS CHANGE DIRECTION.
      g. WHERE A CONTROL JOINT OCCURS IN AN ACOUSTICAL OR FIRE-RATED SYSTEM, BLOCKING SHALL BE PROVIDED BEHIND THE CONTROL JOINT BY USING A BACKING MATERIAL SUCH AS 5/8" TYPE X GYPSUM BOARD, MINERAL FIBER, OR OTHER TESTED EQUIVALENT.
      h. WHERE CONTROL JOINTS ARE INSTALLED IN NON-RATED ASSEMBLIES AND ARE PARALLEL TO THE FRAMING MEMBERS, A FRAMING MEMBER IS REQUIRED ON EACH SIDE OF THE OPENING. THIS REQUIREMENT IS FOR ATTACHMENT OF GYPSUM BOARD.
   B. CONTRACTOR SHALL INCLUDE IN BID FOR CONTROL JOINTS AS OUTLINED ABOVE, AND FOR A CONTROL JOINT TO BE INSTALLED AT BOTH JAMBS OF OPENINGS, WINDOWS, AND DOORS (ONE AT EACH JAMB FULL HEIGHT / TOP AND BOTTOM OF OPENING) & WITHIN 30 FEET OF CORNER OR PREVIOUS CONTROL JOINT.
6. AT ALL CERAMIC / PORCELAIN WALL TILE LOCATIONS, CONTRACTOR SHALL USE CEMENT BACKER BOARD, MINIMUM 5/8-INCH THICK, UNLESS OTHERWISE NOTED.
7. AT ALL WALLS (FULL HEIGHT) WITHIN TOILET ROOMS, SHOWERS, RESTROOMS AND/OR SIMILAR USE ROOMS NOT TILED, SHALL RECEIVE MINIMUM 5/8-INCH MOISTURE RESISTANCE GYPSUM.
8. AT ALL PLUMBING FIXTURES NOT WITHIN A ROOM DESCRIBED ABOVE, USE MINIMUM 5/8-INCH MOISTURE RESISTANCE GYPSUM FOR A DISTANCE OF 96-INCHES FROM THE CENTERLINE OF THE FIXTURE IN ALL DIRECTIONS.

ARCHITECT

CHASM DOMAIN

AN ARCHITECTURAL JOINT VENTURE

10626 linkwood ct, suite a
baton rouge, la 70810
t. 225.927.1008 f. 404.505.8868
11150 industriplex blvd, suite 200
baton rouge, la 70809
t. 225.216.5770 f. 225.216.5771

REGISTRATION

These drawings are the property of CHASM ARCHITECTURE. LLC DOMAIN ARCHITECTURE APAC AN ARCHITECTURAL JOINT VENTURE and are not to be reproduced in whole or in part. They are only to be used for the project and site specifically identified herein.
Scales stated hereon are valid on the original drawings only. Contractor shall carefully review all dimensions and conditions shown and report to the architect any errors, inconsistencies, or omissions discovered. These plans were prepared in this office under our personal supervision, and to the best of our knowledge comply with state and local codes. We will generally administer construction.

CLIENT

RENOVATION AND ADDITION TO
McKINLEY SENIOR HIGH SCHOOL
BUILDING C

800 EAST McKINLEY STREET
BATON ROUGE, LA 70802

PROJECT INFORMATION

revisions No.	Description	Date

DA project # C24-0038

CA project # 24009

date NOVEMBER 6, 2025

ABBREVIATIONS / LEGENDS / MASTER KEYNOTES- BLDG C

I1.301

NOVEMBER 6, 2025

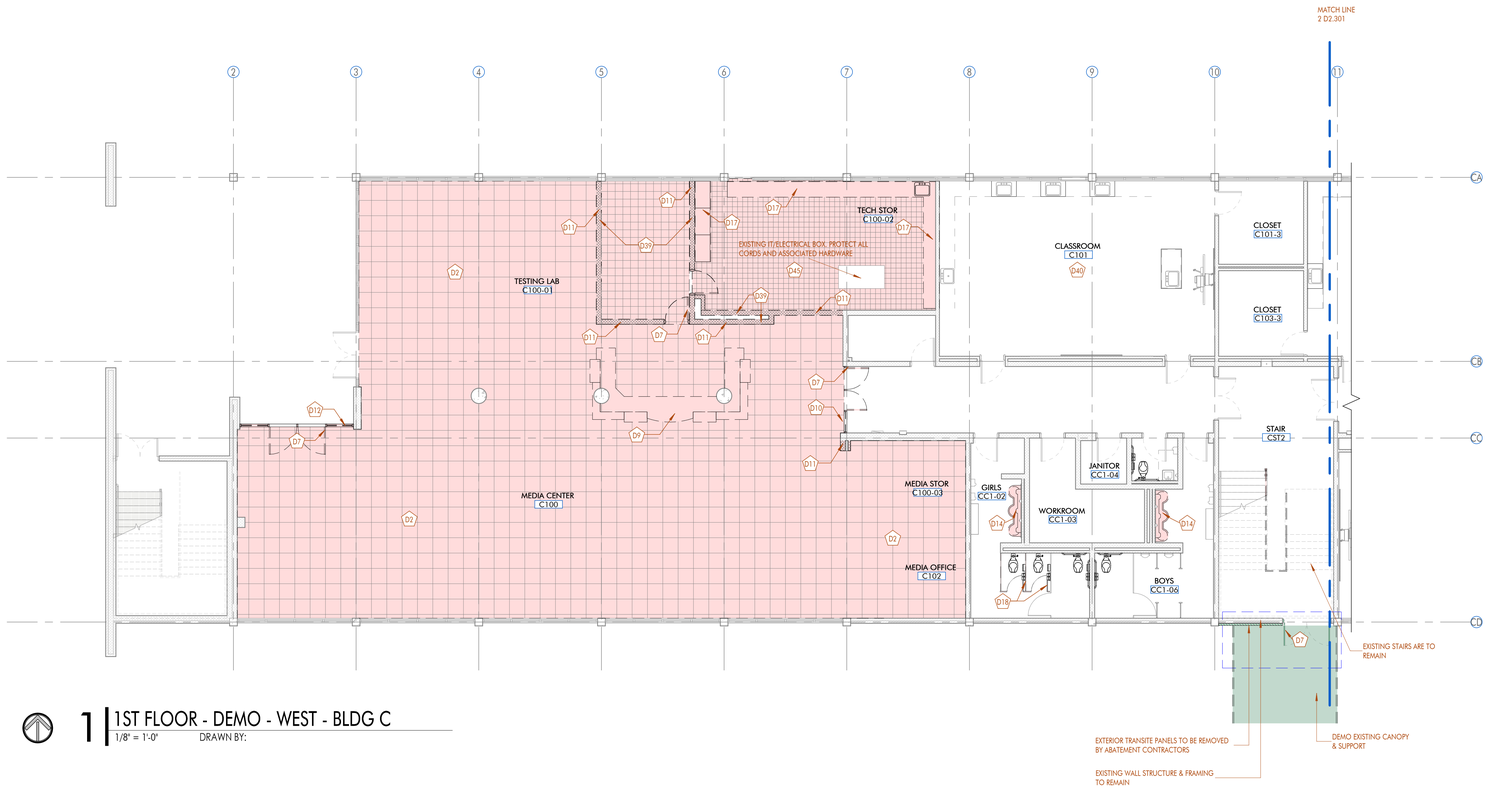

1 1ST FLOOR - DEMO - WEST - BLDG C

1/8" = 1'-0" DRAWN BY:

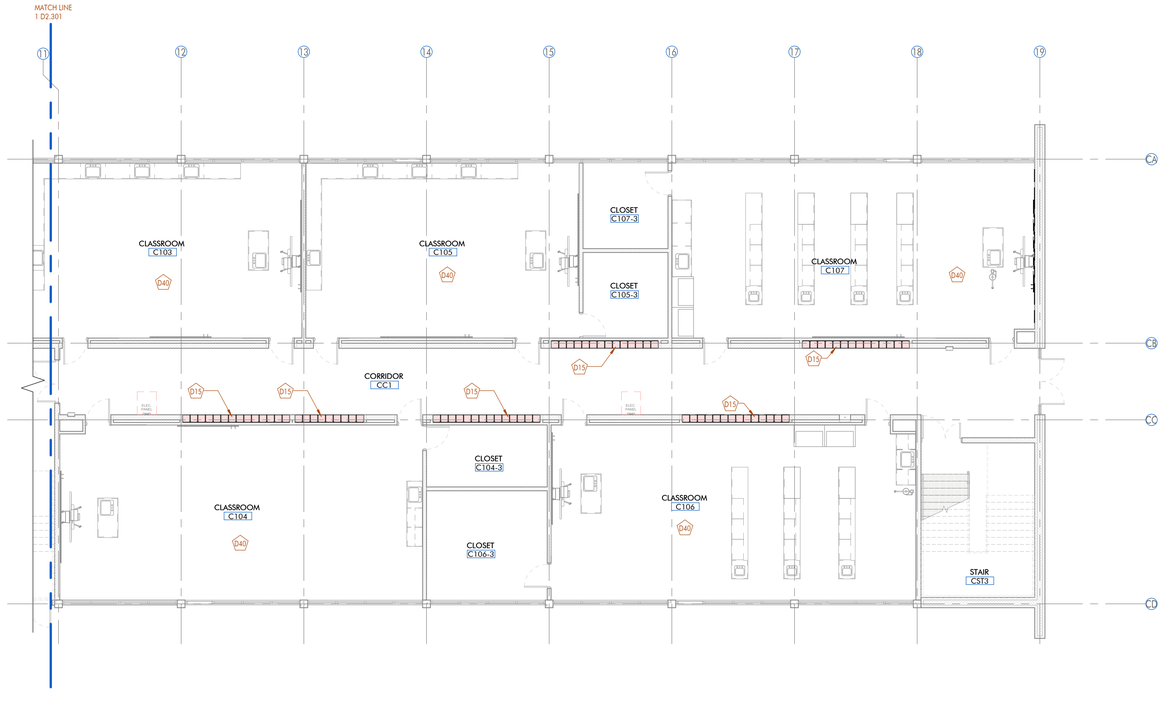

2 1ST FLOOR - DEMO - EAST - BLDG C

1/8" = 1'-0" DRAWN BY:

FLOOR PLAN LEGEND

- 308-1 — DOOR DESIGNATION TAG
- ACT-1 — FINISH / MATERIAL DESIGNATION TAG
- W1 — WINDOW DESIGNATION TAG
- A1 — WALL DESIGNATION TAG
- 1 / 598 — REVISION DESIGNATION TAG
- 0' - 0" ELEVATION — ELEVATION DATUM HEIGHT DESIGNATION
- ROOM NAME / 812 — ROOM DESIGNATION TAG
- 88A12.18 / SIM — DETAIL DESIGNATION TAG
- A10.11 / SIM — INTERIOR ELEVATION DESIGNATION TAG
- A6.01 — EXTERIOR ELEVATION DESIGNATION TAG
- 18 A10.12 / SIM — BUILDING / WALL / DETAIL SECTION DESIGNATION TAG
- DEMOLITION PHASE - 1
- DEMOLITION PHASE - 2

DEMOLITION NOTES

MARK	DESCRIPTION
D1	REMOVE EXISTING VCT FLOORING IN ITS ENTIRETY, INCLUDING ALL ASSOCIATED ADHESIVES, BASE, AND TRANSITION STRIPS, DOWN TO THE SUBFLOOR
D2	REMOVE EXISTING CARPET AND CARPET PAD COMPLETELY, INCLUDING TACK STRIPS, ADHESIVES, TRANSITION STRIPS AND ANY FASTNERS OR ANCHORING MATERIALS, DOWN TO THE SUBFLOOR
D3	REMOVE EXISTING ACOUSTICAL CEILING TILES, SUSPENSION GRIDS, AND ALL ASSOCIATED SUPPORT COMPONENTS IN THEIR ENTIRETY.
D4	DISCONNECT AND REMOVE LIGHTING EXISTING WIRING SHALL BE GATHERED NEATLY AND ATTACHED TO THE NEAREST JUNCTION BOX REMAINING IN ORDER TO RECONNECT THE CIRCUIT TO THE NEW FIXTURE.
D5	REMOVE GYPSUM CEILING (ABOVE ACT CEILING) AND ASSOCIATED ASBESTOS-CONTAINING MATERIALS. RE: ENVIRONMENTAL
D6	REMOVE EXISTING GYPSUM FURDOWN, INCLUDING METAL FRAMING, FASTNERS, SUPPORTS, AND ASSOCIATED FINISHES, BACK TO THE SURROUNDING STRUCTURE. REMOVE EXISTING ACOUSTICAL CEILING TILES, SUSPENSION GRIDS, AND ALL ASSOCIATED SUPPORT COMPONENTS IN THEIR ENTIRETY.
D7	REMOVE EXISTING DOOR LEAF, FRAME, HARDWARE, AND ASSOCIATED COMPONENTS IN THEIR ENTIRETY, INCLUDING HINGES, STRIKES, CLOSERS, STOPS AND ANCHORS
D8	REMOVE EXISTING HANDRAILS, BRACKETS, SUPPORTS, AND ASSOCIATED FASTNERS IN THEIR ENTIRETY FROM MOUNTING SURFACE.
D9	DISCONNECT AND REMOVE EXISTING HVAC UNIT, AND 2-PIPE HYDRONIC BRANCH PIPING, CONDENSATE PIPING. EXISTING CONDENSATE RISER TO REMAIN AND REUSED FOR NEW. IF APPLICABLE, REMOVE EXISTINGDUCTWORK IN ITS ENTIRETY AND CAP, INSULATE, SEAL ALL DUCT TERMINATING THROUGH EXISTING LOUVER.
D10	REMOVE EXISTING MARKERBOARDS AND TACKBOARDS, INCLUDING TRIM, MOUNTING HARDWARE, AND ACCESSORIES, IN A MANNER THAT PREVENTS DAMAGE TO THE BOARDS OR SURROUNDING FINISHES. LABEL AND STORE ALL COMPONENTS, INCLUDING BOARDS, TRIM, AND MOUNTING BRACKETS, IN A SECURE, DRY, AND PROTECTED LOCATION. PROTECT STORED ITEMS THROUGHOUT THE DURATION O0F CONSTRUCTION TO ENSURE THEY REMAIN IN GOOD CONDITION FOR FINAL REINSTALL.
D11	DEMOLISH EXISTING CMU WALL IN ITS ENTIRETY AS INDICATED ON THE DRAWINGS, INCLUDING ALL ASSOCIATED FINISHES, REINFORCING, GROUT, BOND BEAMS, EMBEDDED ITEMS, AND ADJACENT CONSTRUCTION AS REQUIRED.
D12	REMOVE EXISTING STOREFRONT WINDOWS, INCLUDING GLAZING, FRAMES, ANCHORS, AND RELATED COMPONENTS, WITHOUT DAMAGE TO SURROUNDING STRUCTURE OR FINISHES UNLESS OTHERWISE INDICATED.
D13	DISCONNECT AND REMOVE EXISTING WIRELESS ACCESS POINTS, SPEAKERS, AND OCCUPANCY SENSORS, INCLUDING ALL ASSOCIATED MOUNTING HARDWARE, BRACKETS, WIRING AND CONNECTORS. BACK TO NEAREST JUNCTION BOX.
D14	DISCONNECT AND REMOVE EXISTING PLUMBING FIXTURES, INCLUDING SINKS, TOILETS, URINALS, FAUCETS, LAVATORIES, AND ASSOCIATED HARDWARE, TRIM, AND SUPPORTS. CAP OR TERMINATE ALL WATER SUPPLY, DRAIN, WASTE, AND VENT LINES IN ACCORDANCE WITH PLUMBING CODES AND PROJECT REQUIREMENTS TO PREVENT LEAKS OR CONTAMINATION.
D15	REMOVE ALL EXISTING LOCKERS, INCLUDING HARDWARE, MOUNTING BRACKETS, AND ACHORAGE SYSTEMS. DEMOLISH EXISTING CMU CURBS COMPLETELY, INCLDUING GROUT, REINFORCING, AND ANY ASSOCIATED BLOCKING OR SUPPORTS.
D16	REMOVE EXISTING EPOXY FLOORING SYSTEM IN ITS ENTIRETY DOWN TO THE ORIGIINAL CONCRETE SUBSTRATE. INCLUDES GRINDING OR OTHER APPROPRIATE MECHANICAL MEANS NECESSARY TO FULLY REMOVE ALL COATING MATERIALS, ADHESIVES, AND SURFACE CONTAMINATES.
D17	REMOVE EXISTING MILLWORK, INCLUDING CABINETS, COUNTERTOPS, SHELVING, TRIM AND ASSOCIATE SUPPORTS IN THEIR ENTIRETY.
D18	DEMOLISH EXISTING METAL STUD WALL, INCLUDING ALL ASSOCIATED GYPSUM BOARD, INSULATION, FASTNERS, AND RELATED FINISHES, AS INDICATED ON THE DRAWINGS. ALL UTILITY SERVICES (ELECTRICAL, DATA, PLUMBING ETC) WITHIN OR ATTACHED TO THE WALL SHALL BE IDENTIFIED, DISCONNECTED, AND TERMINATED PROIR TO DEMOLITION
D19	DEMOLISH EXISTING DOUBLE WYTHE BRICK WALL IN ITS ENTIRETY, INCLUDING ALL ASSOCIATED MORTAR, TIES, AND EMBEDDED COMPONENTS. SEPARATE FROM ADJACENT CONSTRUCTION AVOIDING DAMAGE TO REMAINING STRUCTURE.
D20	SAWCUT AND REMOVE EXISTING CONCRETE SLAB AND METAL DECKING AS INDICATED ON THE DRAWINGS. COORDINATED LIMITS OF REMOVAL WITH STRUCTURAL AND ARCHITECTURAL PLANS. PROTECT ADJACENT STRUCTURE AND SYSTEMS FROM DAMAGE DURING DEMOLITION. VERIFY THAT ANY STRUCTURAL ELEMENTS TO REMAIN ARE NOT COMPROMISED. PROVIDE TEMPORARY SHORING AS REQUIRED TO ENSURE SAFETY AND STRUCTURAL INTEGRITY DURING REMOVAL OPERATIONS.
D21	REMOVE EXISTING SUSPENDED ACOUSTIC CEILING PANELS AND ASSOCIATED SUSPENSION SYSTEM IN THEIR ENTIRETY
D29	NOT USED
D33	DEMOLISH EXISTING 2-PIPE HYDRONIC MAINS ROUTED THROUGH CORRIDOR TO WHERE THE MAINS TERMINATE INTO THE BUILDING. PROVIDE SHUTOFF VALVE, CAP INSULATE REMAINING PIPE AT EXTERIOR WALL.
D34	DEMOLISH EXISTING DUCTWORK ABOVE CEILING AND CORRESPONDING CEILING DIFFUSERS THROUGHOUT THE SPACE.
D35	DEMOLISH DX SPLIT SYSTEM (AHU & CU) AND CORRESPONDING REFRIGERANT PIPING, CONDENSATE PIPING. IF APPLICABLE, REMOVE EXISTING DUCTWORK IN ITS ENTIRETY AND CAP, INSULATE, SEAL DUCT TERMINATING THROUGH EXISTING LOUVER
D36	DEMOLISH DX PACKAGED HVAC UNIT AND CORRESPONDING DUCTWORK IN ITS ENTIRETY. CAP, INSULATE, SEAL DUCT TERMINATING THROUGH EXISTING ENVELOPE.
D37	DEMOLISH DX MINI SYSTEM (FCU & CU) AND CORRESPONDING REFRIGERANT PIPING, CONDENSATE PIPING. INSULATE, SEAL ALL EXTERIOR PENETRATIONS TO MATCH EXISTING ENVELOPE.
D38	DEMOLISH EXISTING TOILET SEATS AND FLUSH VALVES. CAP CORRESPONDING WATER SUPPLY LINE. WATER CLOSET AND URINAL TO REMAIN AND TO BE REFURBISHED.
D39	EXISTING RECEPTACLE IN THE WALL TO BE DEMOLISHED. REMOVE RECEPATCLE AND JUCTION BOX REMOVE WIRING BACK TO THE NEAREST SOURCE. FOR CIRCUITS ROUTED ABOVE CEILING, EXISTING WIRING SHALL BE GATHERED NEATLY AND ATTACHED TO THE NEAREST JUCTION BOX REMAINING, IN ORDER TO RECONNECT THE CIRCUIT TO NEW OUTLETS. IN ANY CASE, NOTIFY A/E TEAM IF WIRING IS DISCONNECTED FROM ANY RECEPTACLE(S) DOWNSTREAM, DISCONNECTING FUTURE POWER TO THEM.
D40	REMOVE EXISTING RUBBER WALL BASE AS DESIGNATED IN THE PLAN. REMOVE ALL ASSOCIATED ADHESIVE RESIDUE TO PROVIDE A CLEAN, SMOOTH SURFACE.
D41	REMOVE WOOD STAIR, LANDING AND HANDRAILS.
D45	EXISTING FLOORING IS TO BE REMOVED / ABATED BY ABATEMENT CONTRACTOR. CONTRACTOR TO CLEAN & PREP EXISTING SUBFLOOR FOR NEW FLOORING.
D46	CAREFULLY REMOVE EXISTING PROJECTOR AND TURN OVER TO THE OWNER.
D47	REMOVE & SALVAGE EXISTING FIRE ALARM DEVICE TO BE REINSTALLED IN THE NEW CEILING. EXISTING WIRING SHALL BE GATHERED NEATLY AND ATTACHED TO THE NEAREST JUNCTION BOX REMAINING IN ORDER TO RECONNECT TO DEVICE WHEN REINSTALLED.
D48	REMOVE & SALVAGE EXISTING CEILING MOUNTED WIFI DEVICE. EXISTING EIRING SHALL BE GATHERED NEATLY AND ATTACHED TO THE NEAREST JUNCTION BOX (OR WALL) REMAINING IN ORDER TO RECONNECT DEVICE WHEN REINSTALLED.

ARCHITECT

CHASM DOMAIN

AN ARCHITECTURAL JOINT VENTURE

10626 linkwood ct, suite a
baton rouge, la 70810
t. 225.927.1008 f. 404.305.8868
11150 industriplex blvd. suite 200
baton rouge, la 70809
t. 225.216.5770 f. 225.216.5771

REGISTRATION

These drawings are the property of CHASM ARCHITECTURE. LLC DOMAIN ARCHITECTURE APAC AN ARCHITECTURAL JOINT VENTURE and are not to be reproduced in whole or in part. They are only to be used for the project and site specifically identified herein.
Scales stated hereon are valid on the original drawings only. Contractor shall carefully review all dimensions and conditions shown and report to the architect any errors, inconsistencies, or omissions discovered. These plans were prepared in this office under our personal supervision, and to the best of our knowledge comply with state and local codes. We will generally administer construction.

CLIENT

RENOVATION AND ADDITION TO
McKINLEY SENIOR HIGH SCHOOL
BUILDING C

800 EAST McKINLEY STREET
BATON ROUGE, LA 70802

PROJECT INFORMATION

revisions No.	Description	Date

DA project # C24-0038

CA project # 24009

date NOVEMBER 6, 2025

ENLARGED DEMO 1ST FLOORPLAN- BLDG C

D2.301

NOVEMBER 6, 2025

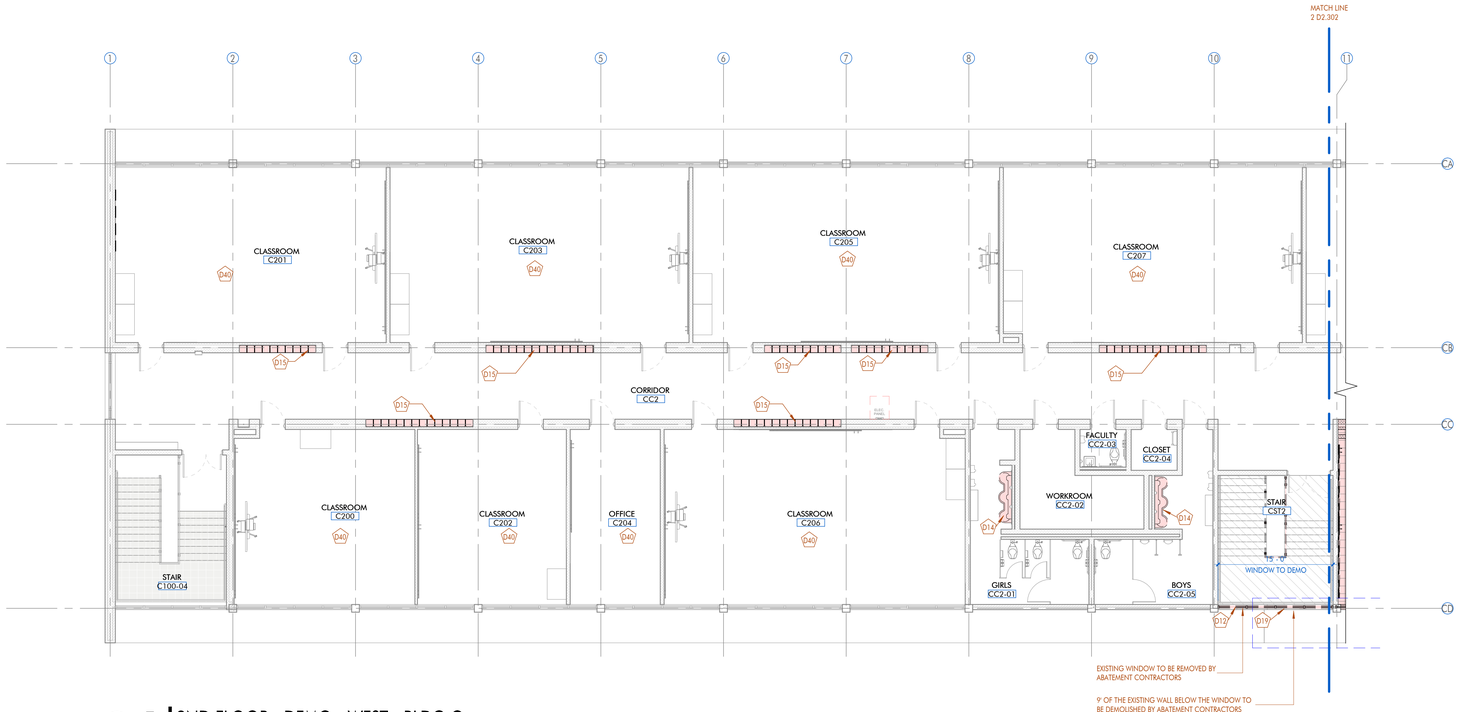

1 2ND FLOOR - DEMO - WEST - BLDG C

1/8" = 1'-0" DRAWN BY: SS

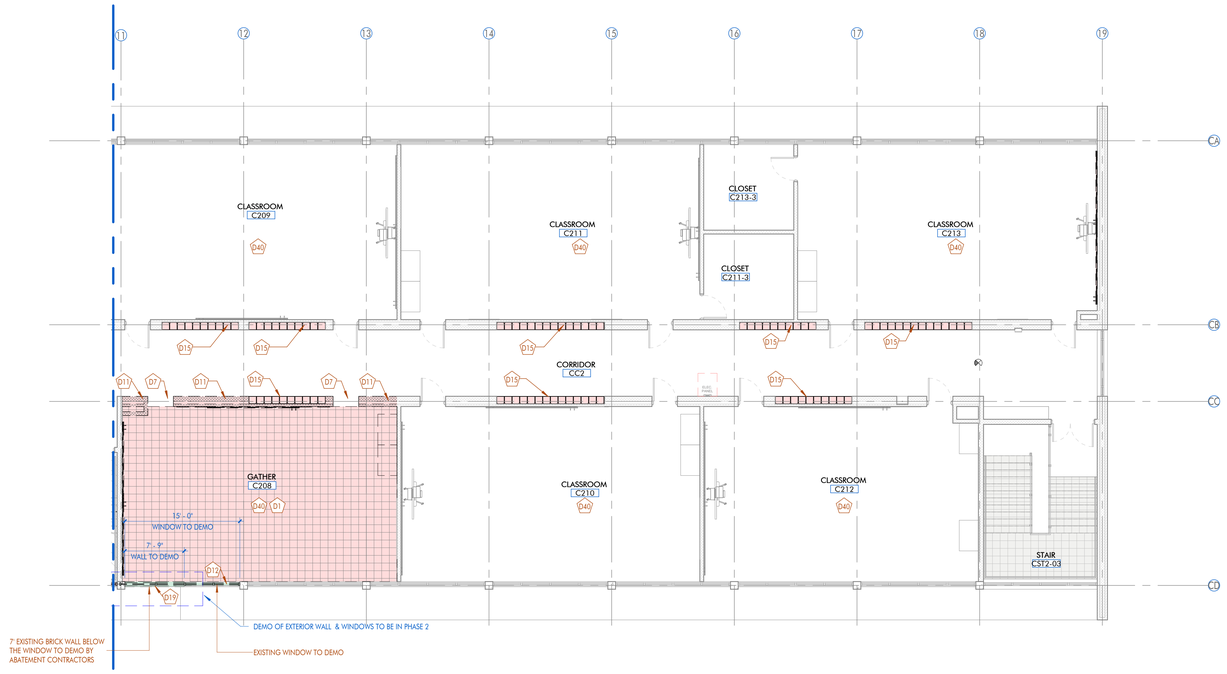

2 2ND FLOOR - DEMO - EAST - BLDG C

1/8" = 1'-0" DRAWN BY:

FLOOR PLAN LEGEND

- 808.1 — DOOR DESIGNATION TAG
- ACT-1 — FINISH / MATERIAL DESIGNATION TAG
- W1 — WINDOW DESIGNATION TAG
- A1 — WALL DESIGNATION TAG
- 88 — REVISION DESIGNATION TAG
- 0' - 0" ELEVATION — ELEVATION DATUM HEIGHT DESIGNATION
- ROOM NAME 812 — ROOM DESIGNATION TAG
- 88A12.18 SIM — DETAIL DESIGNATION TAG
- A10.11 SIM 7 — INTERIOR ELEVATION DESIGNATION TAG
- A6.01 4 4 7 — EXTERIOR ELEVATION DESIGNATION TAG
- 1B A10.12 SIM — BUILDING / WALL / DETAIL SECTION DESIGNATION TAG

DEMOLITION PHASE - 1

DEMOLITION PHASE - 2

DEMOLITION NOTES

MARK	DESCRIPTION
D1	REMOVE EXISTING VCT FLOORING IN ITS ENTIRETY, INCLUDING ALL ASSOCIATED ADHESIVES, BASE, AND TRANSITION STRIPS, DOWN TO THE SUBFLOOR
D2	REMOVE EXISTING CARPET AND CARPET PAD COMPLETELY, INCLUDING TACK STRIPS, ADHESIVES, TRANSITION STRIPS AND ANY FASTNERS OR ANCHORING MATERIALS, DOWN TO THE SUBFLOOR
D3	REMOVE EXISTING ACOUSTICAL CEILING TILES, SUSPENSION GRIDS, AND ALL ASSOCIATED SUPPORT COMPONENTS IN THEIR ENTIRETY.
D4	DISCONNECT AND REMOVE LIGHTING.EXISTING WIRING SHALL BE GATHERED NEATLY AND ATTACHED TO THE NEAREST JUNCTION BOX REMAINING IN ORDER TO RECONNECT THE CIRCUIT TO THE NEW FIXTURE.
D5	REMOVE GYPSUM CEILING (ABOVE ACT CEILING) AND ASSOCIATED ASBESTOS-CONTAINING MATERIALS. RE: ENVIRONMENTAL
D6	REMOVE EXISTING GYPSUM FURDOWN, INCLUDING METAL FRAMING, FASTNERS, SUPPORTS, AND ASSOCIATED FINISHES, BACK TO THE SURROUNDING STRUCTURE. REMOVE EXISTING ACOUSTICAL CEILING TILES, SUSPENSION GRIDS, AND ALL ASSOCIATED SUPPORT COMPONENTS IN THEIR ENTIRETY.
D7	REMOVE EXISTING DOOR LEAF, FRAME, HARDWARE, AND ASSOCIATED COMPONENTS IN THEIR ENTIRETY, INCLUDING HINGES, STRIKES, CLOSERS, STOPS AND ANCHORS
D8	REMOVE EXISTING HANDRAILS, BRACKETS, SUPPORTS, AND ASSOCIATED FASTNERS IN THEIR ENTIRETY FROM MOUNTING SURFACE.
D9	DISCONNECT AND REMOVE EXISTING HVAC UNIT, AND 2-PIPE HYDRONIC BRANCH PIPING, CONDENSATE PIPING. EXISTING CONDENSATE RISER TO REMAIN AND REUSED FOR NEW. IF APPLICABLE, REMOVE EXISTINGDUCTWORK IN ITS ENTIRETY AND CAP. INSULATE, SEAL ALL DUCT TERMINATING THROUGH EXISTING LOUVER.
D10	REMOVE EXISTING MARKERBOARDS AND TACKBOARDS, INCLUDING TRIM, MOUNTING HARDWARE, AND ACCESSORIES, IN A MANNER THAT PREVENTS DAMAGE TO THE BOARDS OR SURROUNDING FINISHES. LABEL AND STORE ALL COMPONENTS; INCLUDING BOARDS, TRIM, AND MOUNTING BRACKETS, IN A SECURE, DRY, AND PROTECTED LOCATION. PROTECT STORED ITEMS THROUGHOUT THE DURATION OOF CONSTRUCTION TO ENSURE THEY REMAIN IN GOOD CONDITION FOR FINAL REINSTALL.
D11	DEMOLISH EXISTING CMU WALL IN ITS ENTIRETY AS INDICATED ON THE DRAWINGS, INCLUDING ALL ASSOCIATED FINISHES, REINFORCING, GROUT, BOND BEAMS, EMBEDDED ITEMS, AND ADJACENT CONSTRUCTION AS REQUIRED.
D12	REMOVE EXISTING STOREFRONT WINDOWS, INCLUDING GLAZING, FRAMES, ANCHORS, AND RELATED COMPONENTS, WITHOUT DAMAGE TO SURROUNDING STRUCTURE OR FINISHES UNLESS OTHERWISE INDICATED.
D13	DISCONNECT AND REMOVE EXISTING WIRELESS ACCESS POINTS, SPEAKERS, AND OCCUPANCY SENSORS, INCLUDING ALL ASSOCIATED MOUNTING HARDWARE, BRACKETS, WIRING AND CONNECTORS. BACK TO NEAREST JUNCTION BOX.
D14	DISCONNECT AND REMOVE EXISTING PLUMBING FIXTURES, INCLUDING SINKS, TOILETS, URINALS, FAUCETS, LAVATORIES, AND ASSOCIATED HARDWARE, TRIM, AND SUPPORTS. CAP OR TERMINATE ALL WATER SUPPLY, DRAIN, WASTE, AND VENT LINES IN ACCORDANCE WITH PLUMBING CODES AND PROJECT REQUIREMENTS TO PREVENT LEAKS OR CONTAMINATION.
D15	REMOVE ALL EXISTING LOCKERS, INCLUDING HARDWARE, MOUNTING BRACKETS, AND ACHORAGE SYSTEMS. DEMOLISH EXISTING CMU CURBS COMPLETELY, INCLDUING GROUT, REINFORCING, AND ANY ASSOCIATED BLOCKING OR SUPPORTS.
D16	REMOVE EXISTING EPOXY FLOORING SYSTEM IN ITS ENTIRETY DOWN TO THE ORIGIINAL CONCRETE SUBSTRATE. INCLUDES GRINDING OR OTHER APPROPRIATE MECHANICAL MEANS NECESSARY TO FULLY REMOVE ALL COATING MATERIALS, ADHESIVES, AND SURFACE CONTAMINATES.
D17	REMOVE EXISTING MILLWORK, INCLUDING CABINETS, COUNTERTOPS, SHELVING, TRIM AND ASSOCIATE SUPPORTS IN THEIR ENTIRETY.
D18	DEMOLISH EXISTING METAL STUD WALL, INCLUDING ALL ASSOCIATED GYPSUM BOARD, INSULATION, FASTNERS, AND RELATED FINISHES, AS INDICATED ON THE DRAWINGS. ALL UTILITY SERVICES (ELECTRICAL, DATA, PLUMBING ETC.) WITHIN OR ATTACHED TO THE WALL SHALL BE IDENTIFIED, DISCONNECTED, AND TERMINATED PROIR TO DEMOLITION
D19	DEMOLISH EXISTING DOUBLE WYTHE BRICK WALL IN ITS ENTIRETY, INCLUDING ALL ASSOCIATED MORTAR, TIES, AND EMBEDDED COMPONENTS. SEPARATE FROM ADJACENT CONSTRUCTION AVOIDING DAMAGE TO REMAINING STRUCTURE.
D20	SAWCUT AND REMOVE EXISTING CONCRETE SLAB AND METAL DECKING AS INDICATED ON THE DRAWINGS. COORDINATED LIMITS OF REMOVAL WITH STRUCTURAL AND ARCHITECTURAL PLANS. PROTECT ADJACENT STRUCTURE AND SYSTEMS FROM DAMAGE DURING DEMOLITION. VERIFY THAT ANY STRUCTURAL ELEMENTS TO REMAIN ARE NOT COMPROMISED. PROVIDE TEMPORARY SHORING AS REQUIRED TO ENSURE SAFETY AND STRUCTURAL INTEGRITY DURING REMOVAL OPERATIONS.
D21	REMOVE EXISTING SUSPENDED ACOUSTIC CEILING PANELS AND ASSOCIATED SUSPENSION SYSTEM IN THEIR ENTIRETY
D29	NOT USED
D33	DEMOLISH EXISTING 2-PIPE HYDRONIC MAINS ROUTED THROUGH CORRIDOR TO WHERE THE MAINS TERMINATE INTO THE BUILDING. PROVIDE SHUTOFF VALVE. CAP INSULATE REMAINING PIPE AT EXTERIOR WALL.
D34	DEMOLISH EXISTING DUCTWORK ABOVE CEILING AND CORRESPONDING CEILING DIFFUSERS THROUGHOUT THE SPACE.
D35	DEMOLISH DX SPLIT SYSTEM (AHU & CU) AND CORRESPONDING REFRIGERANT PIPING, CONDENSATE PIPING. IF APPLICABLE, REMOVE EXISTING DUCTWORK IN ITS ENTIRETY AND CAP. INSULATE, SEAL DUCT TERMINATING THROUGH EXISTING LOUVER
D36	DEMOLISH DX PACKAGED HVAC UNIT AND CORRESPONDING DUCTWORK IN ITS ENTIRETY. CAP, INSULATE, SEAL DUCT TERMINATING THROUGH EXISTING ENVELOPE.
D37	DEMOLISH DX MINI SYSTEM (FCU & CU) AND CORRESPONDING REFRIGERANT PIPING, CONDENSATE PIPING. INSULATE, SEAL ALL EXTERIOR PENETRATIONS TO MATCH EXISTING ENVELOPE.
D38	DEMOLISH EXISTING TOILET SEATS AND FLUSH VALVES. CAP CORRESPONDING WATER SUPPLY LINE. WATER CLOSET AND URINAL TO REMAIN AND TO BE REFURBISHED.
D39	EXISTING RECEPTACLE IN THE WALL TO BE DEMOLISHED. REMOVE RECEPATCLE AND JUCTION BOX REMOVE WIRING BACK TO THE NEAREST SOURCE. FOR CIRCUITS ROUTED ABOVE CEILING, EXISTING WIRING SHALL BE GATHERED NEATLY AND ATTACHED TO THE NEAREST JUCTION BOX REMAINING, IN ORDER TO RECONNECT THE CIRCUIT TO NEW OUTLETS. IN ANY CASE, NOTIFY A/E TEAM IF WIRING IS DISCONNECTED FROM ANY RECEPTACLE(S) DOWNSTREAM, DISCONNECTING FUTURE POWER TO THEM.
D40	REMOVE EXISTING RUBBER WALL BASE AS DESIGNATED IN THE PLAN. REMOVE ALL ASSOCIATED ADHESIVE RESIDUE TO PROVIDE A CLEAN, SMOOTH SURFACE.
D41	REMOVE WOOD STAIR, LANDING AND HANDRAILS.
D45	EXISTING FLOORING IS TO BE REMOVED / ABATED BY ABATEMENT CONTRACTOR. CONTRACTOR TO CLEAN & PREP EXISTING SUBFLOOR FOR NEW FLOORING.
D46	CAREFULLY REMOVE EXISTING PROJECTOR AND TURN OVER TO THE OWNER.
D47	REMOVE & SALVAGE EXISTING FIRE ALARM DEVICE TO BE REINSTALLED IN THE NEW CEILING. EXISTING WIRING SHALL BE GATHERED NEATLY AND ATTACHED TO THE NEAREST JUNCTION BOX REMAINING IN ORDER TO RECONNECT TO DEVICE WHEN REINSTALLED.
D48	REMOVE & SALVAGE EXISTING CEILING MOUNTED WIFI DEVICE. EXISTING EIRING SHALL BE GATHERED NEATLY AND ATTACHED TO THE NEAREST JUNCTION BOX (OR WALL) REMAINING IN ORDER TO RECONNECT DEVICE WHEN REINSTALLED.

ARCHITECT

CHASM DOMAIN

AN ARCHITECTURAL JOINT VENTURE

10626 linkwood rd, suite a
baton rouge, la 70810
t. 225.927.1008 f. 404.505.8868
11150 industriplex blvd. suite 200
baton rouge, la 70809
t. 225.216.5770 f. 225.216.5771

REGISTRATION

These drawings are the property of CHASM ARCHITECTURE. LLC DOMAIN ARCHITECTURE APAC AN ARCHITECTURAL JOINT VENTURE and are not to be reproduced in whole or in part. They are only to be used for the project and site specifically identified herein.
Scales stated hereon are valid on the original drawings only. Contractor shall carefully review all dimensions and conditions shown and report to the architect any errors, inconsistencies, or omissions discovered. These plans were prepared in this office under our personal supervision, and to the best of our knowledge comply with state and local codes. We will generally administer construction.

CLIENT

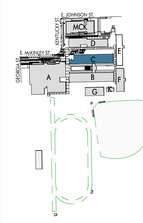

RENOVATION AND ADDITION TO McKINLEY SENIOR HIGH SCHOOL

BUILDING C

800 EAST McKINLEY STREET
BATON ROUGE, LA 70802

PROJECT INFORMATION

revisions No.	Description	Date

DA project # C24-0038

CA project # 24009

date NOVEMBER 6, 2025

ENLARGED DEMO 2ND FLOORPLAN- BLDG C

D2.302

NOVEMBER 6, 2025

FLOOR PLAN LEGEND

- 308-1 — DOOR DESIGNATION TAG
- AC-1 — FINISH / MATERIAL DESIGNATION TAG
- W1 — WINDOW DESIGNATION TAG
- A1 — WALL DESIGNATION TAG
- 1 / 298 — REVISION DESIGNATION TAG
- 0' - 0" ELEVATION — ELEVATION DATUM HEIGHT DESIGNATION
- ROOM NAME / 812 — ROOM DESIGNATION TAG
- 88&12.18 / SIM — DETAIL DESIGNATION TAG
- A10.11 / SIM — INTERIOR ELEVATION DESIGNATION TAG
- A6.01 — EXTERIOR ELEVATION DESIGNATION TAG
- 18 A10.12 / SIM — BUILDING / WALL / DETAIL SECTION DESIGNATION TAG

REMOVE EXISTING B.U.R ROOF SYSTEM, RIGID INSULATION (if any), MEMBRANE FLASHING, SHEET METAL FLASHING, DOWN TO EXISTING LWC. EXISTING LWC & OTHER SUBSTRATE TO REMAIN. PROVIDE NEW MOD.BIT. ROOF SYSTEM, TO TAPERED INSULATION, ALL RELATED SHEET METAL FLASHING."

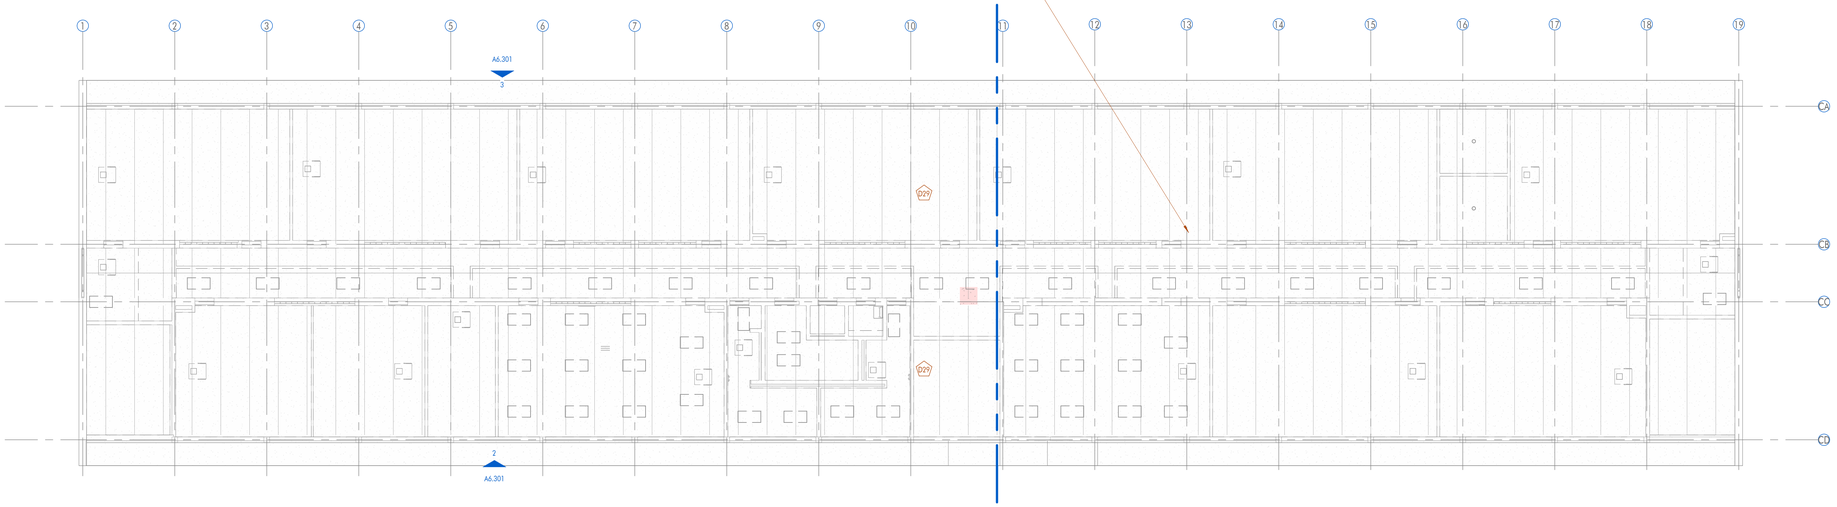

1 ROOF PLAN- DEMO- BLDG C
3/32" = 1'-0" DRAWN BY: SS

NOVEMBER 6, 2025

ARCHITECT

CHASM DOMAIN

AN ARCHITECTURAL JOINT VENTURE

10626 Inkwood rd, suite a
baton rouge, la 70810
t. 225.927.1008 f. 404.305.8868
11150 industriplex blvd. suite 200
baton rouge, la 70809
t. 225.216.3770 f. 225.216.3771

REGISTRATION

These drawings are the property of CHASM ARCHITECTURE. LLC DOMAIN ARCHITECTURE APAC AN ARCHITECTURAL JOINT VENTURE and are not to be reproduced in whole or in part. They are only to be used for the project and site specifically identified herein.
Scales stated hereon are valid on the original drawings only.
Contractor shall carefully review all dimensions and conditions shown and report to the architect any errors, inconsistencies, or omissions discovered. These plans were prepared in this office under our personal supervision, and to the best of our knowledge comply with state and local codes. We will generally administer construction.

CLIENT

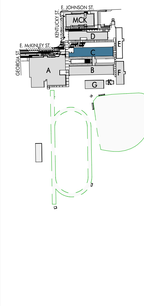

RENOVATION AND ADDITION TO
McKINLEY SENIOR HIGH SCHOOL
BUILDING C

800 EAST McKINLEY STREET
BATON ROUGE, LA 70802

PROJECT INFORMATION

revisions No.	Description	Date

DA project # C24-0038
CA project # 24009
date NOVEMBER 6, 2025

ENLARGED DEMO
ROOF PLAN- BLDG C

D2.303

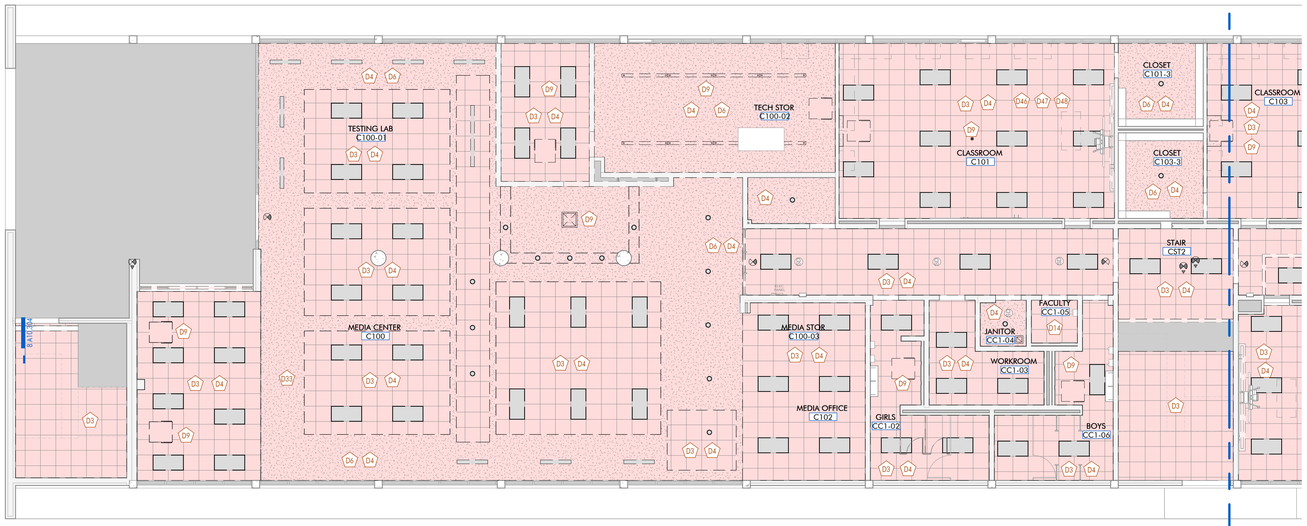

1 | 1ST FLOOR RCP - DEMO - WEST - BLDG C

1/8" = 1'-0" DRAWN BY:

2 | 1ST FLOOR RCP - DEMO - EAST - BLDG C

1/8" = 1'-0" DRAWN BY:

FLOOR PLAN LEGEND

- 008-1 — DOOR DESIGNATION TAG
- ACT-1 — FINISH / MATERIAL DESIGNATION TAG
- W1 — WINDOW DESIGNATION TAG
- A1 — WALL DESIGNATION TAG
- /69/ — REVISION DESIGNATION TAG
- 0' - 0" ELEVATION — ELEVATION DATUM HEIGHT DESIGNATION
- ROOM NAME [812] — ROOM DESIGNATION TAG
- 8&A12.18 SIM — DETAIL DESIGNATION TAG
- A10.11 SIM — INTERIOR ELEVATION DESIGNATION TAG
- A6.01 — EXTERIOR ELEVATION DESIGNATION TAG
- 18 A10.12 SIM — BUILDING / WALL / DETAIL SECTION DESIGNATION TAG

DEMOLITION NOTES

MARK	DESCRIPTION
D1	REMOVE EXISTING VCT FLOORING IN ITS ENTIRETY, INCLUDING ALL ASSOCIATED ADHESIVES, BASE, AND TRANSITION STRIPS, DOWN TO THE SUBFLOOR
D2	REMOVE EXISTING CARPET AND CARPET PAD COMPLETELY, INCLUDING TACK STRIPS, ADHESIVES, TRANSITION STRIPS AND ANY FASTNERS OR ANCHORING MATERIALS, DOWN TO THE SUBFLOOR
D3	REMOVE EXISTING ACOUSTICAL CEILING TILES, SUSPENSION GRIDS, AND ALL ASSOCIATED SUPPORT COMPONENTS IN THEIR ENTIRETY.
D4	DISCONNECT AND REMOVE LIGHTING.EXISTING WIRING SHALL BE GATHERED NEATLY AND ATTACHED TO THE NEAREST JUNCTION BOX REMAINING IN ORDER TO RECONNECT THE CIRCUIT TO THE NEW FIXTURE.
D5	REMOVE GYPSUM CEILING (ABOVE ACT CEILING) AND ASSOCIATED ASBESTOS-CONTAINING MATERIALS. RE: ENVIRONMENTAL
D6	REMOVE EXISTING GYPSUM FURDOWN, INCLUDING METAL FRAMING, FASTNERS, SUPPORTS, AND ASSOCIATED FINISHES, BACK TO THE SURROUNDING STRUCTURE. REMOVE EXISTING ACOUSTICAL CEILING TILES, SUSPENSION GRIDS, AND ALL ASSOCIATED SUPPORT COMPONENTS IN THEIR ENTIRETY.
D7	REMOVE EXISTING DOOR LEAF, FRAME, HARDWARE, AND ASSOCIATED COMPONENTS IN THEIR ENTIRETY, INCLUDING HINGES, STRIKES, CLOSERS, STOPS AND ANCHORS
D8	REMOVE EXISTING HANDRAILS, BRACKETS, SUPPORTS, AND ASSOCIATED FASTNERS IN THEIR ENTIRETY FROM MOUNTING SURFACE.
D9	DISCONNECT AND REMOVE EXISTING HVAC UNIT, AND 2-PIPE HYDRONIC BRANCH PIPING, CONDENSATE PIPING. EXISTING CONDENSATE RISER TO REMAIN AND REUSED FOR NEW. IF APPLICABLE, REMOVE EXISTINGDUCTWORK IN ITS ENTIRETY AND CAP, INSULATE, SEAL ALL DUCT TERMINATING THROUGH EXISTING LOUVER.
D10	REMOVE EXISTING MARKERBOARDS AND TACKBOARDS, INCLUDING TRIM, MOUNTING HARDWARE, AND ACCESSORIES, IN A MANNER THAT PREVENTS DAMAGE TO THE BOARDS OR SURROUNDING FINISHES. LABEL AND STORE ALL COMPONENTS, INCLUDING BOARDS, TRIM, AND MOUNTING BRACKETS, IN A SECURE, DRY, AND PROTECTED LOCATION. PROTECT STORED ITEMS THROUGHOUT THE DURATION OOF CONSTRUCTION TO ENSURE THEY REMAIN IN GOOD CONDITION FOR FINAL REINSTALL.
D11	DEMOLISH EXISTING CMU WALL IN ITS ENTIRETY AS INDICATED ON THE DRAWINGS, INCLUDING ALL ASSOCIATED FINISHES, REINFORCING, GROUT, BOND BEAMS, EMBEDDED ITEMS, AND ADJACENT CONSTRUCTION AS REQUIRED.
D12	REMOVE EXISTING STOREFRONT WINDOWS, INCLUDING GLAZING, FRAMES, ANCHORS, AND RELATED COMPONENTS, WITHOUT DAMAGE TO SURROUNDING STRUCTURE OR FINISHES UNLESS OTHERWISE INDICATED.
D13	DISCONNECT AND REMOVE EXISTING WIRELESS ACCESS POINTS, SPEAKERS, AND OCCUPANCY SENSORS, INCLUDING ALL ASSOCIATED MOUNTING HARDWARE, BRACKETS, WIRING AND CONNECTORS. BACK TO NEAREST JUNCTION BOX.
D14	DISCONNECT AND REMOVE EXISTING PLUMBING FIXTURES, INCLUDING SINKS, TOILETS, URINALS, FAUCETS, LAVATORIES, AND ASSOCIATED HARDWARE, TRIM, AND SUPPORTS. CAP OR TERMINATE ALL WATER SUPPLY, DRAIN, WASTE, AND VENT LINES IN ACCORDANCE WITH PLUMBING CODES AND PROJECT REQUIREMENTS TO PREVENT LEAKS OR CONTAMINATION.
D15	REMOVE ALL EXISTING LOCKERS, INCLUDING HARDWARE, MOUNTING BRACKETS, AND ACHORAGE SYSTEMS. DEMOLISH EXISTING CMU CURBS COMPLETELY, INCLDUING GROUT, REINFORCING, AND ANY ASSOCIATED BLOCKING OR SUPPORTS.
D16	REMOVE EXISTING EPOXY FLOORING SYSTEM IN ITS ENTIRETY DOWN TO THE ORIGIINAL CONCRETE SUBSTRATE. INCLUDES GRINDING OR OTHER APPROPRIATE MECHANICAL MEANS NECESSARY TO FULLY REMOVE ALL COATING MATERIALS, ADHESIVES, AND SURFACE CONTAMINATES.
D17	REMOVE EXISTING MILLWORK, INCLUDING CABINETS, COUNTERTOPS, SHELVING, TRIM AND ASSOCIATE SUPPORTS IN THEIR ENTIRETY.
D18	DEMOLISH EXISTING METAL STUD WALL, INCLUDING ALL ASSOCIATED GYPSUM BOARD, INSULATION, FASTNERS, AND RELATED FINISHES, AS INDICATED ON THE DRAWINGS. ALL UTILITY SERVICES (ELECTRICAL, DATA, PLUMBING ETC) WITHIN OR ATTACHED TO THE WALL SHALL BE IDENTIFIED, DISCONNECTED, AND TERMINATED PRIOR TO DEMOLITION
D19	DEMOLISH EXISTING DOUBLE WYTHE BRICK WALL IN ITS ENTIRETY, INCLUDING ALL ASSOCIATED MORTAR, TIES, AND EMBEDDED COMPONENTS, SEPARATE FROM ADJACENT CONSTRUCTION AVOIDING DAMAGE TO REMAINING STRUCTURE.
D20	SAWCUT AND REMOVE EXISTING CONCRETE SLAB AND METAL DECKING AS INDICATED ON THE DRAWINGS. COORDINATED LIMITS OF REMOVAL WITH STRUCTURAL AND ARCHITECTURAL PLANS. PROTECT ADJACENT STRUCTURE AND SYSTEMS FROM DAMAGE DURING DEMOLITION. VERIFY THAT ANY STRUCTURAL ELEMENTS TO REMAIN ARE NOT COMPROMISED. PROVIDE TEMPORARY SHORING AS REQUIRED TO ENSURE SAFETY AND STRUCTURAL INTEGRITY DURING REMOVAL OPERATIONS.
D21	REMOVE EXISTING SUSPENDED ACOUSTIC CEILING PANELS AND ASSOCIATED SUSPENSION SYSTEM IN THEIR ENTIRETY
D29	NOT USED
D33	DEMOLISH EXISTING 2-PIPE HYDRONIC MAINS ROUTED THROUGH CORRIDOR TO WHERE THE MAINS TERMINATE INTO THE BUILDING. PROVIDE SHUTOFF VALVE, CAP INSULATE REMAINING PIPE AT EXTERIOR WALL.
D34	DEMOLISH EXISTING DUCTWORK ABOVE CEILING AND CORRESPONDING CEILING DIFFUSERS THROUGHOUT THE SPACE.
D35	DEMOLISH DX SPLIT SYSTEM (AHU & CU) AND CORRESPONDING REFRIGERANT PIPING, CONDENSATE PIPING. IF APPLICABLE, REMOVE EXISTING DUCTWORK IN ITS ENTIRETY AND CAP, INSULATE, SEAL DUCT TERMINATING THROUGH EXISTING LOUVER
D36	DEMOLISH DX PACKAGED HVAC UNIT AND CORRESPONDING DUCTWORK IN ITS ENTIRETY. CAP, INSULATE, SEAL DUCT TERMINATING THROUGH EXISTING ENVELOPE.
D37	DEMOLISH DX MINI SYSTEM (FCU & CU) AND CORRESPONDING REFRIGERANT PIPING, CONDENSATE PIPING. INSULATE, SEAL ALL EXTERIOR PENETRATIONS TO MATCH EXISTING ENVELOPE.
D38	DEMOLISH EXISTING TOILET SEATS AND FLUSH VALVES. CAP CORRESPONDING WATER SUPPLY LINE. WATER CLOSET AND URINAL TO REMAIN AND TO BE REFURBISHED.
D39	EXISTING RECEPTACLE IN THE WALL TO BE DEMOLISHED. REMOVE RECEPATCLE AND JUCTION BOX REMOVE WIRING BACK TO THE NEAREST SOURCE. FOR CIRCUITS ROUTED ABOVE CEILING, EXISTING WIRING SHALL BE GATHERED NEATLY AND ATTACHED TO THE NEAREST JUCTION BOX REMAINING, IN ORDER TO RECONNECT THE CIRCUIT TO NEW OUTLETS. IN ANY CASE, NOTIFY A/E TEAM IF WIRING IS DISCONNECTED FROM ANY RECEPTACLE(S) DOWNSTREAM, DISCONNECTING FUTURE POWER TO THEM.
D40	REMOVE EXISTING RUBBER WALL BASE AS DESIGNATED IN THE PLAN. REMOVE ALL ASSOCIATED ADHESIVE RESIDUE TO PROVIDE A CLEAN, SMOOTH SURFACE.
D41	REMOVE WOOD STAIR, LANDING AND HANDRAILS.
D45	EXISTING FLOORING IS TO BE REMOVED / ABATED BY ABATEMENT CONTRACTOR. CONTRACTOR TO CLEAN & PREP EXISTING SUBFLOOR FOR NEW FLOORING.
D46	CAREFULLY REMOVE EXISTING PROJECTOR AND TURN OVER TO THE OWNER.
D47	REMOVE & SALVAGE EXISTING FIRE ALARM DEVICE TO BE REINSTALLED IN THE NEW CEILING. EXISTING WIRING SHALL BE GATHERED NEATLY AND ATTACHED TO THE NEAREST JUNCTION BOX REMAINING IN ORDER TO RECONNECT TO DEVICE WHEN REINSTALLED.
D48	REMOVE & SALVAGE EXISTING CEILING MOUNTED WIFI DEVICE. EXISTING EIRNG SHALL BE GATHERED NEATLY AND ATTACHED TO THE NEAREST JUNCTION BOX (OR WALL) REMAINING IN ORDER TO RECONNECT DEVICE WHEN REINSTALLED.

ARCHITECT

CHASM DOMAIN

AN ARCHITECTURAL JOINT VENTURE

10636 linkwood ct. suite a
baton rouge, la 70810
t. 225.927.1008 f. 404.305.8868
11150 industriplex blvd. suite 200
baton rouge, la 70809
t. 225.216.5770 f. 225.216.5771

REGISTRATION

These drawings are the property of CHASM ARCHITECTURE, LLC DOMAIN ARCHITECTURE APAC AN ARCHITECTURAL JOINT VENTURE and are not to be reproduced in whole or in part. They are only to be used for the project and site specifically identified herein.
Scales stated hereon are valid on the original drawings only. Contractor shall carefully review all dimensions and conditions shown and report to the architect any errors, inconsistencies, or omissions discovered. These plans were prepared in this office under our personal supervision, and to the best of our knowledge comply with state and local codes. We will generally administer construction.

CLIENT

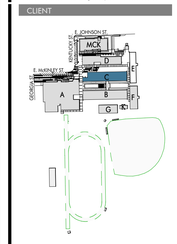

RENOVATION AND ADDITION TO
McKINLEY SENIOR HIGH SCHOOL
BUILDING C

800 EAST McKINLEY STREET
BATON ROUGE, LA 70802

PROJECT INFORMATION

revisions No.	Description	Date

DA project #	C24-0038
CA project #	24009
date	NOVEMBER 6, 2025

ENLARGED DEMO 1ST FLOOR RCP- BLDG C

D5.301

NOVEMBER 6, 2025

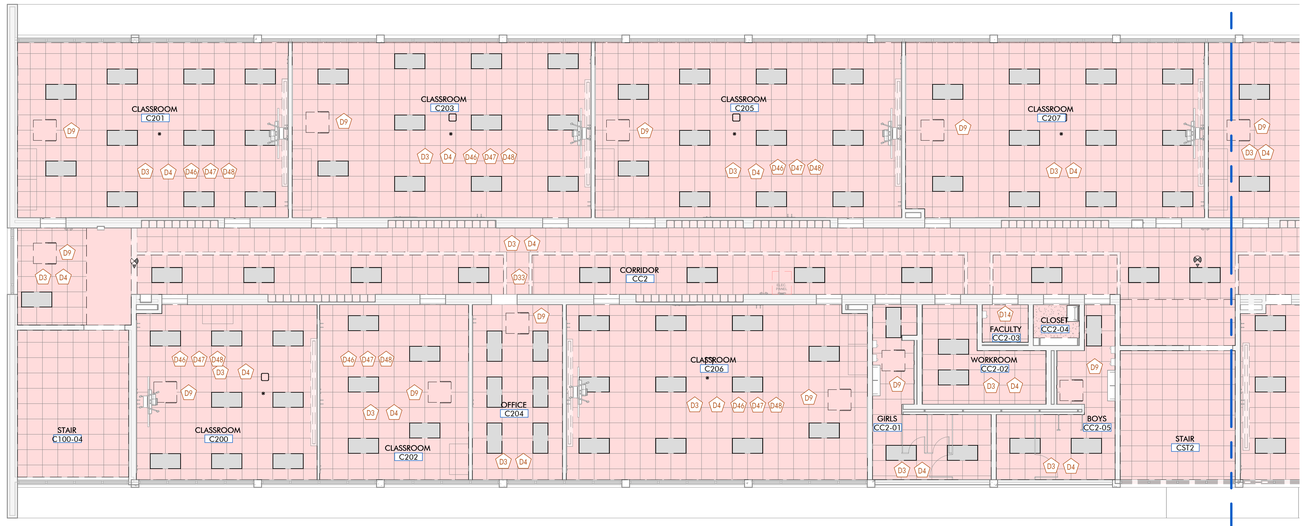

1 | 2ND FLOOR RCP - DEMO - WEST - BLDG C

1/8" = 1'-0" DRAWN BY:

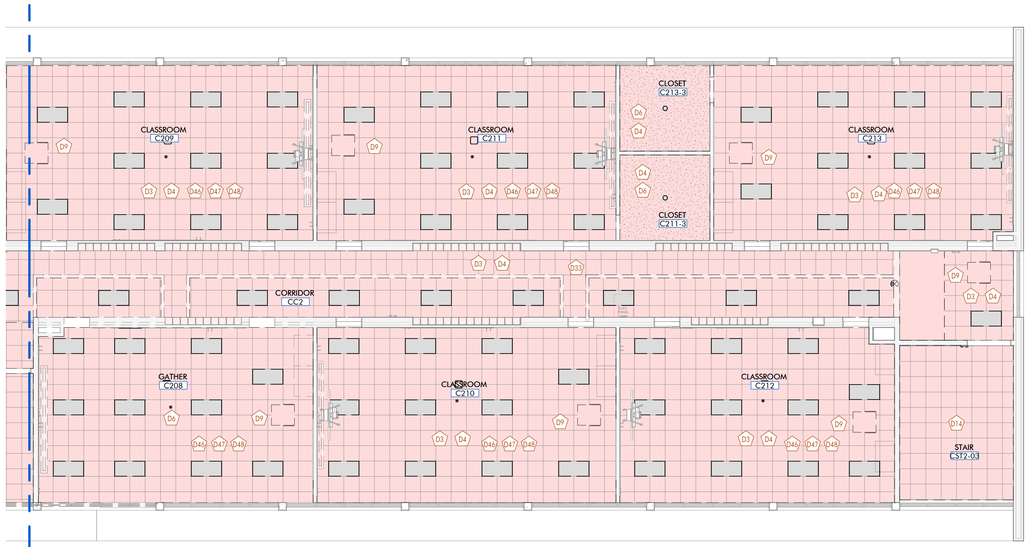

2 | 2ND FLOOR RCP - DEMO - EAST - BLDG C

1/8" = 1'-0" DRAWN BY:

FLOOR PLAN LEGEND

- 808-1 — DOOR DESIGNATION TAG
- ACT-1 — FINISH / MATERIAL DESIGNATION TAG
- W1 — WINDOW DESIGNATION TAG
- A1 — WALL DESIGNATION TAG
- 88 — REVISION DESIGNATION TAG
- 0' - 0" ELEVATION — ELEVATION DATUM HEIGHT DESIGNATION
- ROOM NAME / 812 — ROOM DESIGNATION TAG
- 88A12.18 SIM — DETAIL DESIGNATION TAG
- A10.11 SIM — INTERIOR ELEVATION DESIGNATION TAG
- A6.01 — EXTERIOR ELEVATION DESIGNATION TAG
- 18 A10.12 SIM — BUILDING / WALL / DETAIL SECTION DESIGNATION TAG

DEMOLITION NOTES

MARK	DESCRIPTION
D1	REMOVE EXISTING VCT FLOORING IN ITS ENTIRETY, INCLUDING ALL ASSOCIATED ADHESIVES, BASE, AND TRANSITION STRIPS, DOWN TO THE SUBFLOOR
D2	REMOVE EXISTING CARPET AND CARPET PAD COMPLETELY, INCLUDING TACK STRIPS, ADHESIVES, TRANSITION STRIPS AND ANY FASTNERS OR ANCHORING MATERIALS, DOWN TO THE SUBFLOOR
D3	REMOVE EXISTING ACOUSTICAL CEILING TILES, SUSPENSION GRIDS, AND ALL ASSOCIATED SUPPORT COMPONENTS IN THEIR ENTIRETY.
D4	DISCONNECT AND REMOVE LIGHTING.EXISTING WIRING SHALL BE GATHERED NEATLY AND ATTACHED TO THE NEAREST JUNCTION BOX REMAINING IN ORDER TO RECONNECT THE CIRCUIT TO THE NEW FIXTURE.
D5	REMOVE GYPSUM CEILING (ABOVE ACT CEILING) AND ASSOCIATED ASBESTOS-CONTAINING MATERIALS. RE: ENVIRONMENTAL
D6	REMOVE EXISTING GYPSUM FURDOWN, INCLUDING METAL FRAMING, FASTNERS, SUPPORTS, AND ASSOCIATED FINISHES, BACK TO THE SURROUNDING STRUCTURE. REMOVE EXISTING ACOUSTICAL CEILING TILES, SUSPENSION GRIDS, AND ALL ASSOCIATED SUPPORT COMPONENTS IN THEIR ENTIRETY.
D7	REMOVE EXISTING DOOR LEAF, FRAME, HARDWARE, AND ASSOCIATED COMPONENTS IN THEIR ENTIRETY, INCLUDING HINGES, STRIKES, CLOSERS, STOPS AND ANCHORS
D8	REMOVE EXISTING HANDRAILS, BRACKETS, SUPPORTS, AND ASSOCIATED FASTNERS IN THEIR ENTIRETY FROM MOUNTING SURFACE.
D9	DISCONNECT AND REMOVE EXISTING HVAC UNIT, AND 2-PIPE HYDRONIC BRANCH PIPING, CONDENSATE PIPING. EXISTING CONDENSATE RISER TO REMAIN AND REUSED FOR NEW. IF APPLICABLE, REMOVE EXISTINGDUCTWORK IN ITS ENTIRETY AND CAP, INSULATE, SEAL ALL DUCT TERMINATING THROUGH EXISTING LOUVER.
D10	REMOVE EXISTING MARKERBOARDS AND TACKBOARDS, INCLUDING TRIM, MOUNTING HARDWARE, AND ACCESSORIES, IN A MANNER THAT PREVENTS DAMAGE TO THE BOARDS OR SURROUNDING FINISHES. LABEL AND STORE ALL COMPONENTS, INCLUDING BOARDS, TRIM, AND MOUNTING BRACKETS, IN A SECURE, DRY, AND PROTECTED LOCATION. PROTECT STORED ITEMS THROUGHOUT THE DURATION OOF CONSTRUCTION TO ENSURE THEY REMAIN IN GOOD CONDITION FOR FINAL REINSTALL.
D11	DEMOLISH EXISTING CMU WALL IN ITS ENTIRETY AS INDICATED ON THE DRAWINGS, INCLUDING ALL ASSOCIATED FINISHES, REINFORCING, GROUT, BOND BEAMS, EMBEDDED ITEMS, AND ADJACENT CONSTRUCTION AS REQUIRED.
D12	REMOVE EXISTING STOREFRONT WINDOWS, INCLUDING GLAZING, FRAMES, ANCHORS, AND RELATED COMPONENTS, WITHOUT DAMAGE TO SURROUNDING STRUCTURE OR FINISHES UNLESS OTHERWISE INDICATED.
D13	DISCONNECT AND REMOVE EXISTING WIRELESS ACCESS POINTS, SPEAKERS, AND OCCUPANCY SENSORS, INCLUDING ALL ASSOCIATED MOUNTING HARDWARE, BRACKETS, WIRING AND CONNECTORS. BACK TO NEAREST JUNCTION BOX.
D14	DISCONNECT AND REMOVE EXISTING PLUMBING FIXTURES, INCLUDING SINKS, TOILETS, URINALS, FAUCETS, LAVATORIES, AND ASSOCIATED HARDWARE, TRIM, AND SUPPORTS. CAP OR TERMINATE ALL WATER SUPPLY, DRAIN, WASTE, AND VENT LINES IN ACCORDANCE WITH PLUMBING CODES AND PROJECT REQUIREMENTS TO PREVENT LEAKS OR CONTAMINATION.
D15	REMOVE ALL EXISTING LOCKERS, INCLUDING HARDWARE, MOUNTING BRACKETS, AND ACHORAGE SYSTEMS. DEMOLISH EXISTING CMU CURBS COMPLETELY, INCLDUING GROUT, REINFORCING, AND ANY ASSOCIATED BLOCKING OR SUPPORTS.
D16	REMOVE EXISTING EPOXY FLOORING SYSTEM IN ITS ENTIRETY DOWN TO THE ORIGIINAL CONCRETE SUBSTRATE. INCLUDES GRINDING OR OTHER APPROPRIATE MECHANICAL MEANS NECESSARY TO FULLY REMOVE ALL COATING MATERIALS, ADHESIVES, AND SURFACE CONTAMINATES.
D17	REMOVE EXISTING MILLWORK, INCLUDING CABINETS, COUNTERTOPS, SHELVING, TRIM AND ASSOCIATE SUPPORTS IN THEIR ENTIRETY.
D18	DEMOLISH EXISTING METAL STUD WALL INCLUDING ALL ASSOCIATED GYPSUM BOARD, INSULATION, FASTNERS, AND RELATED FINISHES, AS INDICATED ON THE DRAWINGS. ALL UTILITY SERVICES (ELECTRICAL, DATA, PLUMBING ETC) WITHIN OR ATTACHED TO THE WALL SHALL BE IDENTIFIED, DISCONNECTED, AND TERMINATED PRIOR TO DEMOLITION.
D19	DEMOLISH EXISTING DOUBLE WYTHE BRICK WALL IN ITS ENTIRETY, INCLUDING ALL ASSOCIATED MORTAR, TIES, AND EMBEDDED COMPONENTS. SEPARATE FROM ADJACENT CONSTRUCTION AVOIDING DAMAGE TO REMAINING STRUCTURE.
D20	SAWCUT AND REMOVE EXISTING CONCRETE SLAB AND METAL DECKING AS INDICATED ON THE DRAWINGS. COORDINATED LIMITS OF REMOVAL WITH STRUCTURAL AND ARCHITECTURAL PLANS. PROTECT ADJACENT STRUCTURE AND SYSTEMS FROM DAMAGE DURING DEMOLITION. VERIFY THAT ANY STRUCTURAL ELEMENTS TO REMAIN ARE NOT COMPROMISED. PROVIDE TEMPORARY SHORING AS REQUIRED TO ENSURE SAFETY AND STRUCTURAL INTEGRITY DURING REMOVAL OPERATIONS.
D21	REMOVE EXISTING SUSPENDED ACOUSTIC CEILING PANELS AND ASSOCIATED SUSPENSION SYSTEM IN THEIR ENTIRETY
D29	NOT USED
D33	DEMOLISH EXISTING 2-PIPE HYDRONIC MAINS ROUTED THROUGH CORRIDOR TO WHERE THE MAINS TERMINATE INTO THE BUILDING. PROVIDE SHUTOFF VALVE, CAP INSULATE REMAINING PIPE AT EXTERIOR WALL.
D34	DEMOLISH EXISTING DUCTWORK ABOVE CEILING AND CORRESPONDING CEILING DIFFUSERS THROUGHOUT THE SPACE.
D35	DEMOLISH DX SPLIT SYSTEM (AHU & CU) AND CORRESPONDING REFRIGERANT PIPING, CONDENSATE PIPING. IF APPLICABLE, REMOVE EXISTING DUCTWORK IN ITS ENTIRETY AND CAP, INSULATE, SEAL DUCT TERMINATING THROUGH EXISTING LOUVER
D36	DEMOLISH DX PACKAGED HVAC UNIT AND CORRESPONDING DUCTWORK IN ITS ENTIRETY. CAP, INSULATE, SEAL DUCT TERMINATING THROUGH EXISTING ENVELOPE.
D37	DEMOLISH DX MINI SYSTEM (FCU & CU) AND CORRESPONDING REFRIGERANT PIPING, CONDENSATE PIPING. INSULATE, SEAL ALL EXTERIOR PENETRATIONS TO MATCH EXISTING ENVELOPE.
D38	DEMOLISH EXISTING TOILET SEATS AND FLUSH VALVES. CAP CORRESPONDING WATER SUPPLY LINE. WATER CLOSET AND URINAL TO REMAIN AND TO BE REFURBISHED.
D39	EXISTING RECEPTACLE IN THE WALL TO BE DEMOLISHED. REMOVE RECEPATCLE AND JUCTION BOX REMOVE WIRING BACK TO THE NEAREST SOURCE. FOR CIRCUITS ROUTED ABOVE CEILING, EXISTING WIRING SHALL BE GATHERED NEATLY AND ATTACHED TO THE NEAREST JUCTION BOX REMAINING, IN ORDER TO RECONNECT THE CIRCUIT TO NEW OUTLETS. IN ANY CASE, NOTIFY A/E TEAM IF WIRING IS DISCONNECTED FROM ANY RECEPTACLE(S) DOWNSTREAM, DISCONNECTING FUTURE POWER TO THEM.
D40	REMOVE EXISTING RUBBER WALL BASE AS DESIGNATED IN THE PLAN. REMOVE ALL ASSOCIATED ADHESIVE RESIDUE TO PROVIDE A CLEAN, SMOOTH SURFACE.
D41	REMOVE WOOD STAIR, LANDING AND HANDRAILS.
D45	EXISTING FLOORING IS TO BE REMOVED / ABATED BY ABATEMENT CONTRACTOR. CONTRACTOR TO CLEAN & PREP EXISTING SUBFLOOR FOR NEW FLOORING.
D46	CAREFULLY REMOVE EXISTING PROJECTOR AND TURN OVER TO THE OWNER.
D47	REMOVE & SALVAGE EXISTING FIRE ALARM DEVICE TO BE REINSTALLED IN THE NEW CEILING. EXISTING WIRING SHALL BE GATHERED NEATLY AND ATTACHED TO THE NEAREST JUNCTION BOX REMAINING IN ORDER TO RECONNECT TO DEVICE WHEN REINSTALLED.
D48	REMOVE & SALVAGE EXISTING CEILING MOUNTED WIFI DEVICE. EXISTING EIRING SHALL BE GATHERED NEATLY AND ATTACHED TO THE NEAREST JUNCTION BOX (OR WALL) REMAINING IN ORDER TO RECONNECT DEVICE WHEN REINSTALLED.

ARCHITECT

CHASM DOMAIN

AN ARCHITECTURAL JOINT VENTURE

10626 linkwood ct, suite a
baton rouge, la 70810
t. 225.927.1008 f. 404.305.8868
11150 industriplex blvd. suite 200
baton rouge, la 70809
t. 225.216.5770 f. 225.216.5771

REGISTRATION

These drawings are the property of CHASM ARCHITECTURE. LLC DOMAIN ARCHITECTURE APAC AN ARCHITECTURAL JOINT VENTURE and are not to be reproduced in whole or in part. They are only to be used for the project and site specifically identified herein.
Scales stated hereon are valid on the original drawings only. Contractor shall carefully review all dimensions and conditions shown and report to the architect any errors, inconsistencies, or omissions discovered. These plans were prepared in this office under our personal supervision, and to the best of our knowledge comply with state and local codes. We will generally administer construction.

CLIENT

RENOVATION AND ADDITION TO
McKINLEY SENIOR HIGH SCHOOL
BUILDING C

800 EAST McKINLEY STREET
BATON ROUGE, LA 70802

PROJECT INFORMATION

revisions No.	Description	Date

DA project # C24-0038

CA project # 24009

date NOVEMBER 6, 2025

ENLARGED DEMO 2ND FLOOR RCP- BLDG C

D5.302

NOVEMBER 6, 2025

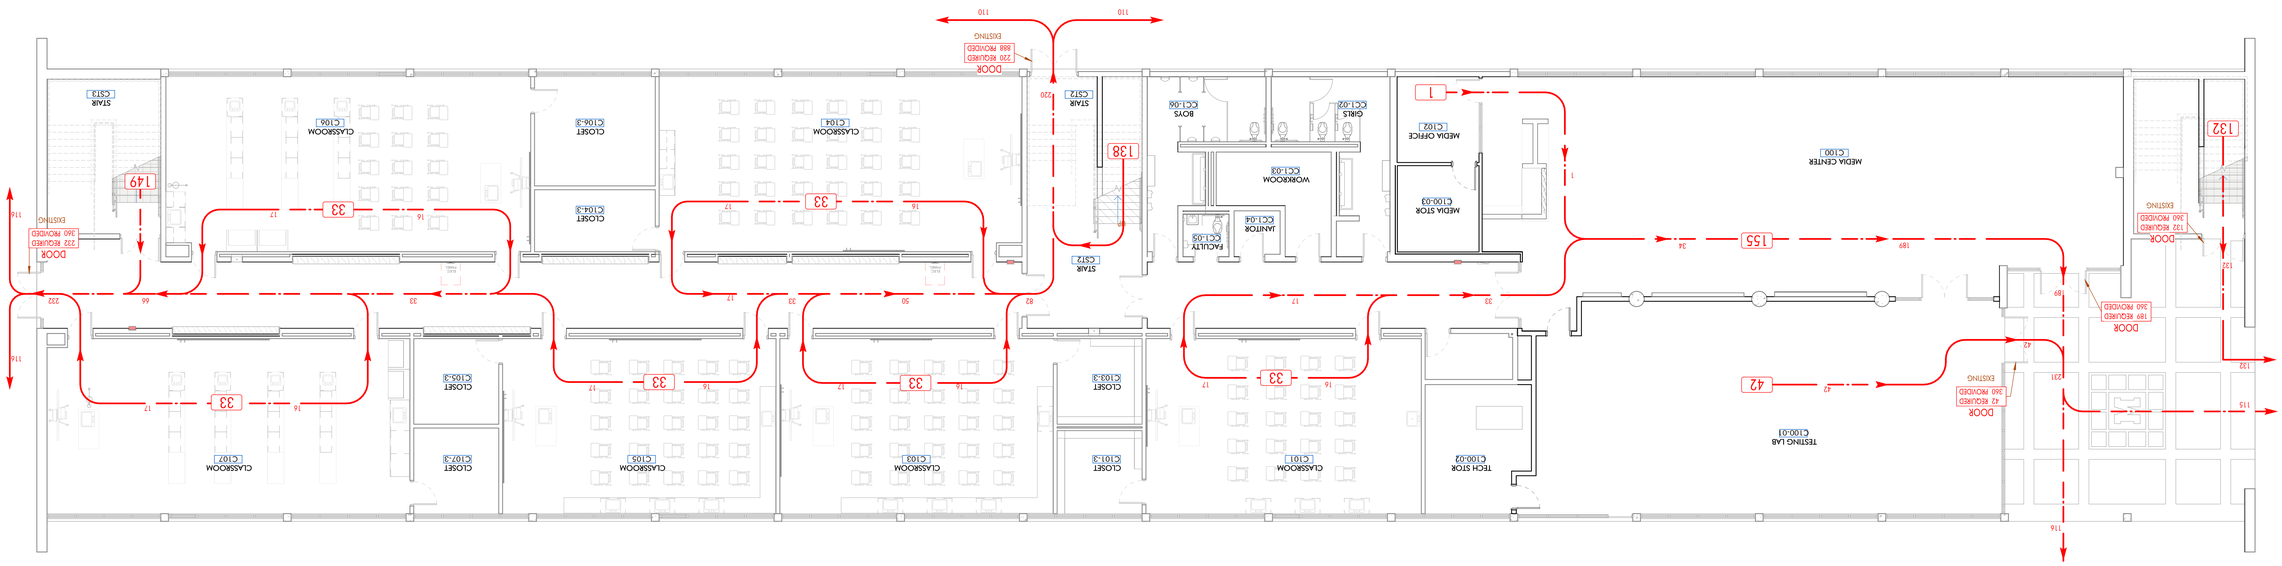

1 | 1ST FLOOR - LIFE SAFETY - BLDG C

1/8" = 1'-0" DRAWN BY: SS

NOVEMBER 6, 2025

LS.301

1ST FLOOR LIFE SAFETY PLAN- BLDG C

date	NOVEMBER 6, 2025
CA project #	24009
DA project #	C24-0038

No.	Description	Date
revisions		

PROJECT INFORMATION

RENOVATION AND ADDITION TO
McKINLEY SENIOR HIGH SCHOOL
BUILDING C

800 EAST McKINLEY STREET
BATON ROUGE, LA 70802

LIFE SAFETY LEGEND

NUMBER OF OCCUPANTS ALONG PATH OF EGRESS — 50

DIRECTION OF EGRESS — 75 — 25

OCCUPANT LOAD

DOOR
72 REQUIRED
888 PROVIDED

NUMBER OF OCCUPANTS ALLOWED

NUMBER OF OCCUPANTS EXITING

(90) REQUIRED OPENING RATING (min.)

EXIT SIGN (DIRECTION & ILLUMINATION SIDE)

FE.1 FIRE EXTINGUISHER: SEMI-RECESSED CABINET

FE.2 FIRE EXTINGUISHER: SURFACE MOUNTED CABINET

FE.3 FIRE EXTINGUISHER: FULLY RECESSED CABINET

FE.4 FIRE EXTINGUISHER: SURFACE MOUNTED BRACKET

FE.5 FIRE EXTINGUISHER: UNDER COUNTER WITH BRACKET

SMOKE PARTITION

1 - HOUR RATED WALL

2 - HOUR RATED WALL

3 - HOUR RATED WALL

4 - HOUR RATED WALL

CODE STUDY

FIRST FLOOR AREA =	17,905 SF
SECOND FLOOR =	17,637 SF
TOTAL BUILDING AREA =	35,542 SF
APPLICABLE CODES:	
BUILDING CODE:	IBC 2021
LIFE SAFETY CODE:	NFPA 101, 2015 ED
SPRINKLER CODE:	?
OTHER CODES:	?
FIRE ALARM PROVIDED:	YES
SPRINKLER SYSTEM PROVIDED:	NO
IBC 2021	
OCCUPANCY CLASSIFICATION:	EDUCATIONAL (E)
CONSTRUCTION TYPE:	?
OCCUPANT LOADS:	
ASSEMBLY (UN-CONCENTRATED)	15 SF NET/PERSON
CLASSROOM	20 SF NET/PERSON
TOTAL OCCUPANCY =	878 PERSON
TRAVEL DISTANCE:	
COMMON PATH OF TRAVEL:	
DEAD END CORRIDOR:	
NFPA 101	
OCCUPANCY CLASSIFICATION:	EDUCATIONAL
CONSTRUCTION TYPE:	?
OCCUPANT LOADS:	
EDUCATIONAL (CLASSROOM)	20 SF/PERSON
ASSEMBLY (LESS CONCENTRATED)	15 SF NET/PERSON
TOTAL OCCUPANCY =	
TRAVEL DISTANCE:	
COMMON PATH OF TRAVEL:	
DEAD END CORRIDOR:	

PLUMBING COUNT
TOTAL OCCUPANTS:
MEN: WOMEN:
ASSEMBLY:
MEN W/C -
WOMEN W/C -
LAVS -
DRK FNTN -
SER SINK -

ARCHITECT

AN ARCHITECTURAL JOINT VENTURE

10626 Bakewood Ct. suite a
Baton rouge, la 70810
t. 225.927.1008 f. 404.505.8868

11150 industriplex blvd. suite 200
Baton rouge, la 70809
t. 225.316.5770 f. 225.316.5771

REGISTRATION

These drawings are the property of CHASM ARCHITECTURE, LLC (CHASM ARCHITECTURE AAJV, AN ARCHITECTURAL JOINT VENTURE) and are not to be reproduced or re-use or in part. Use by any party to be used for the project and site specifically identified herein.

Contractor shall carefully review all dimensions and conditions shown and report to the Architect any errors, inconsistencies or omissions discovered. These plans were prepared in this office under our personal supervision, and to the best of our knowledge comply with state and local codes. We will promptly administer construction.

CLIENT

LIFE SAFETY LEGEND

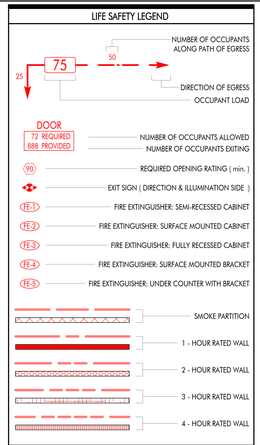

CODY STUDY

FIRST FLOOR AREA =	17,905 SF
SECOND FLOOR =	17,657 SF
TOTAL BUILDING AREA =	35,562 SF
APPLICABLE CODES:	
BUILDING CODE:	IBC 2021
LIFE SAFETY CODE:	NFPA 101, 2015 ED
SPRINKLER CODE:	?
OTHER CODES:	?
FIRE ALARM PROVIDED:	YES
SPRINKLER SYSTEM PROVIDED:	NO
IBC 2021	
OCCUPANCY CLASSIFICATION:	EDUCATIONAL (E)
CONSTRUCTION TYPE:	?
OCCUPANT LOADS:	
ASSEMBLY (UN-CONCENTRATED)	15 SF NET/PERSON
CLASSROOM	20 SF NET/PERSON
TOTAL OCCUPANCY -	878 PERSON
TRAVEL DISTANCE:	
COMMON PATH OF TRAVEL:	
DEAD END CORRIDORE:	
NFPA 101	
OCCUPANCY CLASSIFICATION:	EDUCATIONAL
CONSTRUCTION TYPE:	?
OCCUPANT LOADS:	
EDUCATIONAL (CLASSROOM)	20 SF/PERSON
ASSEMBLY (LESS CONCENTRATED)	15 SF NET/PERSON
TOTAL OCCUPANCY -	
TRAVEL DISTANCE:	
COMMON PATH OF TRAVEL:	
DEAD END CORRIDORE:	
PLUMBING COUNT	
TOTAL OCCUPANTS:	
MEN: WOMEN:	
ASSEMBLY:	
MEN W/C -	
WOMEN W/C -	
LAVS -	
DRK FNTN -	
SER SINK -	

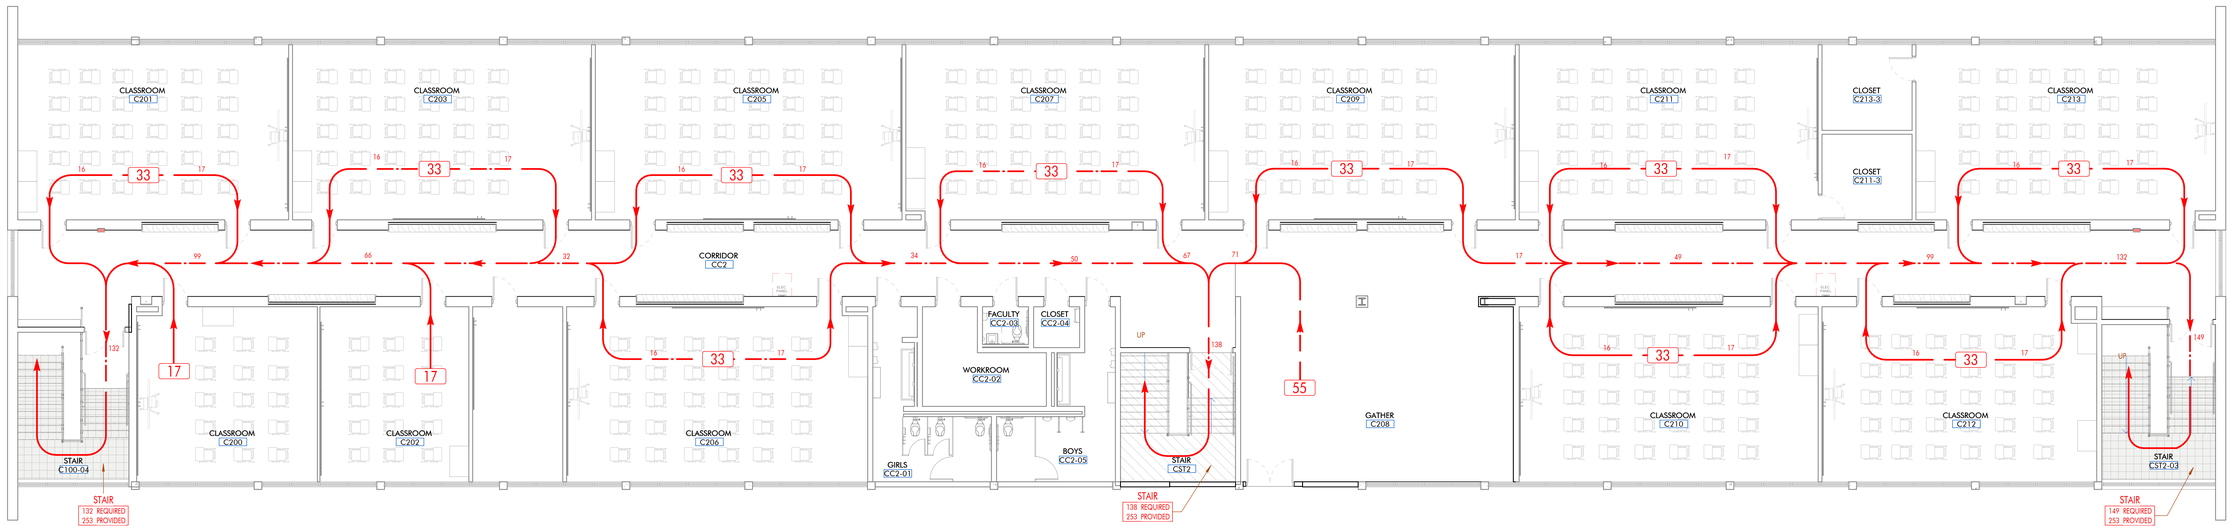

1 | 2ND FLOOR - LIFE SAFETY - BLDG C

1/8" = 1'-0" DRAWN BY: SS

NOVEMBER 6, 2025

ARCHITECT

CHASM DOMAIN

AN ARCHITECTURAL JOINT VENTURE

10626 linkwood ct, suite a
baton rouge, la 70810
t. 225.927.1008 f. 404.305.8868
11150 industriplex blvd. suite 200
baton rouge, la 70809
t. 225.216.5770 f. 225.216.5771

REGISTRATION

These drawings are the property of CHASM ARCHITECTURE. LLC DOMAIN ARCHITECTURE APAC AN ARCHITECTURAL JOINT VENTURE and are not to be reproduced in whole or in part. They are only to be used for the project and site specifically identified herein.
Scales stated hereon are valid on the original drawings only.
Contractor shall carefully review all dimensions and conditions shown and report to the architect any errors, inconsistencies, or omissions discovered. These plans were prepared in this office under our personal supervision, and to the best of our knowledge comply with state and local codes. We will generally administer construction.

CLIENT

RENOVATION AND ADDITION TO
McKINLEY SENIOR HIGH SCHOOL
BUILDING C

800 EAST McKINLEY STREET
BATON ROUGE, LA 70802

PROJECT INFORMATION

revisions No.	Description	Date

DA project #	C24-0038
CA project #	24009
date	NOVEMBER 6, 2025

2ND FLOOR LIFE SAFETY PLAN- BLDG C

LS.302

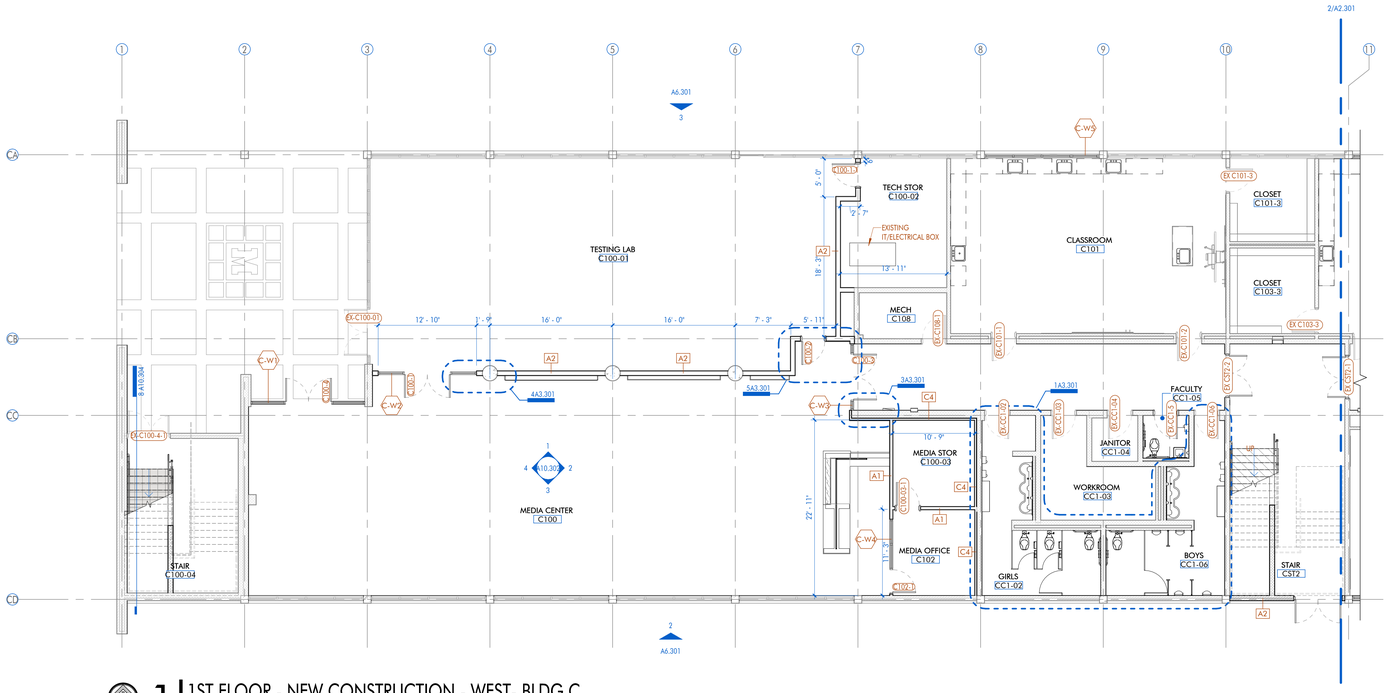

1 | 1ST FLOOR - NEW CONSTRUCTION - WEST- BLDG C

1/8" = 1'-0" DRAWN BY: BM, SS

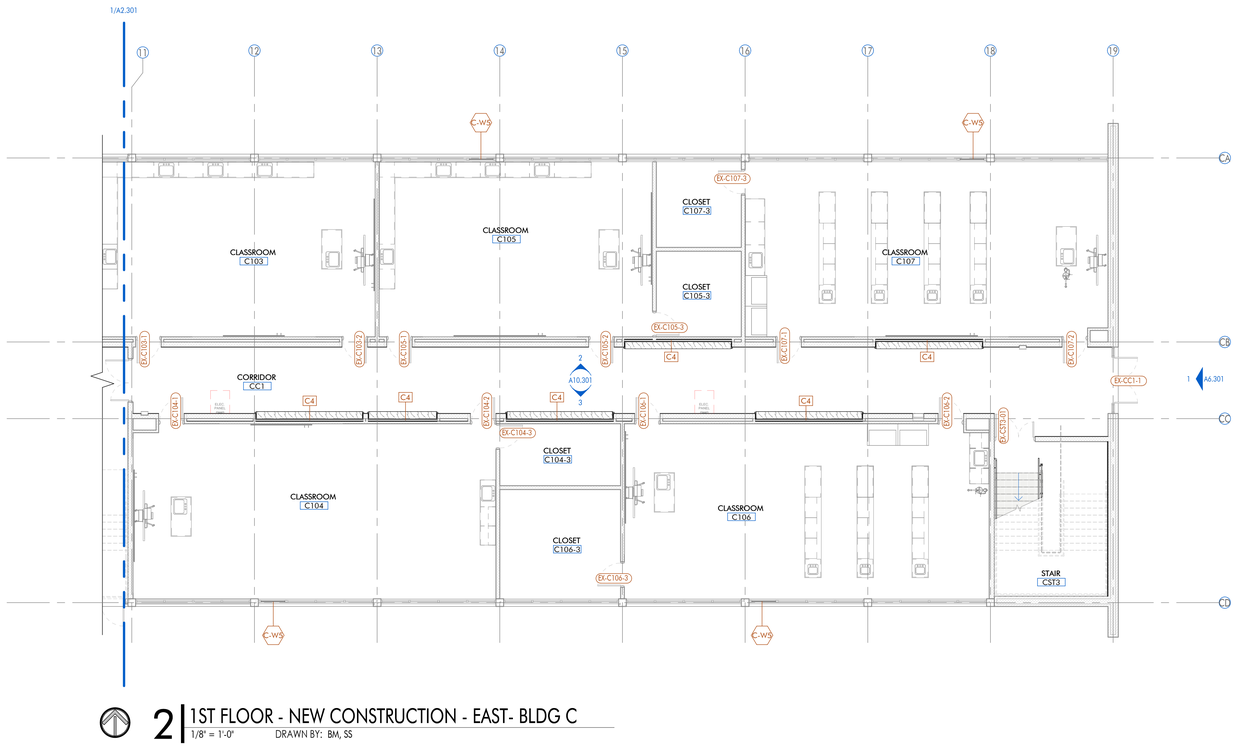

2 | 1ST FLOOR - NEW CONSTRUCTION - EAST- BLDG C

1/8" = 1'-0" DRAWN BY: BM, SS

FLOOR PLAN LEGEND

- 808.1 — DOOR DESIGNATION TAG
- ACT-1 — FINISH / MATERIAL DESIGNATION TAG
- W1 — WINDOW DESIGNATION TAG
- A1 — WALL DESIGNATION TAG
- 88 — REVISION DESIGNATION TAG
- 0' - 0" ELEVATION — ELEVATION DATUM HEIGHT DESIGNATION
- ROOM NAME / 812 — ROOM DESIGNATION TAG
- 88A12.18 / SIM — DETAIL DESIGNATION TAG
- A10.11 / SIM / 7 — INTERIOR ELEVATION DESIGNATION TAG
- 4 / A6.01 / 7 / 4 — EXTERIOR ELEVATION DESIGNATION TAG
- 1B.A10.12 / SIM — BUILDING / WALL / DETAIL SECTION DESIGNATION TAG

GENERAL NOTES:

1. REFER TO SPECIFICATIONS FOR STUD GAUGE AND BRIDGING REQUIREMENTS.
2. ALL DIMENSIONS ARE TO FACE OF STUD, FACE OF CMU, OR FACE OF BRICK, UNLESS OTHERWISE NOTED.
3. CONTRACTOR SHALL PROVIDE ALL METAL STUD BLOCKING / BRACING FOR ALL WALL HUNG OR WALL MOUNTED ARCHITECTURAL ITEMS INSTALLED ON STUD WALLS, INCLUDING BUT NOT LIMITED TO: MILLWORK, COUNTERTOPS, TOILET ACCESSORIES, GRAB BARS, MARKER BOARDS, TACK BOARDS, CLOCKS, SPEAKERS, ETC...
4. ALL ITEMS ARE CONTRACTOR FURNISHED AND CONTRACTOR INSTALLED, UNLESS NOTED OTHERWISE.
5. ALL DRYWALL CONTROL JOINT PLACEMENT SHALL CONFORM WITH ASTM C840, UNLESS NOTED OTHERWISE. INSTALL CONTROL JOINTS AS SHOWN.
   A. IF NOT SHOWN, CONTROL JOINTS TO BE INSTALLED PER THE FOLLOWING:
      a. ALL CONTROL JOINTS SHALL BE INSTALLED WHERE SPECIFIED BY THE ARCHITECT OR DESIGNER AS A DESIGN ACCENT OR ARCHITECTURAL FEATURE.
      b. A CONTROL JOINT SHALL BE INSTALLED WHERE A PARTITION, WALL, OR CEILING TRAVERSES A CONSTRUCTION JOINT.
      c. CONTROL JOINT SHALL BE INSTALLED WHERE A WALL OR PARTITION RUNS IN AN UNINTERRUPTED STRAIGHT PLANE EXCEEDING 30 LINEAR FEET.
      d. CONTROL JOINTS IN INTERIOR CEILINGS WITH A PERIMETER RELIEF SHALL BE INSTALLED SO THAT LINEAR DIMENSIONS BETWEEN CONTROL JOINTS DO NOT EXCEED 50-0" AND TOTAL BETWEEN CONTROL JOINTS DOES NOT EXCED 2500 SQ FT.
      e. CONTROL JOINTS IN INTERIOR CEILINGS WITHOUT PERIMETER RELIEF AND EXTERIOR CEILINGS AND SOFFITS SHALL BE INSTALLED SO THAT LINEAR DIMENSIONS BETWEEN CONTROL JOINTS DO EXCEED 30-0" AND TOTAL AREA BETWEEN CONTROL JOINTS DOES NOT EXCEED 900 SQ FT.
      f. A CONTROL JOINT OR INTERMEDIATE BLOCKING SHALL BE INSTALLED WHERE CEILING FRAMING MEMBERS CHANGE DIRECTION.
      g. WHERE A CONTROL JOINT OCCURS IN AN ACOUSTICAL OR FIRE-RATED SYSTEM, BLOCKING SHALL BE PROVIDED BEHIND THE CONTROL JOINT BY USING A BACKING MATERIAL SUCH AS 5/8" TYPE X GYPSUM BOARD, MINERAL FIBER, OR OTHER TESTED EQUIVALENT.
      h. WHERE CONTROL JOINTS ARE INSTALLED IN NON-RATED ASSEMBLIES AND ARE PARALLEL TO THE FRAMING MEMBERS, A FRAMING MEMBER IS REQUIRED ON EACH SIDE OF THE OPENING. THIS REQUIREMENT IS FOR ATTACHMENT OF GYPSUM BOARD.
   B. CONTRACTOR SHALL INCLUDE IN BID FOR CONTROL JOINTS AS OUTLINED ABOVE, AND FOR A CONTROL JOINT TO BE INSTALLED AT BOTH JAMBS OF OPENINGS, WINDOWS, AND DOORS (ONE AT EACH JAMB FULL HEIGHT / TOP AND BOTTOM OF OPENING) & WITHIN 20 FEET OF CORNER OR PREVIOUS CONTROL JOINT.
6. AT ALL CERAMIC / PORCELAIN WALL TILE LOCATIONS, CONTRACTOR SHALL USE CEMENT BACKER BOARD, MINIMUM 5/8-INCH THICK, UNLESS OTHERWISE NOTED.
7. AT ALL WALLS (FULL HEIGHT) WITHIN TOILET ROOMS, SHOWERS, RESTROOMS AND/OR SIMILAR USE ROOMS NOT TILED, SHALL RECEIVE MINIMUM 5/8-INCH MOISTURE RESISTANCE GYPSUM.
8. AT ALL PLUMBING FIXTURES NOT WITHIN A ROOM DESCRIBED ABOVE, USE MINIMUM 5/8-INCH MOISTURE RESISTANCE GYPSUM FOR A DISTANCE OF 96-INCHES FROM THE CENTERLINE OF THE FIXTURE IN ALL DIRECTIONS.

SHEET KEYNOTE LIST

SPEC NUMBER	KEYNOTE DESCRIPTION

ARCHITECT

CHASM DOMAIN

AN ARCHITECTURAL JOINT VENTURE

10634 linkwood ct, suite a
baton rouge, la 70810
t. 225.927.1008 f. 404.305.8868
11150 industriplex blvd, suite 200
baton rouge, la 70809
t. 225.216.5770 f. 225.216.5771

REGISTRATION

These drawings are the property of CHASM ARCHITECTURE. LLC DOMAIN ARCHITECTURE APAC AN ARCHITECTURAL JOINT VENTURE and are not to be reproduced in whole or in part. They are only to be used for the project and site specifically identified herein.
Scales stated hereon are valid on the original drawings only. Contractor shall carefully review all dimensions and conditions shown and report to the architect any errors, inconsistencies, or omissions discovered. These plans were prepared in this office under our personal supervision, and to the best of our knowledge comply with state and local codes. We will generally administer construction.

CLIENT

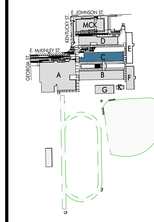

RENOVATION AND ADDITION TO
McKINLEY SENIOR HIGH SCHOOL
BUILDING C

800 EAST McKINLEY STREET
BATON ROUGE, LA 70802

PROJECT INFORMATION

revisions No.	Description	Date

DA project # C24-0038

CA project # 24009

date NOVEMBER 6, 2025

1ST FLOOR PLAN- BLDG C

A2.301

NOVEMBER 6, 2025

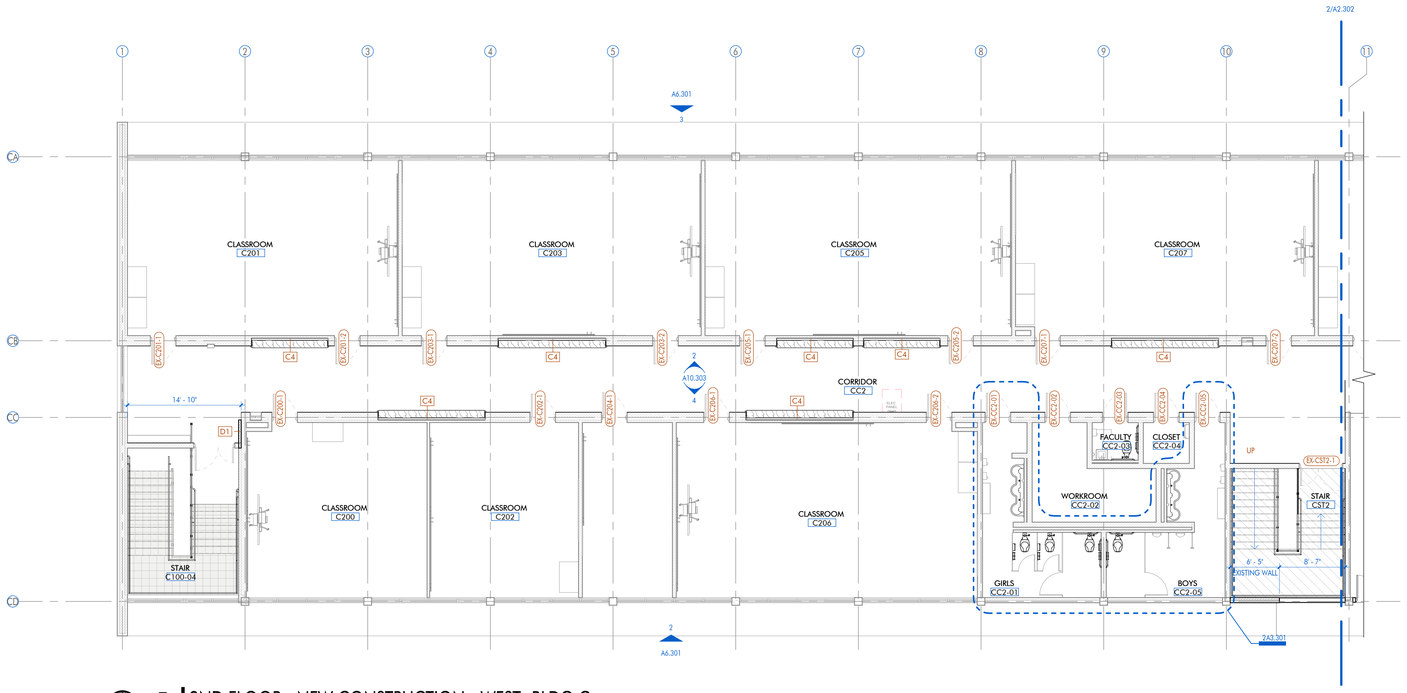

1 | 2ND FLOOR - NEW CONSTRUCTION - WEST- BLDG C

1/8" = 1'-0" DRAWN BY:

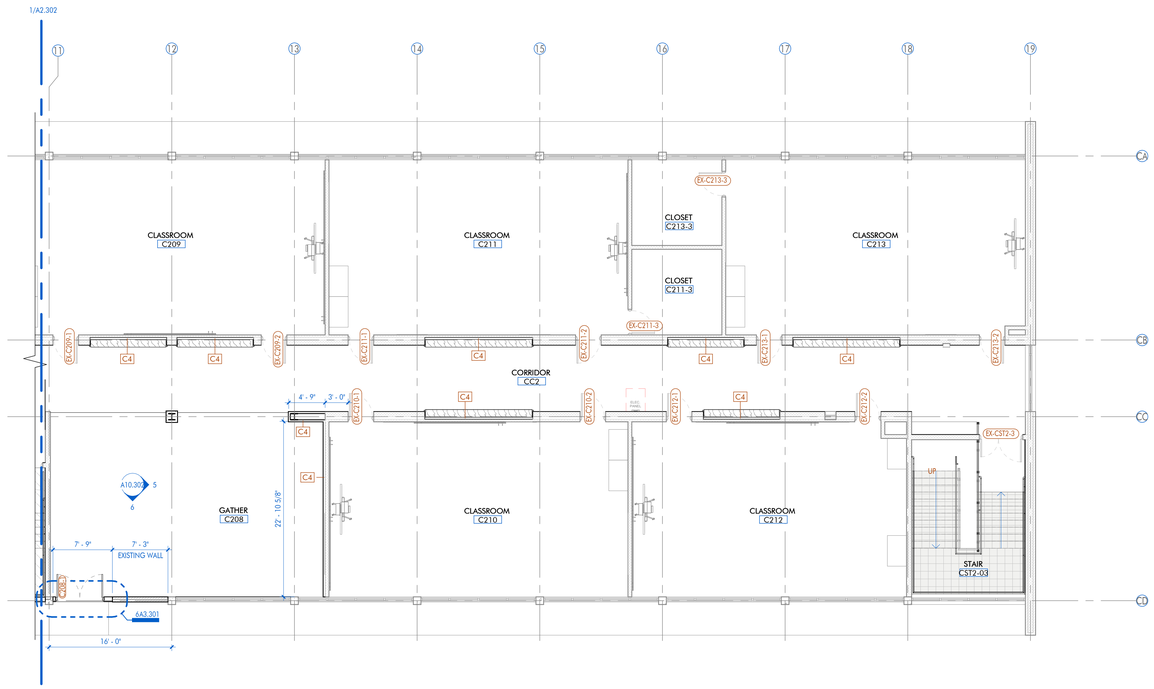

2 | 2ND FLOOR - NEW CONSTRUCTION - EAST- BLDG C

1/8" = 1'-0" DRAWN BY:

FLOOR PLAN LEGEND

- DOOR DESIGNATION TAG
- FINISH / MATERIAL DESIGNATION TAG
- WINDOW DESIGNATION TAG
- WALL DESIGNATION TAG
- REVISION DESIGNATION TAG
- ELEVATION DATUM HEIGHT DESIGNATION
- ROOM DESIGNATION TAG
- DETAIL DESIGNATION TAG
- INTERIOR ELEVATION DESIGNATION TAG
- EXTERIOR ELEVATION DESIGNATION TAG
- BUILDING / WALL / DETAIL SECTION DESIGNATION TAG

GENERAL NOTES:

1. REFER TO SPECIFICATIONS FOR STUD GAUGE AND BRIDGING REQUIREMENTS.
2. ALL DIMENSIONS ARE TO FACE OF STUD, FACE OF CMU, OR FACE OF BRICK, UNLESS OTHERWISE NOTED.
3. CONTRACTOR SHALL PROVIDE ALL METAL STUD BLOCKING / BRACING FOR ALL WALL HUNG OR WALL MOUNTED ARCHITECTURAL ITEMS INSTALLED ON STUD WALLS, INCLUDING BUT NOT LIMITED TO: MILLWORK, COUNTERTOPS, TOILET ACCESSORIES, GRAB BARS, MARKER BOARDS, TACK BOARDS, CLOCKS, SPEAKERS, ETC..
4. ALL ITEMS ARE CONTRACTOR FURNISHED AND CONTRACTOR INSTALLED, UNLESS NOTED OTHERWISE.
5. ALL DRYWALL CONTROL JOINT PLACEMENT SHALL CONFORM WITH ASTM C840, UNLESS NOTED OTHERWISE. INSTALL CONTROL JOINTS AS SHOWN.
   - A. IF NOT SHOWN, CONTROL JOINTS TO BE INSTALLED PER THE FOLLOWING:
     - a. ALL CONTROL JOINTS SHALL BE INSTALLED WHERE SPECIFIED BY THE ARCHITECT OR DESIGNER AS A DESIGN ACCENT OR ARCHITECTURAL FEATURE.
     - b. A CONTROL JOINT SHALL BE INSTALLED WHERE A PARTITION, WALL, OR CEILING TRAVERSES A CONSTRUCTION JOINT.
     - c. CONTROL JOINT SHALL BE INSTALLED WHERE A WALL OR PARTITION RUNS IN AN UNINTERRUPTED STRAIGHT PLANE EXCEEDING 30 LINEAR FEET.
     - d. CONTROL JOINTS IN INTERIOR CEILINGS WITH A PERIMETER RELIEF SHALL BE INSTALLED SO THAT LINEAR DIMENSIONS BETWEEN CONTROL JOINTS DO NOT EXCEED 50'-0" AND TOTAL BETWEEN CONTROL JOINTS DOES NOT EXCEED 2500 SQ FT.
     - e. CONTROL JOINTS IN INTERIOR CEILINGS WITHOUT PERIMETER RELIEF AND EXTERIOR CEILINGS AND SOFFITS SHALL BE INSTALLED SO THAT LINEAR DIMENSIONS BETWEEN CONTROL JOINTS DO EXCEED 30'-0" AND TOTAL AREA BETWEEN CONTROL JOINTS DOES NOT EXCEED 900 SQ FT.
     - f. A CONTROL JOINT OR INTERMEDIATE BLOCKING SHALL BE INSTALLED WHERE CEILING FRAMING MEMBERS CHANGE DIRECTION.
     - g. WHERE A CONTROL JOINT OCCURS IN AN ACOUSTICAL OR FIRE-RATED SYSTEM, BLOCKING SHALL BE PROVIDED BEHIND THE CONTROL JOINT BY USING A BACKING MATERIAL SUCH AS 5/8" TYPE X GYPSUM BOARD, MINERAL FIBER, OR OTHER TESTED EQUIVALENT.
     - h. WHERE CONTROL JOINTS ARE INSTALLED IN NON-RATED ASSEMBLIES AND ARE PARALLEL TO THE FRAMING MEMBERS, A FRAMING MEMBER IS REQUIRED ON EACH SIDE OF THE OPENING. THIS REQUIREMENT IS FOR ATTACHMENT OF GYPSUM BOARD.
   - B. CONTRACTOR SHALL INCLUDE IN BID FOR CONTROL JOINTS AS OUTLINED ABOVE, AND FOR A CONTROL JOINT TO BE INSTALLED AT BOTH JAMBS OF OPENINGS, WINDOWS, AND DOORS (ONE AT EACH JAMB FULL HEIGHT / TOP AND BOTTOM OF OPENING) & WITHIN 20 FEET OF CORNER OR PREVIOUS CONTROL JOINT.
6. AT ALL CERAMIC / PORCELAIN WALL TILE LOCATIONS, CONTRACTOR SHALL USE CEMENT BACKER BOARD, MINIMUM 5/8-INCH THICK, UNLESS OTHERWISE NOTED.
7. AT ALL WALLS (FULL HEIGHT) WITHIN TOILET ROOMS, SHOWERS, RESTROOMS AND/OR SIMILAR USE ROOMS NOT TILED, SHALL RECEIVE MINIMUM 5/8-INCH MOISTURE RESISTANCE GYPSUM.
8. AT ALL PLUMBING FIXTURES NOT WITHIN A ROOM DESCRIBED ABOVE, USE MINIMUM 5/8-INCH MOISTURE RESISTANCE GYPSUM FOR A DISTANCE OF 96-INCHES FROM THE CENTERLINE OF THE FIXTURE IN ALL DIRECTIONS.

SHEET KEYNOTE LIST

SPEC NUMBER	KEYNOTE DESCRIPTION

ARCHITECT

CHASM DOMAIN

AN ARCHITECTURAL JOINT VENTURE

10626 linkwood ct, suite a
baton rouge, la 70810
t. 225.927.1008 f. 404.305.8868
11150 industriplex blvd. suite 200
baton rouge, la 70809
t. 225.216.5770 f. 225.216.5771

REGISTRATION

These drawings are the property of CHASM ARCHITECTURE. LLC DOMAIN ARCHITECTURE APAC AN ARCHITECTURAL JOINT VENTURE and are not to be reproduced in whole or in part. They are only to be used for the project and site specifically identified herein.
Scales stated hereon are valid on the original drawings only.
Contractor shall carefully review all dimensions and conditions shown and report to the architect any errors, inconsistencies, or omissions discovered. These plans were prepared in this office under our personal supervision, and to the best of our knowledge comply with state and local codes. We will generally administer construction.

CLIENT

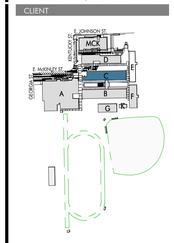

RENOVATION AND ADDITION TO
McKINLEY SENIOR HIGH SCHOOL
BUILDING C

800 EAST McKINLEY STREET
BATON ROUGE, LA 70802

PROJECT INFORMATION

revisions No.	Description	Date

DA project #	C24-0038
CA project #	24009
date	NOVEMBER 6, 2025

2ND FLOOR PLAN- BLDG C

A2.302

NOVEMBER 6, 2025

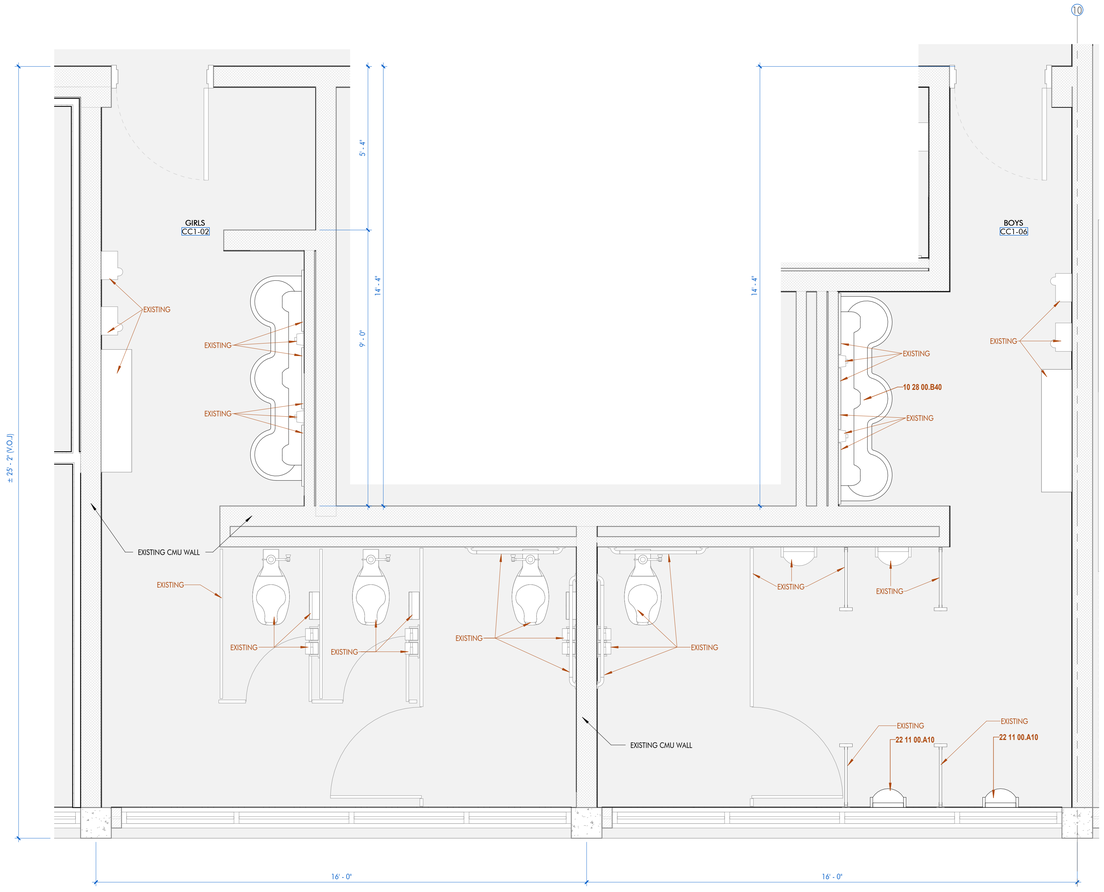

1 | ENLARGED PLAN- 1ST FLOOR RESTROOMS- BLDG C

1/2" = 1'-0" DRAWN BY: BM, SS

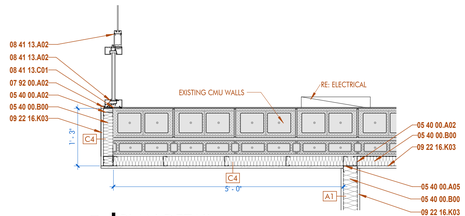

3 | PLAN DETAIL

3/4" = 1'-0" DRAWN BY: SS

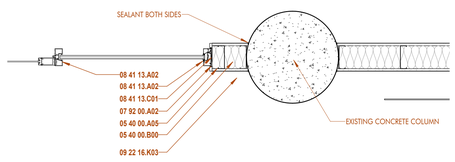

4 | PLAN DETAIL

3/4" = 1'-0" DRAWN BY: SS

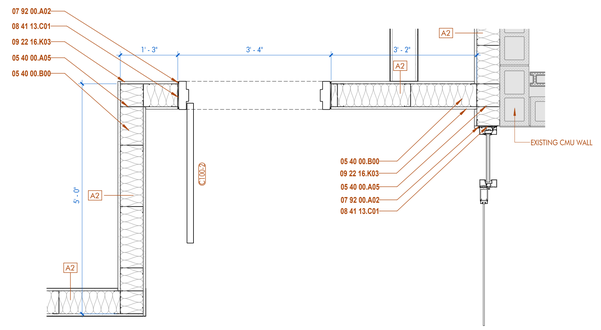

5 | PLAN DETAIL

3/4" = 1'-0" DRAWN BY: SS

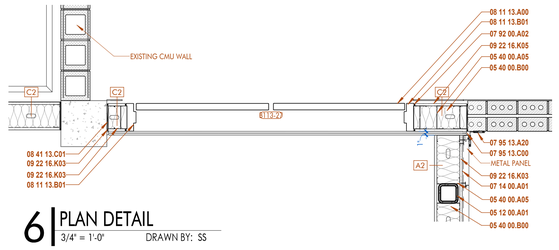

6 | PLAN DETAIL

3/4" = 1'-0" DRAWN BY: SS

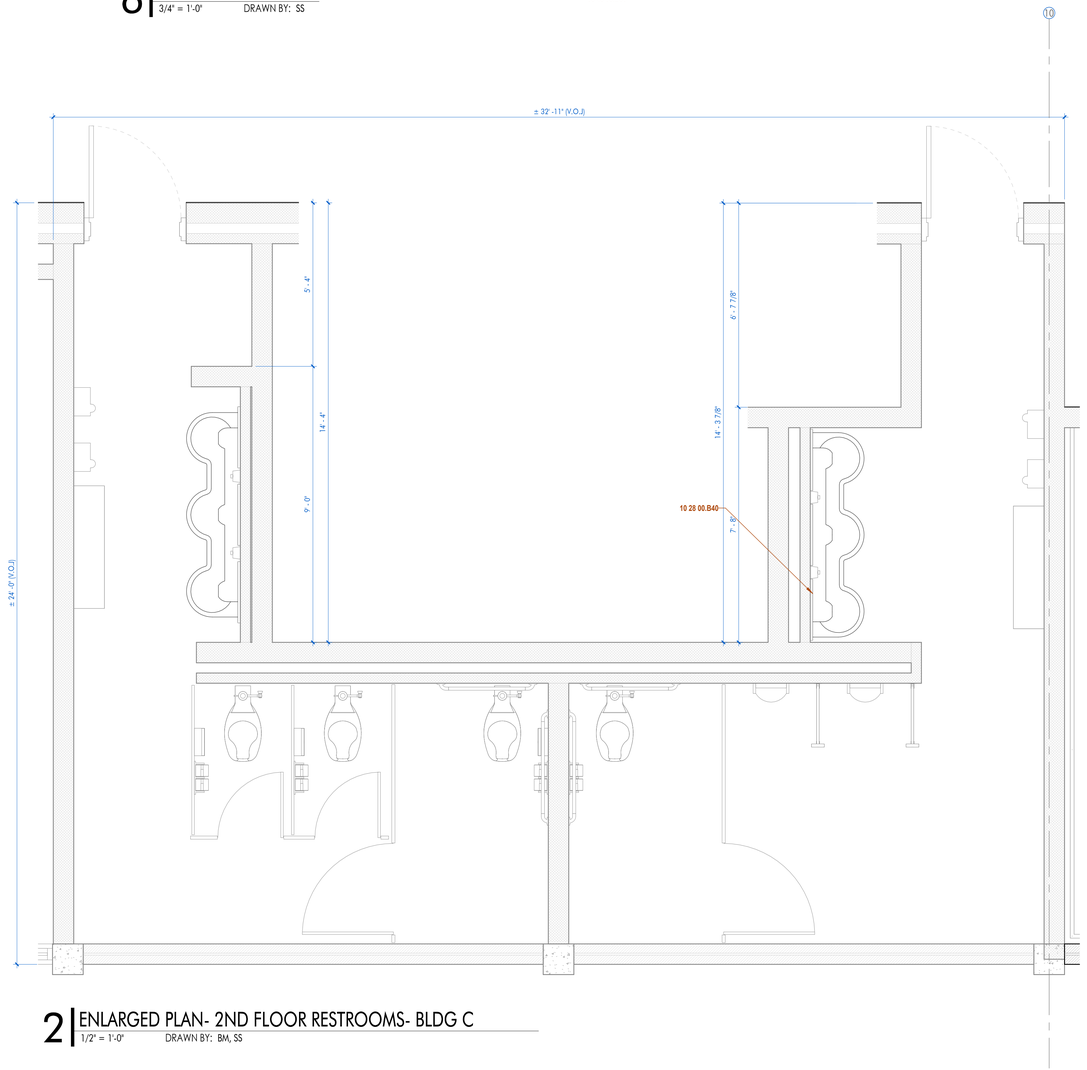

2 | ENLARGED PLAN- 2ND FLOOR RESTROOMS- BLDG C

1/2" = 1'-0" DRAWN BY: BM, SS

SHEET KEYNOTE LIST

05 12 00.A01	STEEL COLUMN; RE STRUCTURAL
05 40 00.A02	2-1/2" METAL STUDS
05 40 00.A05	6" METAL STUDS
05 40 00.B00	STEEL STUD TRACK; MATCH STUD SIZE
07 14 00.A01	FLUID-APPLIED AIR-INFILTRATION BARRIER AND WATERPROOFING
07 92 00.A02	
07 95 13.A20	EXTERIOR WALL EXPANSION JOINT COVER
07 95 13.C00	SEALANT
08 11 13.A00	DOOR AS SCHEDULED
08 11 13.B01	PAINTED HOLLOW STEEL DOOR FRAME
08 41 13.A02	PREFINISHED INTERIOR ALUMINUM STOREFRONT
08 41 13.C01	NEOPRENE SHIM AS REQUIRED
09 22 16.K03	5/8" GYPSUM WALLBOARD
09 22 16.K05	5/8" GYPSUM CEILING BOARD
10 28 00.B40	FRAMED MIRROR
22 11 00.A10	URINAL; RE: PLUMBING

ARCHITECT

CHASM DOMAIN

AN ARCHITECTURAL JOINT VENTURE

10626 linkwood ct, suite a
baton rouge, la 70810
t. 225.927.1008 f. 404.305.8868
11150 industriplex blvd. suite 200
baton rouge, la 70809
t. 225.216.5770 f. 225.216.5771

REGISTRATION

These drawings are the property of CHASM ARCHITECTURE, LLC DOMAIN ARCHITECTURE APAC AN ARCHITECTURAL JOINT VENTURE and are not to be reproduced in whole or in part. They are only to be used for the project and site specifically identified herein.
Scales stated hereon are valid on the original drawings only. Contractor shall carefully review all dimensions and conditions shown and report to the architect any errors, inconsistencies, or omissions discovered. These plans were prepared in this office under our personal supervision, and to the best of our knowledge comply with state and local codes. We will generally administer construction.

CLIENT

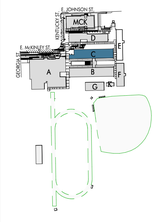

RENOVATION AND ADDITION TO
McKINLEY SENIOR HIGH SCHOOL
BUILDING C

800 EAST McKINLEY STREET
BATON ROUGE, LA 70802

PROJECT INFORMATION

revisions No.	Description	Date

DA project # C24-0038

CA project # 24009

date NOVEMBER 6, 2025

ENLARGED PLANS- BLDG C

A3.301

NOVEMBER 6, 2025

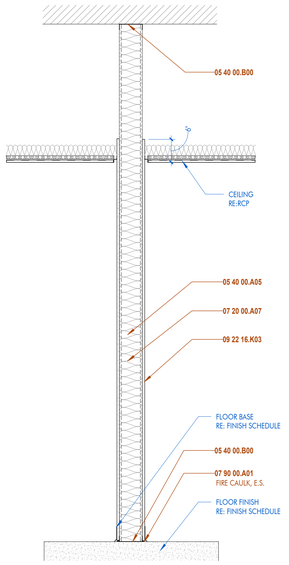

WALL TYPE A

WALL TYPE A1:

3 5/8" METAL STUDS

WALL TYPE A2:

6" METAL STUDS

WALL TYPE A3:

8" METAL STUDS

NOTES FOR WALL TYPE A:

- LOAD BEARING WALLS WHERE INDICATED SHALL EXTEND UP TO THE UNDERSIDE OF DECK. RE: STRUCTURAL
- NON-LOAD BEARING WALLS SHALL EXTEND 6" ABOVE THE FINISH CEILING HEIGHT.

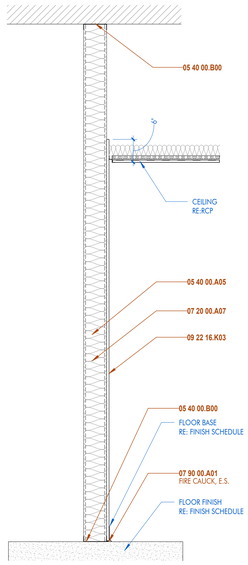

WALL TYPE C

WALL TYPE C1:

3 5/8" METAL STUDS

WALL TYPE C2:

6" METAL STUDS

WALL TYPE C4:

2 1/2" METAL STUDS

NOTES FOR WALL TYPE C:

- LOAD BEARING WALLS WHERE INDICATED SHALL EXTEND UP TO THE UNDERSIDE OF DECK. RE: STRUCTURAL
- NON-LOAD BEARING WALLS SHALL EXTEND 6" ABOVE THE FINISH CEILING HEIGHT.

1 WALL TYPES- BLDG C

NOT TO SCALE DRAWN BY: SS

DOOR SCHEDULE - NEW

ROOM NAME	DOOR NUMBER	DOOR TYPE	FIRE RATING	WIDTH	HEIGHT	DOOR THICKNESS	MATERIAL	FINISH	FRAME DOOR NUMBER	FRAME MATERIAL	FRAME FINISH	DETAILS HEAD	DETAILS JAMB	DETAILS THRESHOLD	DOOR NUMBER	REMARKS
MEDIA CENTER	C100-1	F2	0	6' - 0"	7' - 0"	1 3/4"	ALUM.	ALUM.	C100-1	ALUM	PAINT	3 A4.302	7 A4.302	-	C100-1	
TESTING LAB	C100-1-1	A1		3' - 0"	7' - 0"	1 3/4"	WOOD	STAIN	C100-1-1	H.M.	PAINT	5 A4.302	10 A4.302	-	C100-1-1	
MEDIA CENTER	C100-2	A1		3' - 0"	7' - 0"	1 3/4"	WOOD	STAIN	C100-2	H.M.	PAINT	5 A4.302	10 A4.302	-	C100-2	
MEDIA CENTER	C100-3	F2	0	6' - 0"	7' - 0"	1 3/4"	ALUM.	ALUM.	C100-3	ALUM	PAINT	3 A4.302	7 A4.302	-	C100-3	
MEDIA STOR	C100-03-1	A1		3' - 0"	7' - 0"	1 3/4"	WOOD	STAIN	C100-03-1	H.M.	PAINT	5 A4.302	10 A4.302	-	C100-03-1	
MEDIA CENTER	C100-4	F2	0	6' - 0"	7' - 0"	1 3/4"	ALUM.	ALUM.	C100-4	ALUM	PAINT	2 A4.302	7 A4.302	12 A4.302	C100-4	
MEDIA OFFICE	C102-1	E1	0	3' - 0"	7' - 0"	1 3/4"	ALUM.	ALUM.	C102-1	ALUM	PAINT	3 A4.302	8 A4.302	-	C102-1	
GATHER	C208-1	D1	0	6' - 0"	7' - 0"	1 3/4"	ALUM.	ALUM.	C208-1	ALUM	PAINT	5 A4.302	9 A4.302	-	C208-1	
STAIR	EX-CST2-01	D5		5' - 0"	6' - 8"	1 3/4"			EX-CST2-01						EX-CST2-01	

EXISTING DOOR SCHEDULE

ROOM NAME	DOOR NUMBER	DOOR TYPE	FIRE RATING	WIDTH	HEIGHT	DOOR THICKNESS	MATERIAL	FINISH	FRAME DOOR NUMBER	FRAME MATERIAL	FRAME FINISH	HARDWARE SET	KEY SET	DOOR NUMBER	REMARKS
CLOSET	EX C101-3	C1		3' - 0"	7' - 0"	1 3/4"	H.M.	PAINT	EX C101-3	H.M.	PAINT			EX C101-3	HIDE
CLOSET	EX C103-3	C1		3' - 0"	7' - 0"	1 3/4"	H.M.	PAINT	EX C103-3	H.M.	PAINT			EX C103-3	HIDE
STAIR	EX CST2-1	D5		5' - 4"	7' - 0"	1 3/4"	H.M.	PAINT	EX CST2-1	H.M.	PAINT			EX CST2-1	HIDE
STAIR	EX CST2-2	D5		5' - 4"	7' - 0"	1 3/4"	H.M.	STAIN	EX CST2-2	H.M.	PAINT			EX CST2-2	HIDE
TESTING LAB	EX-C100-01	F2	0	6' - 0"	7' - 0"	1 3/4"	ALUM.	CLEAR ANODIZED	EX-C100-01	ALUM	CLEAR ANODIZED			EX-C100-01	HIDE
STAIR	EX-C100-4-1	D5		5' - 4"	7' - 0"	1 3/4"	H.M.	PAINT	EX-C100-4-1	H.M.	PAINT			EX-C100-4-1	HIDE
CLASSROOM	EX-C101-1	A1		3' - 0"	7' - 0"	1 3/4"	WOOD	STAIN	EX-C101-1	H.M.	PAINT			EX-C101-1	HIDE
CLASSROOM	EX-C101-2	A1		3' - 0"	7' - 0"	1 3/4"	WOOD	STAIN	EX-C101-2	H.M.	PAINT			EX-C101-2	HIDE
CORRIDOR	EX-C103-1	A2		3' - 0"	7' - 0"	1 3/4"	WOOD	STAIN	EX-C103-1	H.M.	PAINT			EX-C103-1	HIDE
CORRIDOR	EX-C103-2	A2		3' - 0"	7' - 0"	1 3/4"	WOOD	STAIN	EX-C103-2	H.M.	PAINT			EX-C103-2	HIDE
CORRIDOR	EX-C104-1	A2		3' - 0"	7' - 0"	1 3/4"	WOOD	STAIN	EX-C104-1	H.M.	PAINT			EX-C104-1	HIDE
CORRIDOR	EX-C104-2	A2		3' - 0"	7' - 0"	1 3/4"	WOOD	STAIN	EX-C104-2	H.M.	PAINT			EX-C104-2	HIDE
CLOSET	EX-C104-3	C1		3' - 0"	7' - 0"	1 3/4"	H.M.	PAINT	EX-C104-3	H.M.	PAINT			EX-C104-3	HIDE
CORRIDOR	EX-C105-1	A2		3' - 0"	7' - 0"	1 3/4"	WOOD	STAIN	EX-C105-1	H.M.	PAINT			EX-C105-1	HIDE
CORRIDOR	EX-C105-2	A2		3' - 0"	7' - 0"	1 3/4"	WOOD	STAIN	EX-C105-2	H.M.	PAINT			EX-C105-2	HIDE
CLOSET	EX-C105-3	C1		3' - 0"	7' - 0"	1 3/4"	H.M.	PAINT	EX-C105-3	H.M.	PAINT			EX-C105-3	HIDE
CORRIDOR	EX-C106-1	A2		3' - 0"	7' - 0"	1 3/4"	WOOD	STAIN	EX-C106-1	H.M.	PAINT			EX-C106-1	HIDE
CORRIDOR	EX-C106-2	A2		3' - 0"	7' - 0"	1 3/4"	WOOD	STAIN	EX-C106-2	H.M.	PAINT			EX-C106-2	HIDE
CLOSET	EX-C106-3	C1		3' - 0"	7' - 0"	1 3/4"	H.M.	PAINT	EX-C106-3	H.M.	PAINT			EX-C106-3	HIDE
CORRIDOR	EX-C107-1	A2		3' - 0"	7' - 0"	1 3/4"	WOOD	STAIN	EX-C107-1	H.M.	PAINT			EX-C107-1	HIDE
CORRIDOR	EX-C107-2	A2		3' - 0"	7' - 0"	1 3/4"	WOOD	STAIN	EX-C107-2	H.M.	PAINT			EX-C107-2	HIDE
CLOSET	EX-C107-3	C1		3' - 0"	7' - 0"	1 3/4"	H.M.	PAINT	EX-C107-3	H.M.	PAINT			EX-C107-3	HIDE
MECH	EX-C108-1	A1		3' - 0"	7' - 0"	1 3/4"	WOOD	STAIN	EX-C108-1	H.M.	PAINT			EX-C108-1	HIDE
CORRIDOR	EX-C200-1	A2		3' - 0"	7' - 0"	1 3/4"	WOOD	STAIN	EX-C200-1	H.M.	PAINT			EX-C200-1	HIDE
CORRIDOR	EX-C201-1	A2		3' - 0"	7' - 0"	1 3/4"	WOOD	STAIN	EX-C201-1	H.M.	PAINT			EX-C201-1	HIDE
CORRIDOR	EX-C201-2	A2		3' - 0"	7' - 0"	1 3/4"	WOOD	STAIN	EX-C201-2	H.M.	PAINT			EX-C201-2	HIDE
CORRIDOR	EX-C202-1	A2		3' - 0"	7' - 0"	1 3/4"	WOOD	STAIN	EX-C202-1	H.M.	PAINT			EX-C202-1	HIDE
CORRIDOR	EX-C203-1	A2		3' - 0"	7' - 0"	1 3/4"	WOOD	STAIN	EX-C203-1	H.M.	PAINT			EX-C203-1	HIDE
CORRIDOR	EX-C203-2	A2		3' - 0"	7' - 0"	1 3/4"	WOOD	STAIN	EX-C203-2	H.M.	PAINT			EX-C203-2	HIDE
OFFICE	EX-C204-1	A2		3' - 0"	7' - 0"	1 3/4"	WOOD	STAIN	EX-C204-1	H.M.	PAINT			EX-C204-1	HIDE
CORRIDOR	EX-C205-1	A2		3' - 0"	7' - 0"	1 3/4"	WOOD	STAIN	EX-C205-1	H.M.	PAINT			EX-C205-1	HIDE
CORRIDOR	EX-C205-2	A2		3' - 0"	7' - 0"	1 3/4"	WOOD	STAIN	EX-C205-2	H.M.	PAINT			EX-C205-2	HIDE
CORRIDOR	EX-C206-1	A2		3' - 0"	7' - 0"	1 3/4"	WOOD	STAIN	EX-C206-1	H.M.	PAINT			EX-C206-1	HIDE
CORRIDOR	EX-C206-2	A2		3' - 0"	7' - 0"	1 3/4"	WOOD	STAIN	EX-C206-2	H.M.	PAINT			EX-C206-2	HIDE
CORRIDOR	EX-C207-1	A2		3' - 0"	7' - 0"	1 3/4"	WOOD	STAIN	EX-C207-1	H.M.	PAINT			EX-C207-1	HIDE
CORRIDOR	EX-C207-2	A2		3' - 0"	7' - 0"	1 3/4"	WOOD	STAIN	EX-C207-2	H.M.	PAINT			EX-C207-2	HIDE
CORRIDOR	EX-C209-1	A2		3' - 0"	7' - 0"	1 3/4"	WOOD	STAIN	EX-C209-1	H.M.	PAINT			EX-C209-1	HIDE
CORRIDOR	EX-C209-2	A2		3' - 0"	7' - 0"	1 3/4"	WOOD	STAIN	EX-C209-2	H.M.	PAINT			EX-C209-2	HIDE
CORRIDOR	EX-C210-1	A2		3' - 0"	7' - 0"	1 3/4"	WOOD	STAIN	EX-C210-1	H.M.	PAINT			EX-C210-1	HIDE
CORRIDOR	EX-C210-2	A2		3' - 0"	7' - 0"	1 3/4"	WOOD	STAIN	EX-C210-2	H.M.	PAINT			EX-C210-2	HIDE
CORRIDOR	EX-C211-1	A2		3' - 0"	7' - 0"	1 3/4"	WOOD	STAIN	EX-C211-1	H.M.	PAINT			EX-C211-1	HIDE
CORRIDOR	EX-C211-2	A2		3' - 0"	7' - 0"	1 3/4"	WOOD	STAIN	EX-C211-2	H.M.	PAINT			EX-C211-2	HIDE
CLOSET	EX-C211-3	C3		3' - 0"	7' - 0"	1 3/4"	H.M.	PAINT	EX-C211-3	H.M.	PAINT			EX-C211-3	HIDE
CORRIDOR	EX-C212-1	A2		3' - 0"	7' - 0"	1 3/4"	WOOD	STAIN	EX-C212-1	H.M.	PAINT			EX-C212-1	HIDE
CORRIDOR	EX-C212-2	A2		3' - 0"	7' - 0"	1 3/4"	WOOD	STAIN	EX-C212-2	H.M.	PAINT			EX-C212-2	HIDE
CORRIDOR	EX-C213-1	A2		3' - 0"	7' - 0"	1 3/4"	WOOD	STAIN	EX-C213-1	H.M.	PAINT			EX-C213-1	HIDE
CORRIDOR	EX-C213-2	A2		3' - 0"	7' - 0"	1 3/4"	WOOD	STAIN	EX-C213-2	H.M.	PAINT			EX-C213-2	HIDE
CLOSET	EX-C213-3	C1		3' - 0"	7' - 0"	1 3/4"	H.M.	PAINT	EX-C213-3	H.M.	PAINT			EX-C213-3	HIDE
CORRIDOR	EX-CC1-1	D2	0	6' - 0"	7' - 0"	1 3/4"	H.M.	STAIN	EX-CC1-1	H.M.	PAINT			EX-CC1-1	HIDE
GIRLS	EX-CC1-02	A1		3' - 0"	7' - 0"	1 3/4"	WOOD	STAIN	EX-CC1-02	H.M.	PAINT			EX-CC1-02	HIDE
WORKROOM	EX-CC1-03	A1		3' - 0"	7' - 0"	1 3/4"	WOOD	STAIN	EX-CC1-03	H.M.	PAINT			EX-CC1-03	HIDE
JANITOR	EX-CC1-04	A1		3' - 0"	7' - 0"	1 3/4"	WOOD	STAIN	EX-CC1-04	H.M.	PAINT			EX-CC1-04	HIDE
FACULTY	EX-CC1-5	A1		3' - 0"	7' - 0"	1 3/4"	WOOD	STAIN	EX-CC1-5	H.M.	PAINT			EX-CC1-5	HIDE
BOYS	EX-CC1-06	A1		3' - 0"	7' - 0"	1 3/4"	WOOD	STAIN	EX-CC1-06	H.M.	PAINT			EX-CC1-06	HIDE
CORRIDOR	EX-CC2-01	A1		3' - 0"	7' - 0"	1 3/4"	WOOD	STAIN	EX-CC2-01	H.M.	PAINT			EX-CC2-01	HIDE
CORRIDOR	EX-CC2-02	A1		3' - 0"	7' - 0"	1 3/4"	WOOD	STAIN	EX-CC2-02	H.M.	PAINT			EX-CC2-02	HIDE
CORRIDOR	EX-CC2-03	A1		3' - 0"	7' - 0"	1 3/4"	WOOD	STAIN	EX-CC2-03	H.M.	PAINT			EX-CC2-03	HIDE
CORRIDOR	EX-CC2-04	A1		3' - 0"	7' - 0"	1 3/4"	WOOD	STAIN	EX-CC2-04	H.M.	PAINT			EX-CC2-04	HIDE
CORRIDOR	EX-CC2-05	A1		3' - 0"	7' - 0"	1 3/4"	WOOD	STAIN	EX-CC2-05	H.M.	PAINT			EX-CC2-05	HIDE
STAIR	EX-CST2-1	D5		5' - 4"	7' - 0"	1 3/4"	H.M.	PAINT	EX-CST2-1	H.M.	PAINT			EX-CST2-1	HIDE
STAIR	EX-CST2-01	D5		5' - 0"	6' - 8"	1 3/4"			EX-CST2-01					EX-CST2-01	
STAIR	EX-CST2-3	D5		5' - 4"	7' - 0"	1 3/4"	H.M.	PAINT	EX-CST2-3	H.M.	PAINT			EX-CST2-3	HIDE
CORRIDOR	EX-CST3-01	D5		5' - 0"	6' - 8"	1 3/4"	H.M.	PAINT	EX-CST3-01	H.M.	PAINT			EX-CST3-01	HIDE

DOOR SCHEDULE REMARKS:

1. REPLACE CORE ONLY; EXISTING LOCKSET TO REMAIN. PROVIDE NEW CORE KEYED TO MATCH OWNER STANDARD TO NEW DISTRICT MASTER. TURN OVER REMOVED CORES/KEYS TO OWNER.
2. EXISTING METAL DOORS AND FRAMES TO REMAIN - REPAIR ANY DAMAGE, DENTS, RUST AS REQUIRED TO PROVIDE A SMOOTH CONSISTENT BASE, PRIME AND PAINT NEW FINISH.
3. PROVIDE NEW PAIR HOLLOW METAL DOORS IN EXISTING FRAMES, PAINT FINISH.
4. PROVIDE NEW PAIR HOLLOW METAL DOORS WITH LOUVERS AND EXIT HARDWARE.

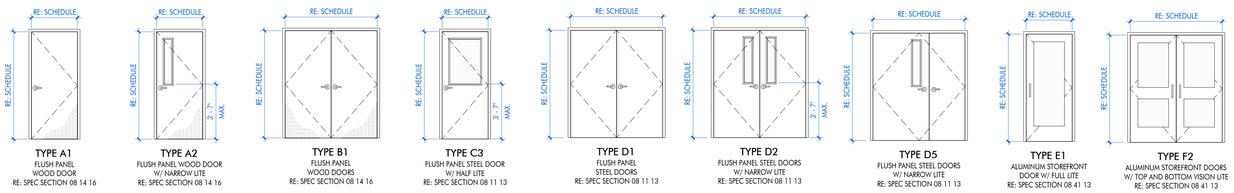

2 DOOR TYPES- BLDG C

NOT TO SCALE DRAWN BY: SS

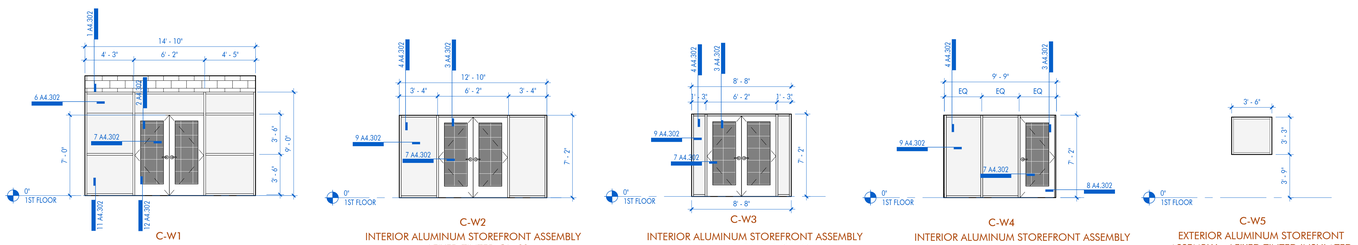

3 STOREFRONT TYPES- BLDG C

NOT TO SCALE DRAWN BY: SS

ARCHITECT

CHASM DOMAIN

AN ARCHITECTURAL JOINT VENTURE

10626 linkwood rd, suite a
baton rouge, la 70810
t. 225.927.1008 f. 404.305.8868
11150 industriplex blvd, suite 200
baton rouge, la 70809
t. 225.216.5770 f. 225.216.5771

REGISTRATION

These drawings are the property of CHASM ARCHITECTURE. LLC DOMAIN ARCHITECTURE APAC AN ARCHITECTURAL JOINT VENTURE and are not to be reproduced in whole or in part. They are only to be used for the project and site specifically identified herein.
Scales stated hereon are valid on the original drawings only. Contractor shall carefully review all dimensions and conditions shown and report to the architect any errors, inconsistencies, or omissions discovered. These plans were prepared in this office under our personal supervision, and to the best of our knowledge comply with state and local codes. We will generally administer construction.

CLIENT

RENOVATION AND ADDITION TO
McKINLEY SENIOR HIGH SCHOOL
BUILDING C

800 EAST McKINLEY STREET
BATON ROUGE, LA 70802

PROJECT INFORMATION

revisions No.	Description	Date

DA project # C24-0038

CA project # 24009

date NOVEMBER 6, 2025

DOOR, STOREFRONT & WALL SCHEDULE & TYPES- BLDG C

A4.301

NOVEMBER 6, 2025

SHEET KEYNOTE LIST

03 30 00.C00	WELDED WIRE MESH
03 30 00.F06	COMPRESSIBLE FILLER
04 27 00.H03	TWO-PIECE MASONRY VENEER BRICK-TIES @ 16" O.C.
04 27 00.M00	BRICK VENEER
05 40 00.A05	6" METAL STUDS
05 40 00.B00	STEEL STUD TRACK; MATCH STUD SIZE
05 40 00.B05	METAL CLIP ANGLE
05 40 00.B10	NESTED STEEL STUD BOX BEAM
07 14 00.A01	FLUID-APPLIED AIR-INFILTRATION BARRIER AND WATERPROOFING
07 20 00.A07	BATT INSULATION:- FILL CAVITY COMPLETELY
07 92 00.A02	
08 11 13.A00	DOOR AS SCHEDULED
08 11 13.B01	PAINTED HOLLOW STEEL DOOR FRAME
08 41 13.A01	PREFINISHED EXTERIOR ALUMINUM STOREFRONT
08 41 13.A02	PREFINISHED INTERIOR ALUMINUM STOREFRONT
08 41 13.C01	NEOPRENE SHIM AS REQUIRED
08 44 13.A00	PREFINISHED EXTERIOR ALUMINUM CURTAIN WALL
08 80 00.A02	1" CLEAR INSULATED GLASS
08 80 00.A12	1/4" CLEAR GLASS
09 22 16.K03	5/8" GYPSUM WALLBOARD

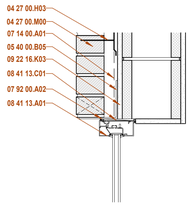

1 | HEAD - EXT.STOREFRONT @BRICK
1 1/2" = 1'-0" DRAWN BY: SS

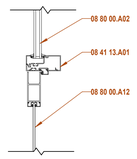

2 | HEAD - EXT.STOREFRONT@DOOR
1 1/2" = 1'-0" DRAWN BY: SS

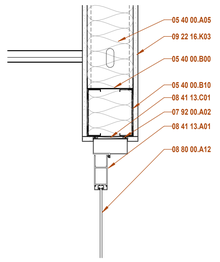

3 | HEAD - INT. STOREFRONT @DOOR
1 1/2" = 1'-0" DRAWN BY: SS

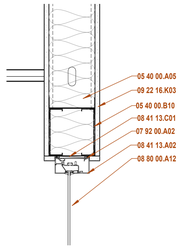

4 | HEAD - INT.STIREFRONT @ STUD
1 1/2" = 1'-0" DRAWN BY: SS

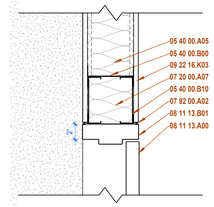

5 | HEAD - INT.DOOR @ STUD
1 1/2" = 1'-0" DRAWN BY: SS

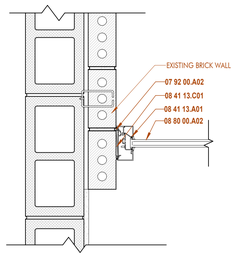

6 | JAMB - EXT.STOREFRONT @ BRICK
1 1/2" = 1'-0" DRAWN BY: SS

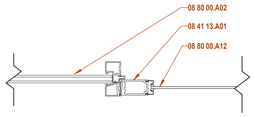

7 | JAMB-EXT/INT. STOREFRONT@DOOR
1 1/2" = 1'-0" DRAWN BY: SS

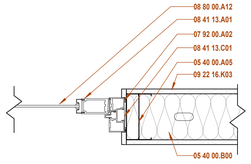

8 | JAMB - INT.STOREFRONT @ DOOR
1 1/2" = 1'-0" DRAWN BY: SS

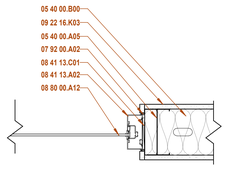

9 | JAMB - INT.STOREFRONT @STUD
1 1/2" = 1'-0" DRAWN BY: SS

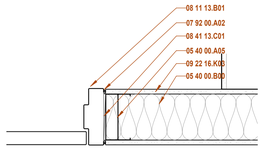

10 | JAMB - INT.DOOR @ STUD
1 1/2" = 1'-0" DRAWN BY: SS

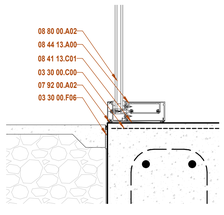

11 | SILL - EXT.STOREFRONT
1 1/2" = 1'-0" DRAWN BY: SS

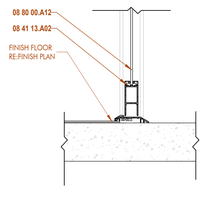

12 | SILL - EXT.STOREFRONT @DOOR
1 1/2" = 1'-0" DRAWN BY: SS

ARCHITECT
CHASM DOMAIN
AN ARCHITECTURAL JOINT VENTURE
10626 linkwood ct, suite a
baton rouge, la 70810
t. 225.927.1008 f. 404.305.8868
11150 industriplex blvd. suite 200
baton rouge, la 70809
t. 225.216.5770 f. 225.216.5771

REGISTRATION

These drawings are the property of CHASM ARCHITECTURE. LLC DOMAIN ARCHITECTURE APAC AN ARCHITECTURAL JOINT VENTURE and are not to be reproduced in whole or in part. They are only to be used for the project and site specifically identified herein.
Scales stated hereon are valid on the original drawings only. Contractor shall carefully review all dimensions and conditions shown and report to the architect any errors, inconsistencies, or omissions discovered. These plans were prepared in this office under our personal supervision, and to the best of our knowledge comply with state and local codes. We will generally administer construction.

CLIENT

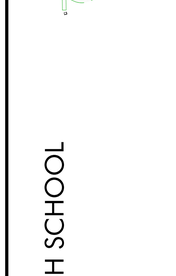

RENOVATION AND ADDITION TO
McKINLEY SENIOR HIGH SCHOOL
BUILDING C

800 EAST McKINLEY STREET
BATON ROUGE, LA 70802

PROJECT INFORMATION

revisions No.	Description	Date

DA project # C24-0038
CA project # 24009
date NOVEMBER 6, 2025

HJS DETAILS - BLDG C

A4.302

NOVEMBER 6, 2025

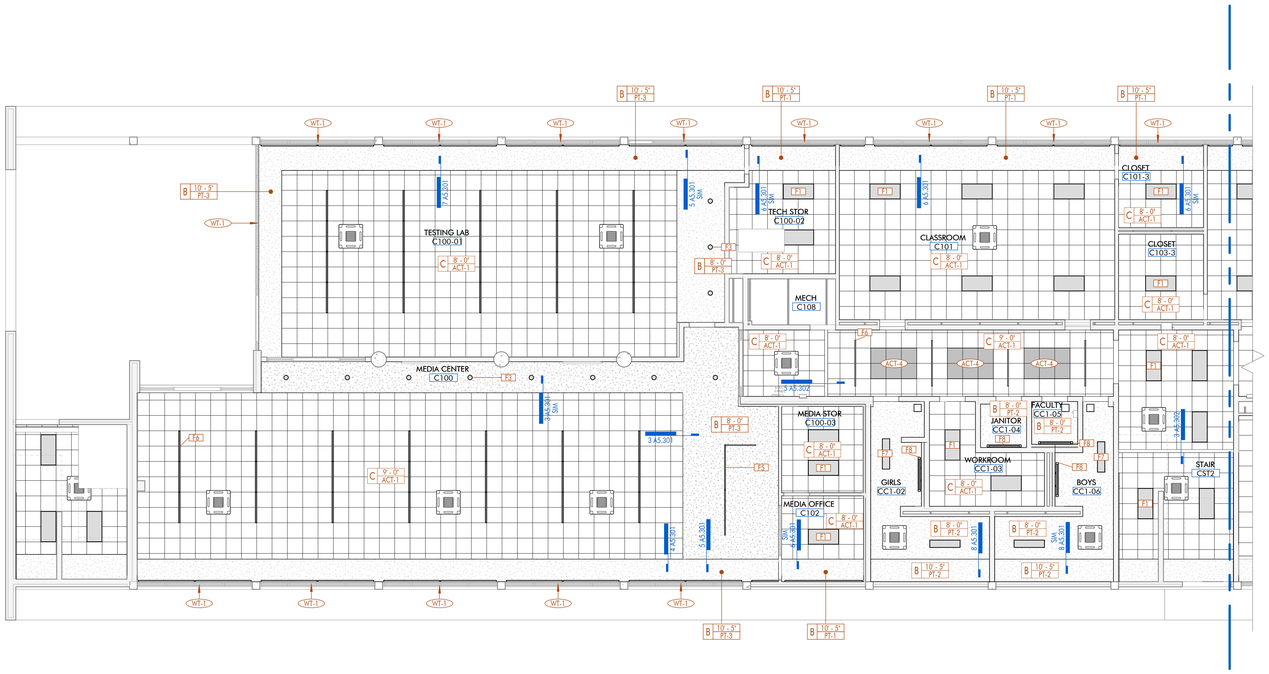

1 | 1ST FLOOR RCP - NEW CONSTRUCTION - WEST- BLDG C
1/8" = 1'-0" DRAWN BY:

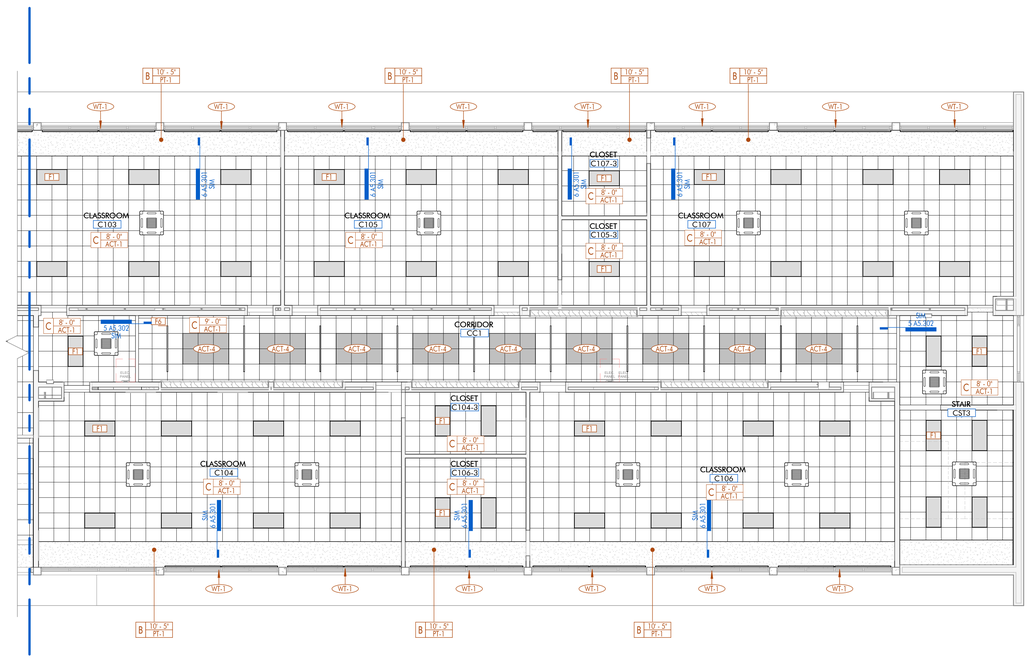

2 | 1ST FLOOR RCP - NEW CONSTRUCTION - EAST- BLDG C
1/8" = 1'-0" DRAWN BY:

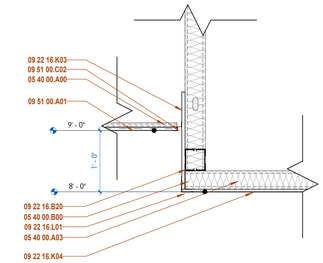

3 | MEDIA CENTER FURDOWN
1" = 1'-0" DRAWN BY:

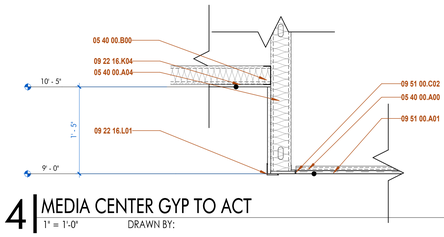

4 | MEDIA CENTER GYP TO ACT
1" = 1'-0" DRAWN BY:

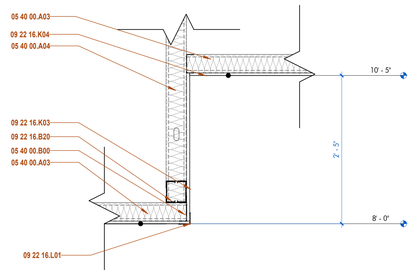

5 | MEDIA CENTER GYP TO GYP
1" = 1'-0" DRAWN BY:

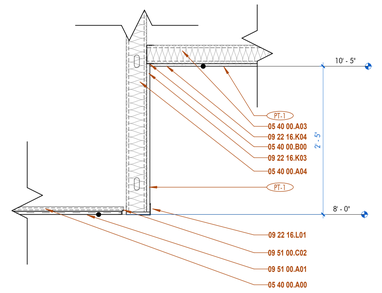

6 | TYPICAL CLASSROOM GYP. CEILING AT WINDOW
1" = 1'-0" DRAWN BY:

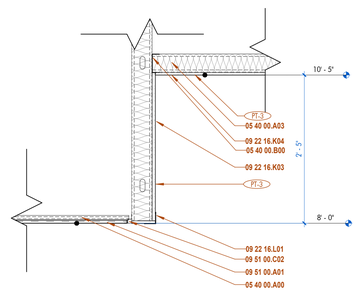

7 | TESTING LAB GYP. CEILING AT WINDOW
1" = 1'-0" DRAWN BY:

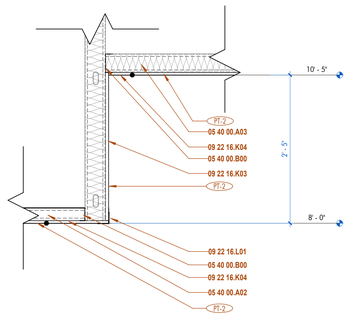

8 | RESTROOM GYP FURDOWN DETAIL
1" = 1'-0" DRAWN BY:

CEILING PLAN LEGEND

CEILING TYPE
A 9' - 0" PT-1 — CEILING HEIGHT ABOVE FINISH FLOOR
CEILING FINISH
ROOM NAME 812 — ROOM DESIGNATION TAG

F1 RECESSED 2X4
F2 RECESSED 2X2
F3 RECESSED CAN- 6IN
F4 LINEAR HIGH BAY UTILITY LIGHT
F5 LINEAR PENDANT
F6 LINEAR RECESSED
F7 RECESSED 1X4
F8 WALL MOUNTED LINEAR PENDANT
F9 SPOT THEATER LIGHT
F10 RECESSED DOWNLIGHT
F11 12" RETURN DIFFUSER
F12 24" RETURN DIFFUSER
F13 12" SUPPLY DIFFUSER
F14 24" SUPPLY DIFFUSER
F15 ACCESS PANEL
F16 EXTERIOR CAN- 6IN
WAY CASSETTE INDOOR UNIT

CEILING PLAN LEGEND

NOTE: REFER TO FINISH LEGEND & SCHEDULE FOR FURTHER INFORMATION

A — EXPOSED TO STRUCTURE
B — PAINTED GYPSUM BOARD
C — 2 X 2 SUSPENDED ACOUSTICAL TILE CEILING
D — EXTERIOR METAL PANEL

ARCHITECT
CHASM DOMAIN
AN ARCHITECTURAL JOINT VENTURE
10626 linkwood ct, suite a
baton rouge, la 70810
t. 225.927.1008 f. 404.305.8868
11150 industriplex blvd, suite 200
baton rouge, la 70809
t. 225.216.5770 f. 225.216.5771

REGISTRATION
STATE OF LOUISIANA — REGISTERED ARCHITECT — MICHAEL K. BURDEN — Reg. No. 34,464
STATE OF LOUISIANA — REGISTERED ARCHITECT — MICHAEL K. BURDEN — Reg. No. 34,464

These drawings are the property of CHASM ARCHITECTURE, LLC DOMAIN ARCHITECTURE APAC AN ARCHITECTURAL JOINT VENTURE and are not to be reproduced in whole or in part. They are only to be used for the project and site specifically identified herein.
Scales stated hereon are valid on the original drawings only. Contractor shall carefully review all dimensions and conditions shown and report to the architect any errors, inconsistencies, or omissions discovered. These plans were prepared in this office under our personal supervision, and to the best of our knowledge comply with state and local codes. We will generally administer construction.

CLIENT

RENOVATION AND ADDITION TO McKINLEY SENIOR HIGH SCHOOL
BUILDING C

800 EAST McKINLEY STREET
BATON ROUGE, LA 70802

PROJECT INFORMATION

revisions No.	Description	Date

DA project #	C24-0038
CA project #	24009
date	NOVEMBER 6, 2025

1ST FLOOR REFLECTED CEILING PLAN- BLDG C

A5.301

NOVEMBER 6, 2025

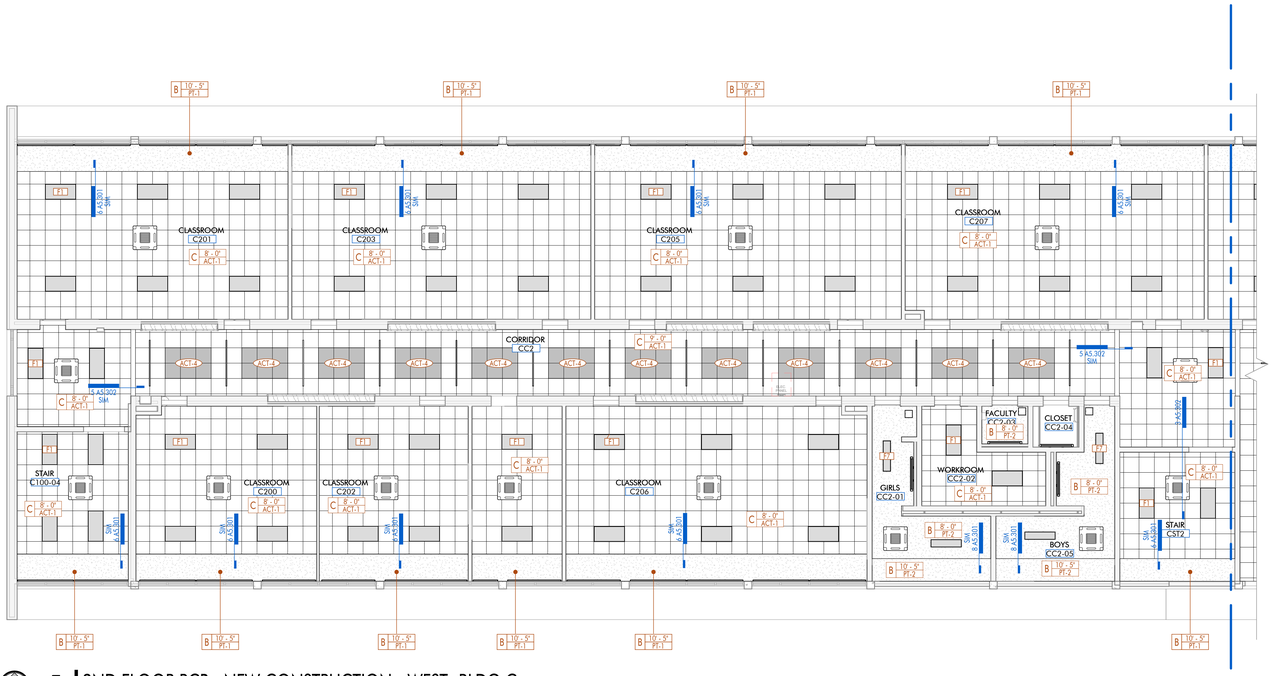

1 | 2ND FLOOR RCP - NEW CONSTRUCTION - WEST- BLDG C

1/8" = 1'-0" DRAWN BY:

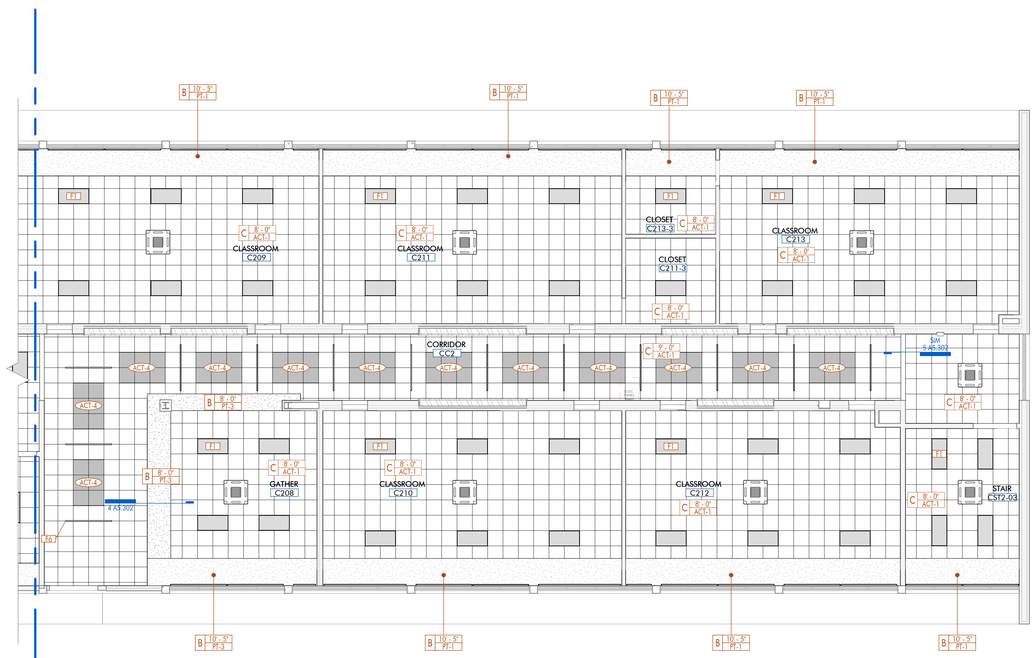

2 | 2ND FLOOR RCP - NEW CONSTRUCTION - EAST- BLDG C

1/8" = 1'-0" DRAWN BY:

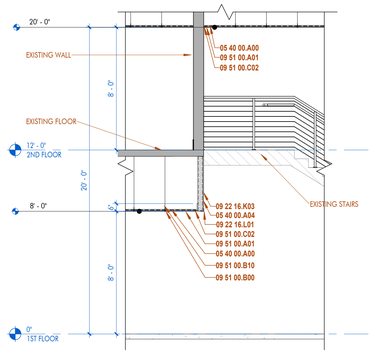

3 | 1ST FLOOR CORRIDOR TO STAIRS

1/4" = 1'-0" DRAWN BY:

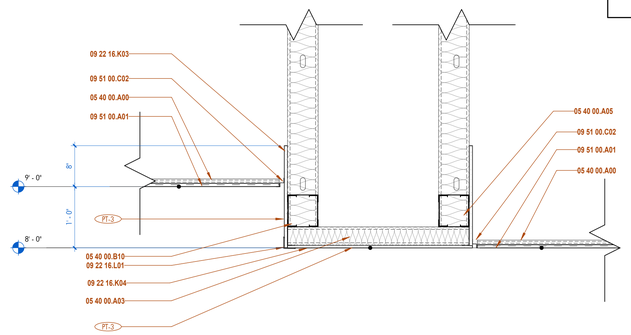

4 | GATHER SPACE FURDOWN

1" = 1'-0" DRAWN BY:

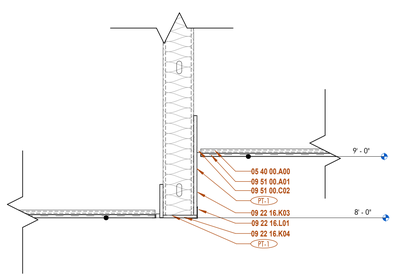

5 | CORRIDOR CEILING HEIGHT CHANGE

1" = 1'-0" DRAWN BY:

SHEET KEYNOTE LIST

SPEC NUMBER	KEYNOTE DESCRIPTION
05 40 00.A00	METAL STUD FRAMING
05 40 00.A03	3-5/8" METAL STUDS
05 40 00.A04	4" METAL STUDS
05 40 00.A05	6" METAL STUDS
05 40 00.B10	NESTED METAL ROOF TRUSS
09 22 16.K03	5/8" GYPSUM WALLBOARD
09 22 16.K04	1/2" GYPSUM CEILING BOARD
09 22 16.L01	CORNER BEAD
09 51 00.A01	2 X 2 ACOUSTICAL CEILING TILE
09 51 00.B00	CEILING TILE GRID
09 51 00.B10	SUSPENSION WIRE
09 51 00.C02	SHADOW MOLD WALL ANGLE

ROOM NAME 812 — ROOM DESIGNATION TAG

F1 RECESSED 2X4 · F2 RECESSED 2X2 · F3 RECESSED CAN- 6IN
F4 LINEAR HIGH BAY UTILITY LIGHT · F5 LINEAR PENDANT · F6 LINEAR RECESSED
F7 RECESSED 1X4 · F8 WALL MOUNTED LINEAR PENDANT · F9 SPOT THEATER LIGHT
F10 RECESSED DOWNLIGHT · F11 12" RETURN DIFFUSER · F12 24" RETURN DIFFUSER
F13 12" SUPPLY DIFFUSER · F14 24" SUPPLY DIFFUSER · F15 ACCESS PANEL
F16 EXTERIOR CAN- 6IN · WAY CASSETTE INDOOR UNIT

CEILING PLAN LEGEND

NOTE: REFER TO FINISH LEGEND & SCHEDULE FOR FURTHER INFORMATION

A — EXPOSED TO STRUCTURE
B — PAINTED GYPSUM BOARD
C — 2 X 2 SUSPENDED ACOUSTICAL TILE CEILING
D — EXTERIOR METAL PANEL

ARCHITECT
CHASM DOMAIN
AN ARCHITECTURAL JOINT VENTURE
10626 finkwood ct, suite a
baton rouge, la 70810
t. 225.927.1008 f. 404.305.8868
11150 industriplex blvd. suite 200
baton rouge, la 70809
t. 225.216.5770 f. 225.216.5771

REGISTRATION

These drawings are the property of CHASM ARCHITECTURE, LLC DOMAIN ARCHITECTURE APAC AN ARCHITECTURAL JOINT VENTURE and are not to be reproduced in whole or in part. They are only to be used for the project and site specifically identified herein.
Scales stated hereon are valid on the original drawings only. Contractor shall carefully review all dimensions and conditions shown and report to the architect any errors, inconsistencies, or omissions discovered. These plans were prepared in this office under our personal supervision, and to the best of our knowledge comply with state and local codes. We will generally administer construction.

CLIENT

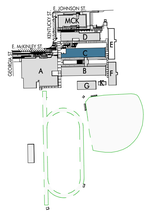

RENOVATION AND ADDITION TO
McKINLEY SENIOR HIGH SCHOOL
BUILDING C

800 EAST McKINLEY STREET
BATON ROUGE, LA 70802

PROJECT INFORMATION

revisions No.	Description	Date

DA project # C24-0038
CA project # 24009
date NOVEMBER 6, 2025

2ND FLOOR REFLECTED CEILING PLAN- BLDG C

A5.302

NOVEMBER 6, 2025

SHEET KEYNOTE LIST	
SPEC NUMBER	KEYNOTE DESCRIPTION
08 41 13.A01	PREFINISHED EXTERIOR ALUMINUM STOREFRONT

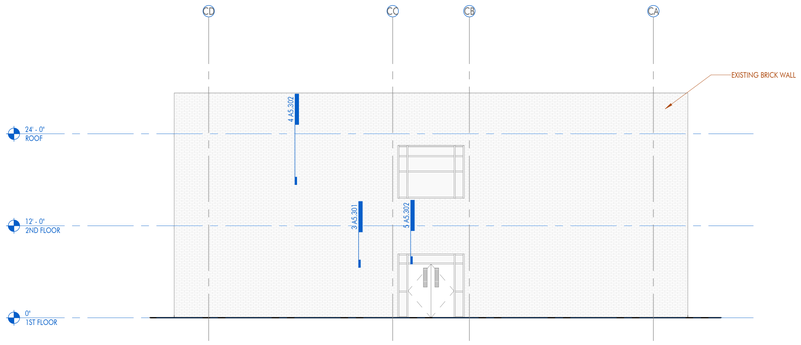

1 EAST ELEVATION - BLDG C

1/8" = 1'-0" DRAWN BY: SS

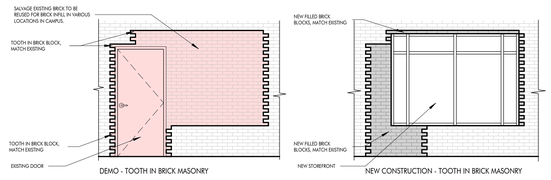

DEMO - TOOTH IN BRICK MASONRY

NEW CONSTRUCTION - TOOTH IN BRICK MASONRY

4 DEMO DETAIL AT EXTERIOR BRICK - TYP

1/4" = 1'-0" DRAWN BY: SS

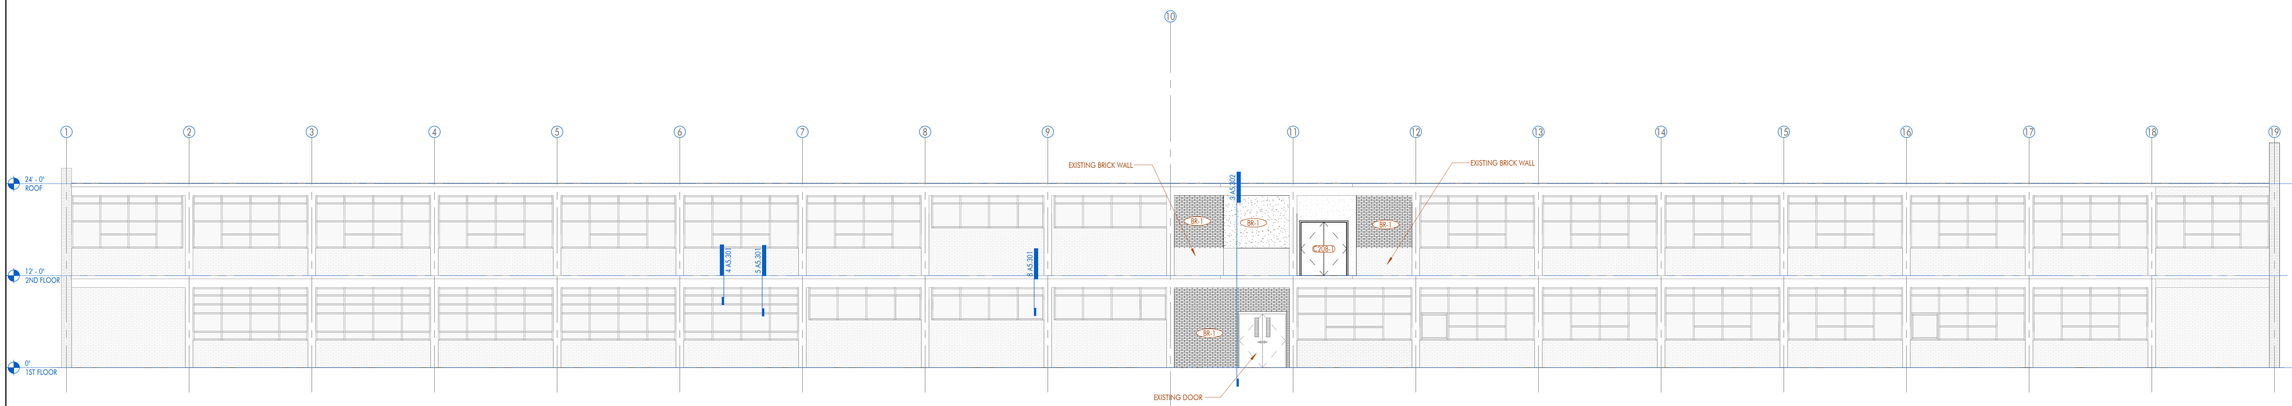

2 SOUTH ELEVATION - BLDG C

1/8" = 1'-0" DRAWN BY: SS

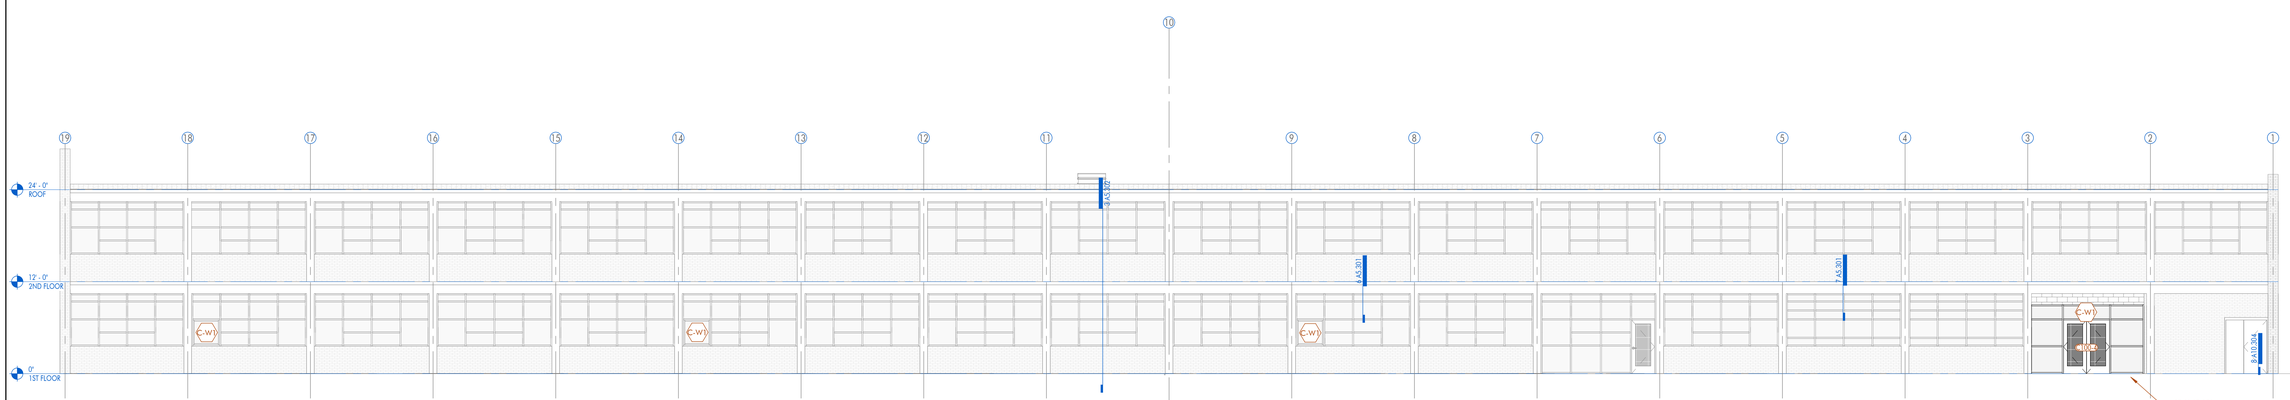

3 NORTH ELEVATION - BLDG C

1/8" = 1'-0" DRAWN BY: SS

NOVEMBER 6, 2025

ARCHITECT

CHASM DOMAIN

AN ARCHITECTURAL JOINT VENTURE

10626 linkwood ct, suite a
baton rouge, la 70810
t. 225.927.1008 f. 404.305.8868
11150 industriplex blvd. suite 200
baton rouge, la 70809
t. 225.216.5770 f. 225.216.5771

REGISTRATION

These drawings are the property of CHASM ARCHITECTURE, LLC DOMAIN ARCHITECTURE APAC AN ARCHITECTURAL JOINT VENTURE and are not to be reproduced in whole or in part. They are only to be used for the project and site specifically identified herein.
Scales stated hereon are valid on the original drawings only.
Contractor shall carefully review all dimensions and conditions shown and report to the architect any errors, inconsistencies, or omissions discovered. These plans were prepared in this office under our personal supervision, and to the best of our knowledge comply with state and local codes. We will generally administer construction.

CLIENT

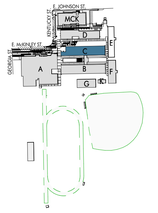

RENOVATION AND ADDITION TO
McKINLEY SENIOR HIGH SCHOOL
BUILDING C

800 EAST McKINLEY STREET
BATON ROUGE, LA 70802

PROJECT INFORMATION

revisions No.	Description	Date

DA project #	C24-0038
CA project #	24009
date	NOVEMBER 6, 2025

EXTERIOR ELEVATIONS-
BLDG C

A6.301

ARCHITECT

CHASM
DOMAIN
AN ARCHITECTURAL JOINT VENTURE
10626 Bekwood ct, suite a
baton rouge, la 70810
t. 225.927.1008 f. 404.305.8868
11150 industriplex blvd. suite 200
baton rouge, la 70809
t. 225.216.3770 f. 225.216.3771

REGISTRATION

These drawings are the property of CHASM ARCHITECTURE. LLC DOMAIN ARCHITECTURE APAC AN ARCHITECTURAL JOINT VENTURE and are not to be reproduced in whole or in part. They are only to be used for the project and site specifically identified herein.
Scales stated hereon are valid on the original drawings only.
Contractor shall carefully review all dimensions and conditions shown and report to the architect any errors, inconsistencies, or omissions discovered. These plans were prepared in this office under our personal supervision, and to the best of our knowledge comply with state and local codes. We will generally administer construction.

CLIENT

RENOVATION AND ADDITION TO
McKINLEY SENIOR HIGH SCHOOL
BUILDING C

800 EAST McKINLEY STREET
BATON ROUGE, LA 70802

PROJECT INFORMATION

revisions No.	Description	Date

DA project # C24-0038

CA project # 24009

date NOVEMBER 6, 2025

BUILDING SECTIONS-
BLDG C

A7.301

NOVEMBER 6, 2025

ARCHITECT

CHASM
DOMAIN
AN ARCHITECTURAL JOINT VENTURE
10626 Bekwood ct, suite a
baton rouge, la 70810
t. 225.927.1008 f. 404.305.8868
11150 industriplex blvd. suite 200
baton rouge, la 70809
t. 225.216.3770 f. 225.216.3771

REGISTRATION

These drawings are the property of CHASM ARCHITECTURE. LLC DOMAIN ARCHITECTURE APAC AN ARCHITECTURAL JOINT VENTURE and are not to be reproduced in whole or in part. They are only to be used for the project and site specifically identified herein.
Scales stated hereon are valid on the original drawings only.
Contractor shall carefully review all dimensions and conditions shown and report to the architect any errors, inconsistencies, or omissions discovered. These plans were prepared in this office under our personal supervision, and to the best of our knowledge comply with state and local codes. We will generally administer construction.

CLIENT

RENOVATION AND ADDITION TO
McKINLEY SENIOR HIGH SCHOOL
BUILDING C

800 EAST McKINLEY STREET
BATON ROUGE, LA 70802

PROJECT INFORMATION

revisions No.	Description	Date

DA project # C24-0038

CA project # 24009

date NOVEMBER 6, 2025

WALL SECTIONS AND DETAILS- BLDG C

A8.301

NOVEMBER 6, 2025

FINISH SCHEDULE _ by walls

ROOM NUMBER	ROOM NAME	FLOOR FINISH	BASE FINISH	WALL FINISH NORTH	WALL FINISH EAST	WALL FINISH SOUTH	WALL FINISH WEST	CEILING FINISH	COMMENTS
C100	MEDIA CENTER	CPT-2	WB-1	PT-4	PT-1	PT-1	PT-1	ACT-1	
C100-01	TESTING LAB	VCT-1, VCT-2, VCT-3, VCT-4	RB-1	PT-1	PT-1	PT-1	PT-1	ACT-1	
C100-02	TECH STOR	VCT-1	RB-1	PT-1	PT-1	PT-1	PT-1	ACT-1	
C100-03	MEDIA STOR	VCT-1	WB-1	PT-1	PT-1	PT-1	PT-1	ACT-1	
C100-04	STAIR	VCT-1	RB-1	PT-1	PT-1	PT-1	PT-1	ACT-1	
C101	CLASSROOM	EXISTING VCT	EXISTING	PT-1	PT-1	PT-4	PT-1	ACT-1	
C101-3	CLOSET	EXISTING VCT	EXISTING	PT-1	PT-1	PT-1	PT-1	ACT-1	
C102	MEDIA OFFICE	CPT-2	WB-1	PT-1	PT-1	PT-1	PT-1	ACT-1	
C103	CLASSROOM	EXISTING VCT	EXISTING	PT-1	PT-1	PT-4	PT-1	ACT-1	
C103-3	CLOSET	EXISTING VCT	EXISTING	PT-1	PT-1	PT-1	PT-1	ACT-1	
C104	CLASSROOM	EXISTING VCT	EXISTING	PT-1	PT-1	PT-1	PT-4	ACT-1	
C104-3	CLOSET	EXISTING VCT	EXISTING	PT-1	PT-1	PT-1	PT-1	ACT-1	
C105	CLASSROOM	EXISTING VCT	EXISTING	PT-1	PT-1	PT-4	PT-1	ACT-1	
C105-3	CLOSET	EXISTING VCT	EXISTING	PT-1	PT-1	PT-1	PT-1	ACT-1	
C106	CLASSROOM	EXISTING VCT	EXISTING	PT-1	PT-1	PT-1	PT-4	ACT-1	
C106-3	CLOSET	EXISTING VCT	EXISTING	PT-1	PT-1	PT-1	PT-1	ACT-1	
C107	CLASSROOM	EXISTING VCT	EXISTING	PT-1	PT-1	PT-4	PT-1	ACT-1	
C107-3	CLOSET	EXISTING VCT	EXISTING	PT-1	PT-1	PT-1	PT-1	ACT-1	
C108	MECH								
C200	CLASSROOM	EXISTING VCT	EXISTING	PT-1	PT-1	PT-1	PT-4	ACT-1	
C201	CLASSROOM	EXISTING VCT	EXISTING	PT-1	PT-4	PT-1	PT-1	ACT-1	
C202	CLASSROOM	EXISTING VCT	EXISTING	PT-1	PT-1	PT-1	PT-4	ACT-1	
C203	CLASSROOM	EXISTING VCT	EXISTING	PT-1	PT-4	PT-1	PT-1	ACT-1	
C204	OFFICE	EXISTING VCT	EXISTING	PT-1	PT-1	PT-1	PT-1	ACT-1	
C205	CLASSROOM	EXISTING VCT	EXISTING	PT-1	PT-4	PT-1	PT-1	ACT-1	
C206	CLASSROOM	EXISTING VCT	EXISTING	PT-1	PT-1	PT-1	PT-4	ACT-1	
C207	CLASSROOM	EXISTING VCT	EXISTING	PT-1	PT-1	PT-1	PT-4	ACT-1	
C208	CORRIDOR	EXISTING VCT	EXISTING	PT-1	PT-1	PT-1	PT-1	ACT-1	
C208	GATHER	CPT-2	RB-2	PT-1	PT-1	PT-1	PT-1	PT-3	
C209	CLASSROOM	EXISTING VCT	EXISTING	PT-1	PT-4	PT-1	PT-1	ACT-1	
C210	CLASSROOM	EXISTING VCT	EXISTING	PT-1	PT-1	PT-1	PT-4	ACT-1	
C211	CLASSROOM	EXISTING VCT	EXISTING	PT-1	PT-1	PT-4	PT-1	ACT-1	
C211-3	CLOSET	EXISTING VCT	EXISTING	PT-1	PT-1	PT-1	PT-4	ACT-1	
C212	CLASSROOM	EXISTING VCT	EXISTING	PT-1	PT-1	PT-4	PT-1	ACT-1	
C213	CLASSROOM	EXISTING VCT	EXISTING	PT-1	PT-1	PT-1	PT-4	ACT-1	
C213-3	CLOSET	EXISTING VCT	EXISTING	PT-1	PT-1	PT-1	PT-1	ACT-1	
CC1	CORRIDOR	EXISTING VCT	EXISTING	PT-1	PT-1	PT-1	PT-1	ACT-1	
CC1	CORRIDOR	EXISTING VCT	EXISTING	PT-1	PT-1	PT-1	PT-1	ACT-1	
CC1-1	CLOSET	EXISTING VCT	EXISTING	PT-1	PT-1	PT-1	PT-1	ACT-1	
CC1-02	GIRLS	EF-1	EF-1	PT-1	PT-1	PT-1	PT-1	PT-2	
CC1-03	WORKROOM	EXISTING VCT	EXISTING	PT-1	PT-1	PT-1	PT-1	ACT-1	
CC1-04	JANITOR	EF-1	EF-1	PT-1	PT-1	PT-1	PT-1	PT-1	
CC1-05	FACULTY	EF-1	EF-1	PT-1	PT-1	PT-1	PT-1	PT-1	
CC1-06	BOYS	EF-1	EF-1	PT-1	PT-1	PT-1	PT-1	PT-1	
CC2	CORRIDOR	EXISTING VCT	EXISTING	PT-1	PT-1	PT-1	PT-1	PT-1	
CC2-01	GIRLS	EF-1	EF-1	PT-1	PT-1	PT-1	PT-1	PT-1	
CC2-02	WORKROOM	EXISTING VCT	EXISTING	PT-1	PT-1	PT-1	PT-1	ACT-1	
CC2-03	FACULTY	EF-1	EF-1	PT-1	PT-1	PT-1	PT-1	PT-1	
CC2-04	JANITOR	EF-1	EF-1	PT-1	PT-1	PT-1	PT-1	PT-1	
CC2-04	CLOSET	EXISTING VCT	EXISTING	PT-1	PT-1	PT-1	PT-1	PT-1	
CC2-05	BOYS	EF-1	EF-1	PT-1	PT-1	PT-1	PT-1	PT-1	
CST1	STAIR	VCT-1	EXISTING	PT-1	PT-1	PT-1	PT-1	ACT-1	
CST2	STAIR	TZ-1	EXISTING	PT-1	PT-1	PT-1	PT-1	ACT-1	
CST2	STAIR	TZ-1	EXISTING	PT-1	PT-1	PT-1	PT-1	ACT-1	
CST2	STAIR	TZ-1	EXISTING	PT-1	PT-1	PT-1	PT-1	ACT-1	
CST2-03	STAIR	VCT-1	EXISTING	PT-1	PT-1	PT-1	PT-1	ACT-1	
CST3	STAIR	VCT-1	EXISTING	PT-1	PT-1	PT-1	PT-1	ACT-1	
CST3	STAIR	VCT-1	EXISTING	PT-1	PT-1	PT-1	PT-1	ACT-1	

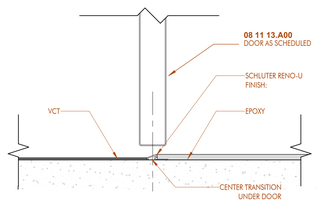

1 VCT TO EPOXY
3" = 1'-0" DRAWN BY:

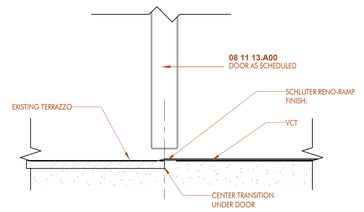

2 VCT TO TERRAZZO
3" = 1'-0" DRAWN BY:

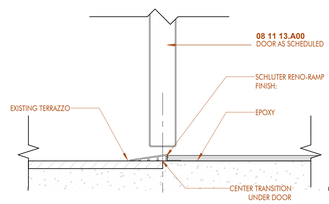

3 TERRAZZO TO EPOXY
3" = 1'-0" DRAWN BY:

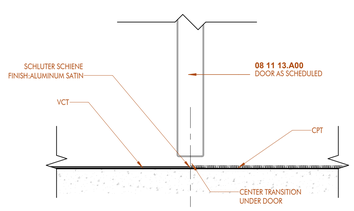

4 NEW VCT TO CPT
3" = 1'-0" DRAWN BY:

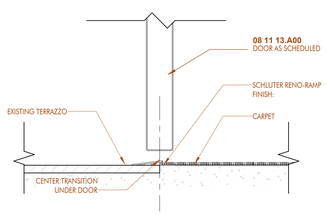

5 CPT TO TERRAZZO
3" = 1'-0" DRAWN BY:

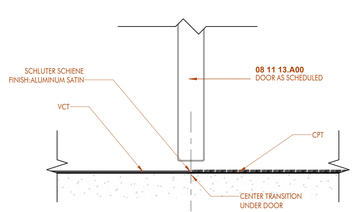

6 THRESHOLD- EXISTING VCT TO CPT
3" = 1'-0" DRAWN BY:

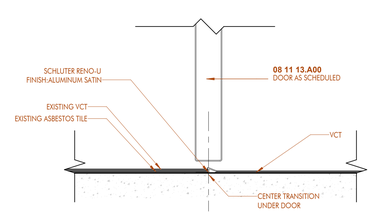

7 THRESHOLD- EXISTING VCT TO VCT
3" = 1'-0" DRAWN BY:

FINISH LEGEND

FINISH MARK	MANUFACTURER	DESCRIPTION	SIZE	MODEL, NAME, & COLOR	COMMENTS
ACOUSTIC CEILING					
AC-2	ARMSTRONG CEILINGS	ACOUSTIC CLOUD	3'10" x 7'10" LARGE RECTANGLE	SOUNDSCAPES SHAPES RAINSTORM	
ACT-1	ARMSTRONG CEILINGS	ACOUSTIC CEILING TILE	24" x 24"	SCHOOL ZONE FINE FISSURED WHITE	
ACT-2	ARMSTRONG CEILINGS	ACOUSTIC CEILING TILE	24" x 24"	CLEAN ROOM VL WHITE	
ACT-3	ARMSTRONG CEILINGS	ACOUSTIC CEILING TILE	24" x 24"	SCHOOL ZONE FINE FISSURED TECH BLACK	
ACT-4	ARMSTRONG CEILINGS	ACOUSTIC CEILING TILE	24" x 24"	TECTUM LAY-IN RAINSTORM	
ACOUSTIC WALL PANEL					
AWP-1	ARMSTRONG CEILINGS	ACOUSTIC WALL PANEL	24 x 120 x 3/4"	WOODWORKS QUARTERED WALNUT (NQW)	
AWP-2	ARMSTRONG CEILINGS	ACOUSTIC WALL PANEL	24 x 96 x 3/4"	WOODWORKS QUARTERED WALNUT (NQW)	
AWP-3	ARMSTRONG CEILINGS	ACOUSTIC WALL PANEL	24 x 48 x 3/4"	WOODWORKS QUARTERED WALNUT (NQW)	
AWP-4	ARMSTRONG CEILINGS	ACOUSTIC WALL PANEL	23-3/4 x 96 x 1"	TECTUM DIRECT ATTACH RAINSTORM	
BASE					
RB-1	TARKETT	RUBBER BASE	4" H	JOHNSONITE TRADITIONAL VINYL, COVE, 32 PEBBLE	
RB-2	TARKETT	RUBBER BASE	4" H	JOHNSONITE TRADITIONAL VINYL, COVE, 70 BLUEST	
RB-3	TARKETT	RUBBER BASE	4" H	JOHNSONITE TRADITIONAL VINYL, COVE, 40 BLACK	
TB-1	DALTILE	TILE BASE	4" X 4"	COLORWHEEL COVE BASE MATTE DESERT GRAY	
TB-2	DALTILE	FLOOR TILE	5" x 6"	COVE BASE QUARRY TILE- ARID GRAY	
TB-3	DALTILE	TILE BASE	4" X 4"	COLORWHEEL COVE BASE SEA BREEZE	
WB-1		WOOD BASE	1" X 4"	POPLAR, PAINTED ADJACENT WALL COLOR	
BRICK					
BR-1	ACME BRICK	BRICK	11.625 × 3.625 × 3.625 in	031 RIDGEMAR - MODULAR- VELOUR	
BR-2	ACME BRICK	BRICK	11.625 × 3.625 × 3.625 in	116 MARBLE GRAY- MODULAR- VELOUR	
BR-3	ACME BRICK	BRICK	11.625 × 3.625 × 3.625 in	051 CONFEDERATE- MODULAR- VELOUR	
CARPET					
CPT-1	J+J FLOORING	CARPET TILE	24" x 24"	URBAN AVENUE- ZONE 1560	
CONCRETE					
SC-1					
EPOXY					
EF-1	KEY RESIN	EPOXY		TIMBERWOLF	
EXISTING TERAZZO					
TZ-1					
FIBERGLASS REINFORCED PANEL					
FRP-1	PAC-CLAD	FIBERGLASS REINFORCED PANEL		750 SOFFIT- TAN TIMBER	
MP-4	PAC-CLAD	FIBERGLASS REINFORCED PANEL		750 SOFFIT- TAN TIMBER	
METAL PANEL					
MP-1	PAC-CLAD	METAL PANEL		MODULAR AL- MULTI COLOR- PACIFIC BLUE, INTERSTATE BLUE, BERKSHIRE BLUE, AWARD BLUE	
MP-2	PAC-CLAD	METAL PANEL		MODULAR AL- SOLID COLOR- AWARD BLUE	
MP-3	PAC-CLAD	METAL PANEL		MODULAR AL- SOLID COLOR- BERKSHIRE BLUE	
MP-5	PAC-CLAD	METAL PANEL		PAC-3000 - BERKSHIRE BLUE	
PAINT					
PT-1	SHERWIN WILLIAMS	PAINT		7103 WHITETAIL	
PT-2	SHERWIN WILLIAMS	PAINT		7016 MINDFUL GRAY	
PT-3	SHERWIN WILLIAMS	PAINT		7019 GAUNTLET GRAY	
PT-4	SHERWIN WILLIAMS	PAINT		6966 BLUEBLOOD	
PT-5	SHERWIN WILLIAMS	PAINT		6959 BLUE CHIP	
PT-6	SHERWIN WILLIAMS	PAINT		6991 BLACK MAGIC	
PLASTIC LAMINATE					
PL-1	WILSONART	PLASTIC LAMINATE	3MM WRAPPED EDGE BANDING	SAP WALNUT	
PL-2	WILSONART	PLASTIC LAMINATE	3MM WRAPPED EDGE BANDING	CATALINA	
SOLID SURFACE					
SS-1	WILSONART	SOLID SURFACE		CLOUD MIST	
TILES					
TL-1	DALTILE	FLOOR TILE	4" x 4"	COLORWHEEL MOSAIC MATTE DESERT GRAY	
TL-2	DALTILE	WALL TILE	3" x 6"	COLORWHEEL CLASSIC DESERT GRAY	
TL-3	DALTILE	WALL TILE	3" x 6"	COLORWHEEL CLASSIC SEA BREEZE	
TL-4	DALTILE	FLOOR TILE	6" x 6"	QUARRY TILE- ARID GRAY	
TOILET PARTITION					
TP-1	BRADLEY	TOILET PARTITION		PHENOLIC PRIVACY PARTITION GRAPHITE NEBULA 4623	OVERHEAD BRACE, FLOOR ANCHOR CONFIGURATION, ANTI GRIP HANDRAIL, CONTINUOUS HINGES, TEMPER RESISTANT FASTNERS AND HEAVY DUTY COAT HANGERS IN STAINLESS STEEL.
VINYL COMPOSITION TILE					
VCT-1	ARMSTRONG FLOORING	VINYL COMPOSITION TILE	12" x 12"	PEWTER 51908	
VCT-2	ARMSTRONG FLOORING	VINYL COMPOSITION TILE	12" x 12"	FIELD GRAY 51927	
VCT-3	ARMSTRONG FLOORING	VINYL COMPOSITION TILE	12" x 12"	MARINA BLUE 51820	
VCT-4	ARMSTRONG FLOORING	VINYL COMPOSITION TILE	12" x 12"	BODACIOUS BLUE 57517	
VCT-5	ARMSTRONG FLOORING	VINYL COMPOSITION TILE	12" x 12"	SANDRIFT WHITE 51858SZ	
VINYL FILM					
VF-1	ARLON	VINYL FILM	RE: INTERIOR ELEVATIONS FOR SIZE	COLOR MATCH SW6959 BLUE CHIP, PRINT ON ARLON 4200 MATTE SERIES, CONTOUR CUT TO SHAPE	
VF-2	ARLON	VINYL FILM	RE: INTERIOR ELEVATIONS FOR SIZE	COLOR MATCH SW7016 MINDFUL GRAY, PRINT ON ARLON 4200 MATTE SERIES, CONTOUR CUT TO SHAPE	
VF-3	ARLON	VINYL FILM	RE: INTERIOR ELEVATIONS FOR SIZE	COLOR MATCH SW7016 MINDFUL GRAY, PRINT ON ARLON 4200 MATTE SERIES, CONTOUR CUT TO SHAPE	
VF-4	NATIONAL	VINYL WINDOW FILM		MCKINLEY HIGHSCHOOL LOGO IN CONNECTOR CORRIDOR	
WALLCOVERING					
WC-1	MOMENTUM	WALLCOVERING	52/54"	UPPERCASE- PRIMARY	
WC-2	MOMENTUM	WALLCOVERING	52/54"	UPPERCASE- STAMP	
WINDOW TREATMENT					
WT-1	MECHOSHADE	MANUAL ROLLAR SHADE		MECHO/5X	

SHEET KEYNOTE LIST

08 11 13.A00	DOOR AS SCHEDULED

ARCHITECT

CHASM DOMAIN

AN ARCHITECTURAL JOINT VENTURE

10626 linkwood ct, suite a
baton rouge, la 70810
t. 225.927.1008 f. 404.305.8868
11150 industriplex blvd, suite 200
baton rouge, la 70809
t. 225.216.5770 f. 225.216.5771

REGISTRATION

These drawings are the property of CHASM ARCHITECTURE, LLC DOMAIN ARCHITECTURE APAC AN ARCHITECTURAL JOINT VENTURE and are not to be reproduced in whole or in part. They are only to be used for the project and site specifically identified herein.
Scales stated hereon are valid on the original drawings only. Contractor shall carefully review all dimensions and conditions shown and report to the architect any errors, inconsistencies, or omissions discovered. These plans were prepared in this office under our personal supervision, and to the best of our knowledge comply with state and local codes. We will generally administer construction.

CLIENT

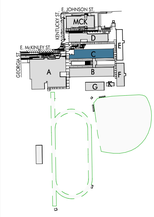

RENOVATION AND ADDITION TO
McKINLEY SENIOR HIGH SCHOOL
BUILDING C

800 EAST McKINLEY STREET
BATON ROUGE, LA 70802

PROJECT INFORMATION

revisions No.	Description	Date

DA project # C24-0038

CA project # 24009

date NOVEMBER 6, 2025

FINISH SCHEDULE-
BLDG C

A9.301

NOVEMBER 6, 2025

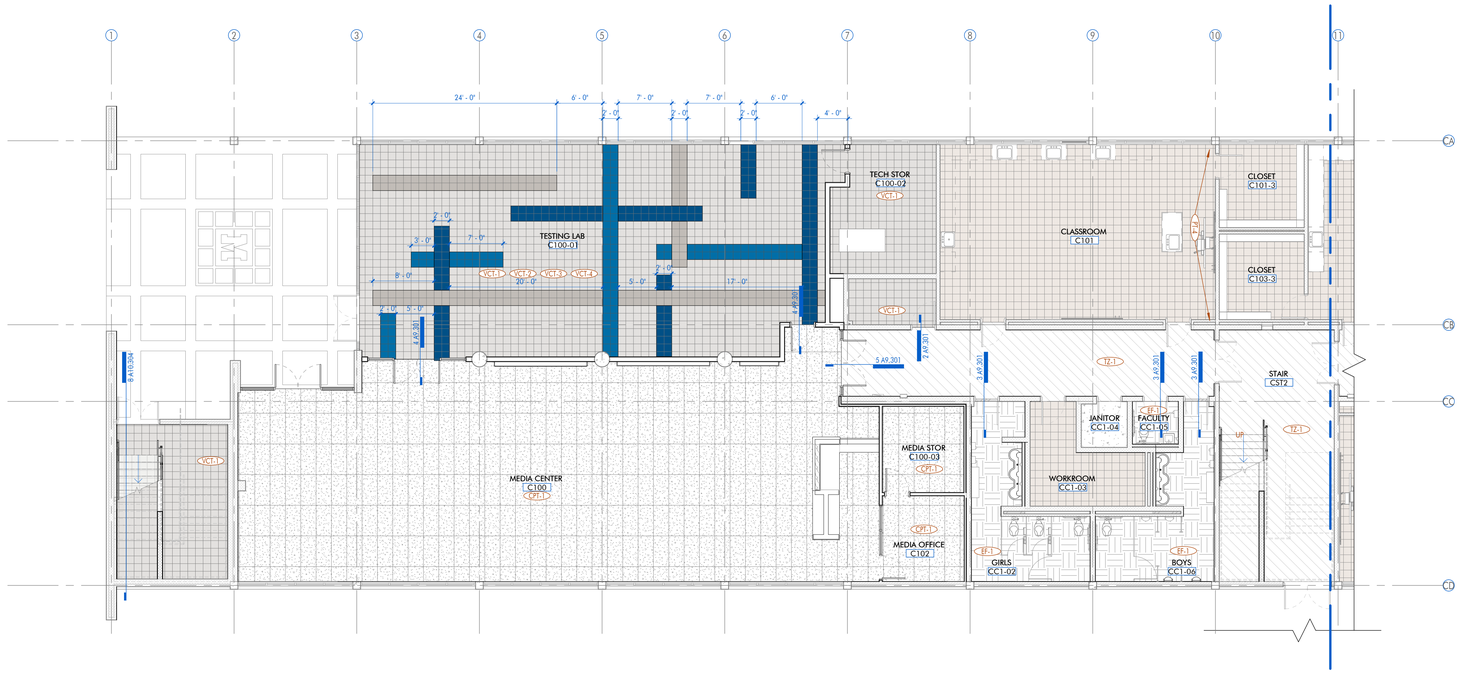

1 1ST FLOOR - FINISH PLAN - WEST- BLDG C

1/8" = 1'-0" DRAWN BY:

2 1ST FLOOR - FINISH PLAN - EAST- BLDG C

1/8" = 1'-0" DRAWN BY:

FINISH PLAN LEGEND

ROOM NAME [R17] — ROOM DESIGNATION TAG

ACT-1 — FINISH / MATERIAL DESIGNATION TAG

FINISH TYPES

NOTE: REFER TO FINISH LEGEND & SCHEDULE FOR FURTHER INFORMATION

CPT-1	CARPET
N/A	EXISTING VCT
VCT-1	VINYL COMPOSITION TILE
VCT-2	VINYL COMPOSITION TILE
VCT-3	VINYL COMPOSITION TILE
VCT-4	VINYL COMPOSITION TILE
TL-1	PORECLAIN TILE
EF-1	EPOXY FLOORING
TZ-1	EXISTING TERRAZZO
SC-1	EXISTING SEALED CONCRETE

ARCHITECT

CHASM DOMAIN

AN ARCHITECTURAL JOINT VENTURE

10626 linkwood ct, suite a
baton rouge, la 70810
t. 225.927.1008 f. 404.305.8868
11150 industriplex blvd, suite 200
baton rouge, la 70809
t. 225.216.5770 f. 225.216.5771

REGISTRATION

These drawings are the property of CHASM ARCHITECTURE, LLC DOMAIN ARCHITECTURE APAC AN ARCHITECTURAL JOINT VENTURE and are not to be reproduced in whole or in part. They are only to be used for the project and site specifically identified herein.
Scales stated hereon are valid on the original drawings only.
Contractor shall carefully review all dimensions and conditions shown and report to the architect any errors, inconsistencies, or omissions discovered. These plans were prepared in this office under our personal supervision, and to the best of our knowledge comply with state and local codes. We will generally administer construction.

CLIENT

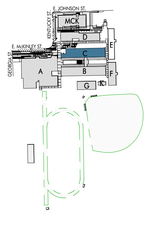

RENOVATION AND ADDITION TO
McKINLEY SENIOR HIGH SCHOOL
BUILDING C

800 EAST McKINLEY STREET
BATON ROUGE, LA 70802

PROJECT INFORMATION

revisions No.	Description	Date

DA project #	C24-0038
CA project #	24009
date	NOVEMBER 6, 2025

1ST FLOOR FINISH PLAN- BLDG C

A9.302

NOVEMBER 6, 2025

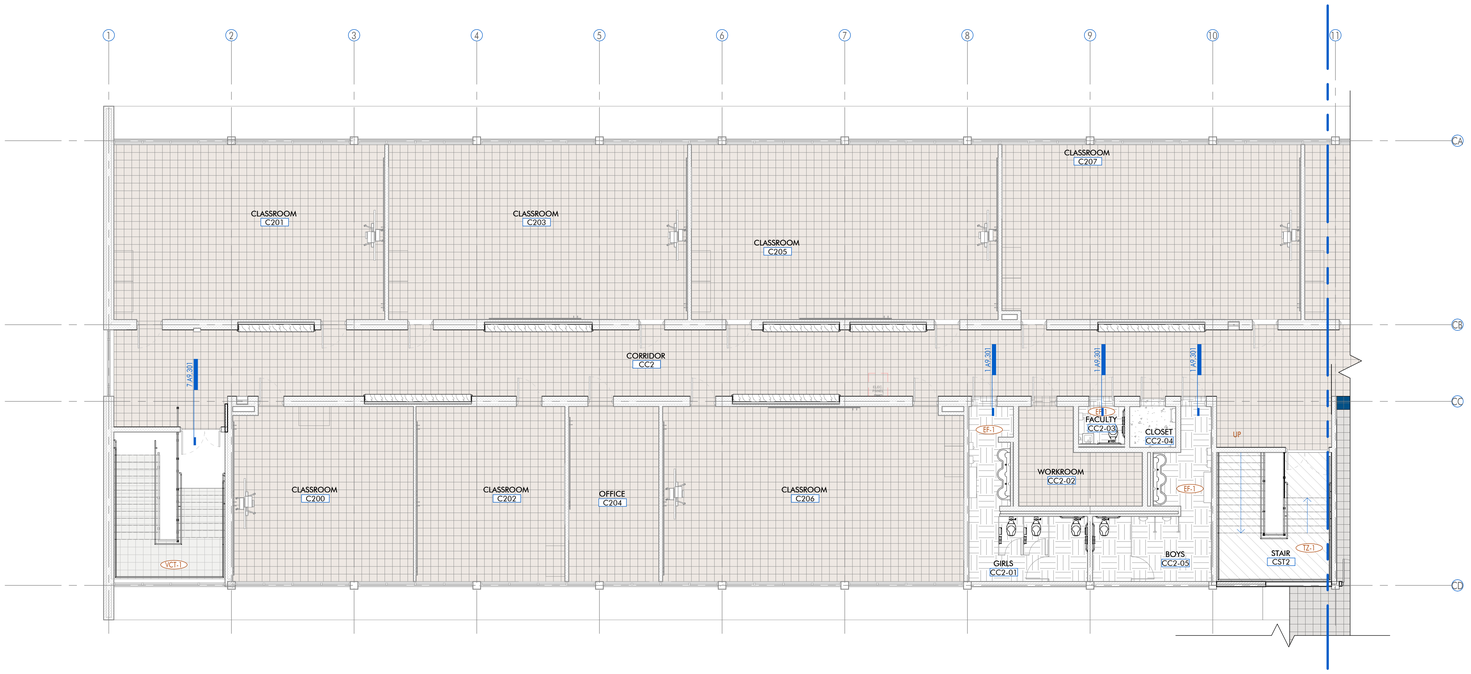

1 | 2ND FLOOR - FINISH PLAN - WEST- BLDG C

1/8" = 1'-0" DRAWN BY:

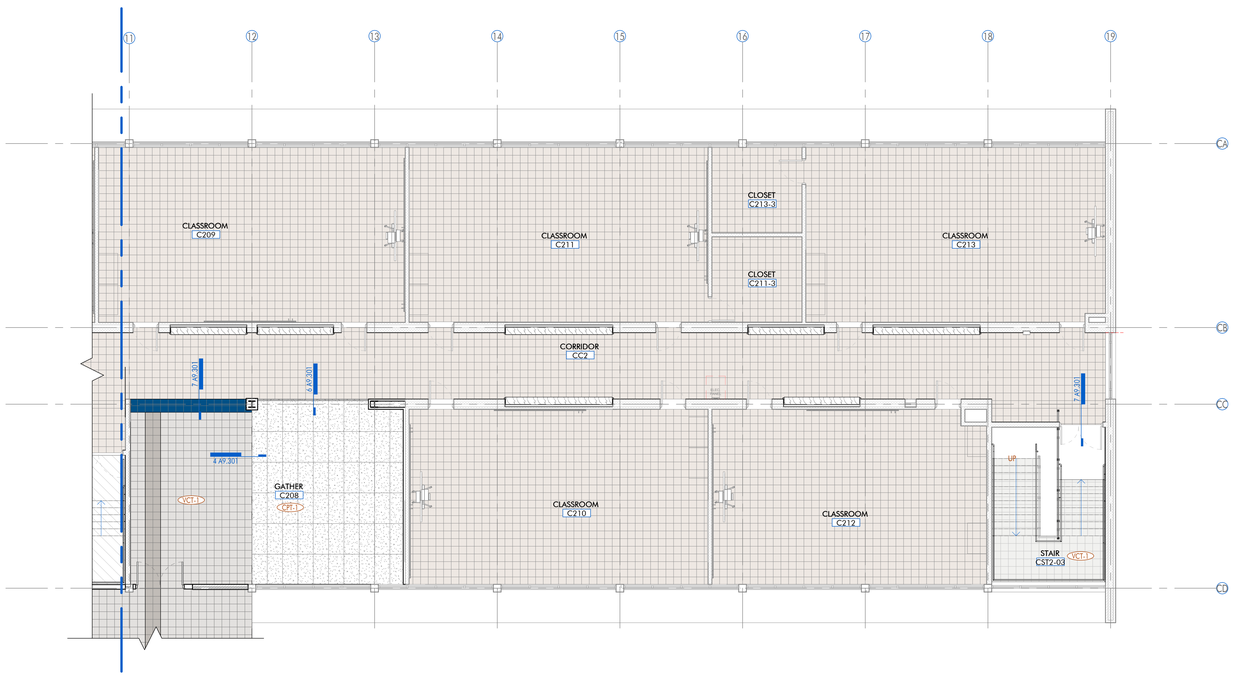

2 | 2ND FLOOR - FINISH PLAN - EAST- BLDG C

1/8" = 1'-0" DRAWN BY:

FINISH PLAN LEGEND

ROOM NAME [817] — ROOM DESIGNATION TAG

ACT-1 — FINISH / MATERIAL DESIGNATION TAG

FINISH TYPES

NOTE: REFER TO FINISH LEGEND & SCHEDULE FOR FURTHER INFORMATION

CPT-1	CARPET
N/A	EXISTING VCT
VCT-1	VINYL COMPOSITION TILE
VCT-2	VINYL COMPOSITION TILE
VCT-3	VINYL COMPOSITION TILE
VCT-4	VINYL COMPOSITION TILE
TL-1	PORECLAIN TILE
EF-1	EPOXY FLOORING
TZ-1	EXISTING TERRAZZO
SC-1	EXISTING SEALED CONCRETE

ARCHITECT

CHASM DOMAIN

AN ARCHITECTURAL JOINT VENTURE

10626 linkwood ct, suite a
baton rouge, la 70810
t. 225.927.1008 f. 404.305.8868
11150 industriplex blvd, suite 200
baton rouge, la 70809
t. 225.216.5770 f. 225.216.5771

REGISTRATION

These drawings are the property of CHASM ARCHITECTURE, LLC DOMAIN ARCHITECTURE APAC AN ARCHITECTURAL JOINT VENTURE and are not to be reproduced in whole or in part. They are only to be used for the project and site specifically identified herein.
Scales stated hereon are valid on the original drawings only. Contractor shall carefully review all dimensions and conditions shown and report to the architect any errors, inconsistencies, or omissions discovered. These plans were prepared in this office under our personal supervision, and to the best of our knowledge comply with state and local codes. We will generally administer construction.

CLIENT

RENOVATION AND ADDITION TO
McKINLEY SENIOR HIGH SCHOOL
BUILDING C

800 EAST McKINLEY STREET
BATON ROUGE, LA 70802

PROJECT INFORMATION

revisions No.	Description	Date

DA project # C24-0038

CA project # 24009

date NOVEMBER 6, 2025

2ND FLOOR FINISH PLAN- BLDG C

A9.303

NOVEMBER 6, 2025

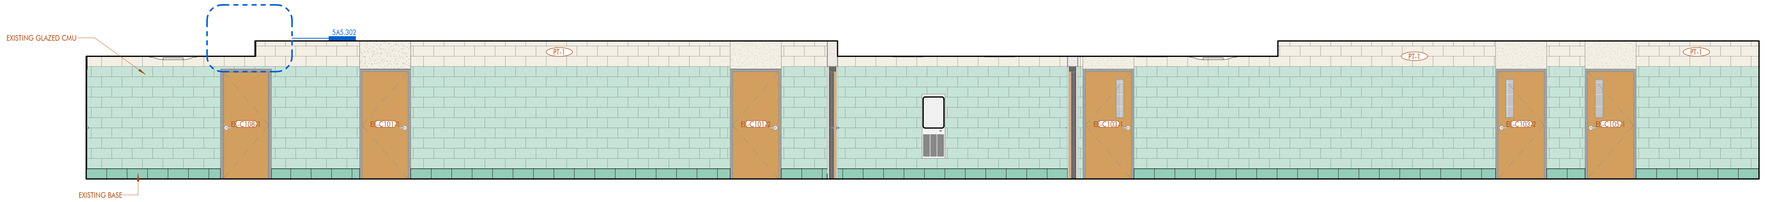

1 1ST FLOOR CORRIDOR- NORTH / WEST- BLDG C

1/4" = 1'-0" DRAWN BY:

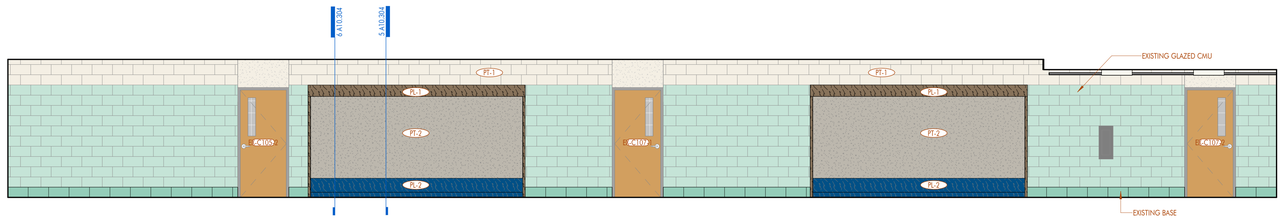

2 1ST FLOOR CORRIDOR- NORTH / EAST- BLDG C

1/4" = 1'-0" DRAWN BY:

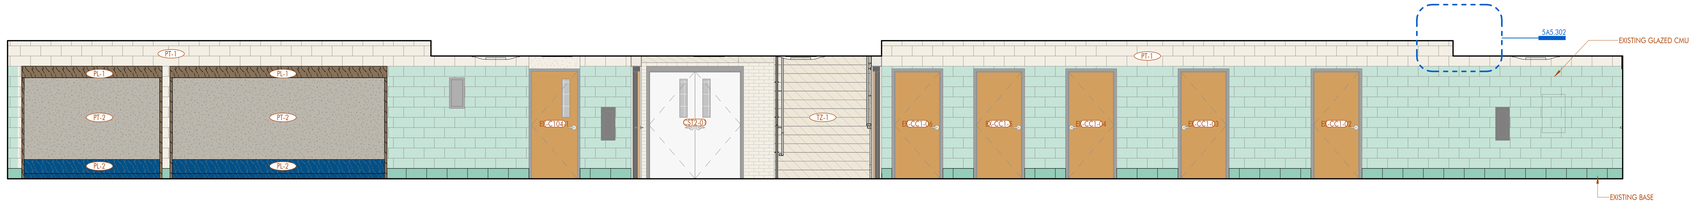

3 1ST FLOOR CORRIDOR- SOUTH / WEST- BLDG C

1/4" = 1'-0" DRAWN BY:

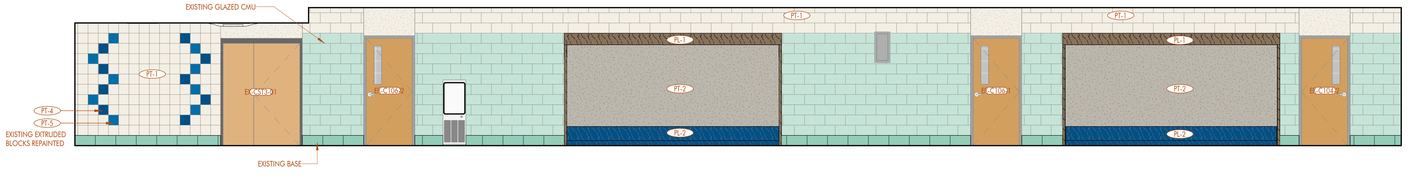

4 1ST FLOOR CORRIDOR- SOUTH / EAST- BLDG C

1/4" = 1'-0" DRAWN BY:

NOVEMBER 6, 2025

ARCHITECT

CHASM DOMAIN

AN ARCHITECTURAL JOINT VENTURE

10626 linkwood ct, suite a
baton rouge, la 70810
t. 225.927.1008 f. 404.305.8868
11150 industriplex blvd. suite 200
baton rouge, la 70809
t. 225.216.5770 f. 225.216.5771

REGISTRATION

These drawings are the property of CHASM ARCHITECTURE. LLC DOMAIN ARCHITECTURE APAC AN ARCHITECTURAL JOINT VENTURE and are not to be reproduced in whole or in part. They are only to be used for the project and site specifically identified herein.
Scales stated hereon are valid on the original drawings only.
Contractor shall carefully review all dimensions and conditions shown and report to the architect any errors, inconsistencies, or omissions discovered. These plans were prepared in this office under our personal supervision, and to the best of our knowledge comply with state and local codes. We will generally administer construction.

CLIENT

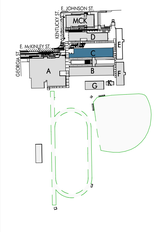

RENOVATION AND ADDITION TO
McKINLEY SENIOR HIGH SCHOOL
BUILDING C

800 EAST McKINLEY STREET
BATON ROUGE, LA 70802

PROJECT INFORMATION

No.	Description	Date
envisions		

DA project # C24-0038

CA project # 24009

date NOVEMBER 6, 2025

INTERIOR ELEVATIONS- BLDG C

A10.301

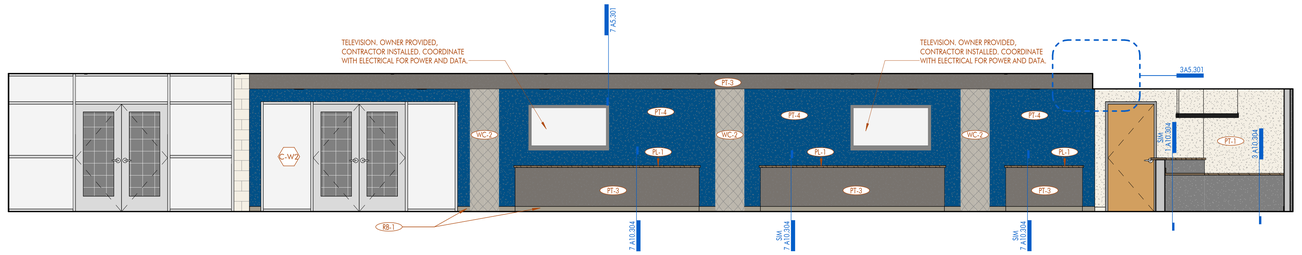

1 1ST FLOOR MEDIA CENTER- NORTH- BLDG C

1/4" = 1'-0" DRAWN BY:

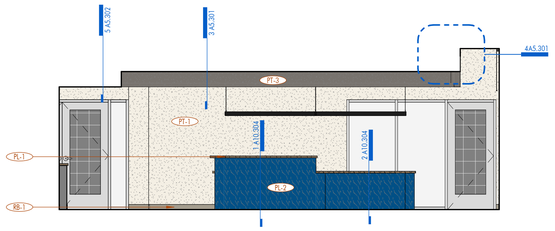

2 1ST FLOOR MEDIA CENTER- EAST- BLDG C

1/4" = 1'-0" DRAWN BY:

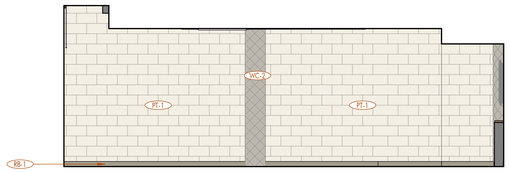

4 1ST FLOOR MEDIA CENTER- WEST- BLDG C

1/4" = 1'-0" DRAWN BY:

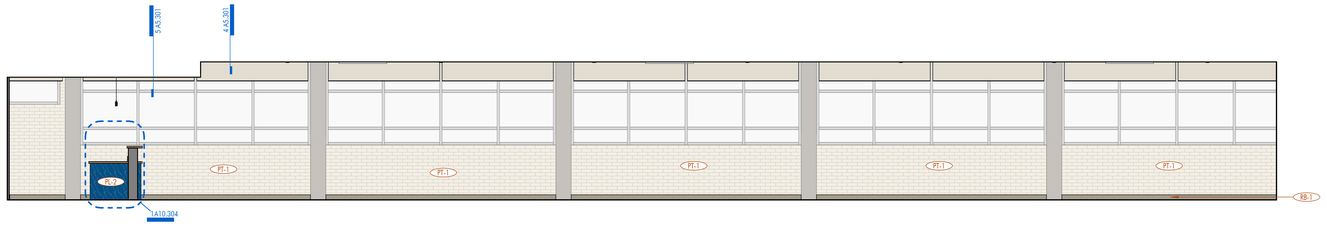

3 1ST FLOOR MEDIA CENTER- SOUTH- BLDG C

1/4" = 1'-0" DRAWN BY:

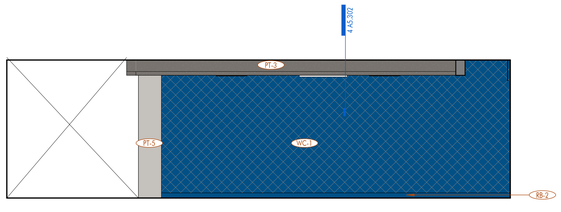

5 2ND FLOOR GATHER SPACE- EAST- BLDG C

1/4" = 1'-0" DRAWN BY:

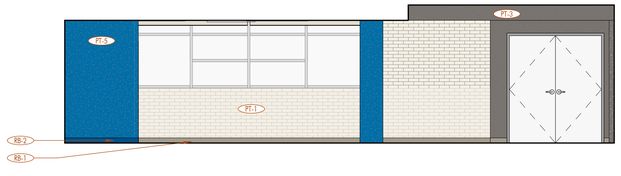

6 2ND FLOOR GATHER SPACE- SOUTH- BLDG C

1/4" = 1'-0" DRAWN BY:

ARCHITECT

CHASM DOMAIN

AN ARCHITECTURAL JOINT VENTURE

10626 linkwood ct. suite a
baton rouge, la 70810
t. 225.927.1008 f. 404.305.8868
11150 industriplex blvd. suite 200
baton rouge, la 70809
t. 225.216.5770 f. 225.216.5771

REGISTRATION

These drawings are the property of CHASM ARCHITECTURE. LLC DOMAIN ARCHITECTURE APAC AN ARCHITECTURAL JOINT VENTURE and are not to be reproduced in whole or in part. They are only to be used for the project and site specifically identified herein.
Scales stated hereon are valid on the original drawings only.
Contractor shall carefully review all dimensions and conditions shown and report to the architect any errors, inconsistencies, or omissions discovered. These plans were prepared in this office under our personal supervision, and to the best of our knowledge comply with state and local codes. We will generally administer construction.

CLIENT

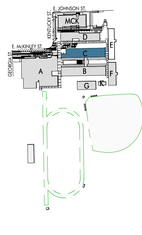

RENOVATION AND ADDITION TO
McKINLEY SENIOR HIGH SCHOOL
BUILDING C

800 EAST McKINLEY STREET
BATON ROUGE, LA 70802

PROJECT INFORMATION

revisions No.	Description	Date

DA project # C24-0038

CA project # 24009

date NOVEMBER 6, 2025

INTERIOR ELEVATIONS- BLDG C

A10.302

NOVEMBER 6, 2025

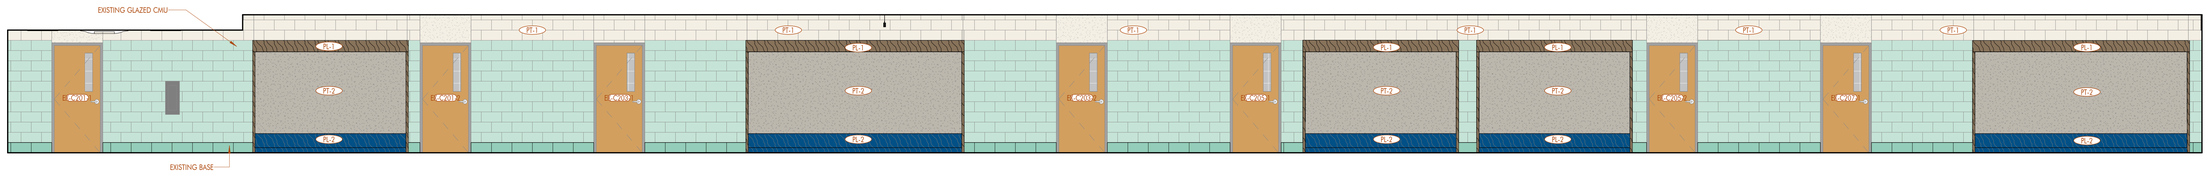

1 2ND FLOOR CORRIDOR- NORTH / WEST- BLDG C

1/4" = 1'-0" DRAWN BY:

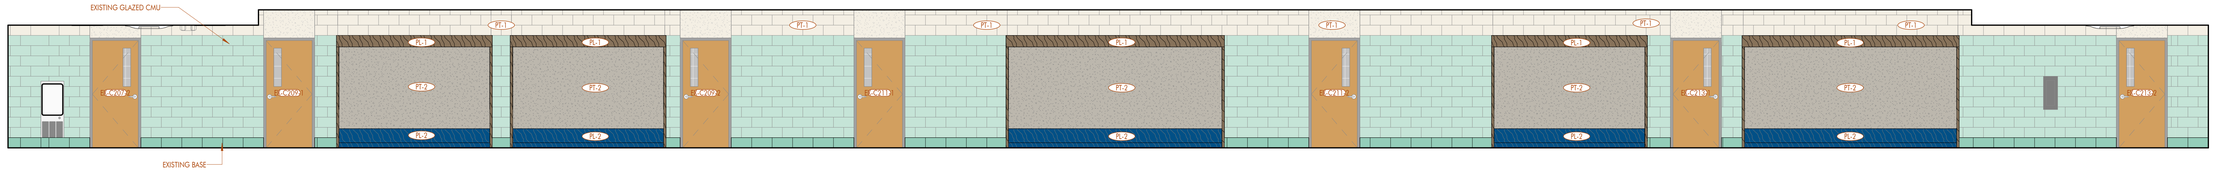

2 2ND FLOOR CORRIDOR- NORTH / EAST- BLDG C

1/4" = 1'-0" DRAWN BY:

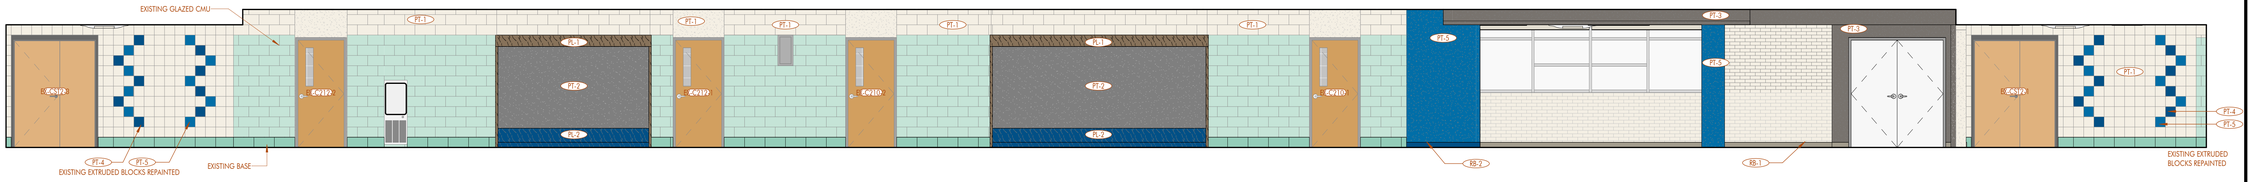

3 2ND FLOOR - SOUTH / WEST- BLDG C

1/4" = 1'-0" DRAWN BY:

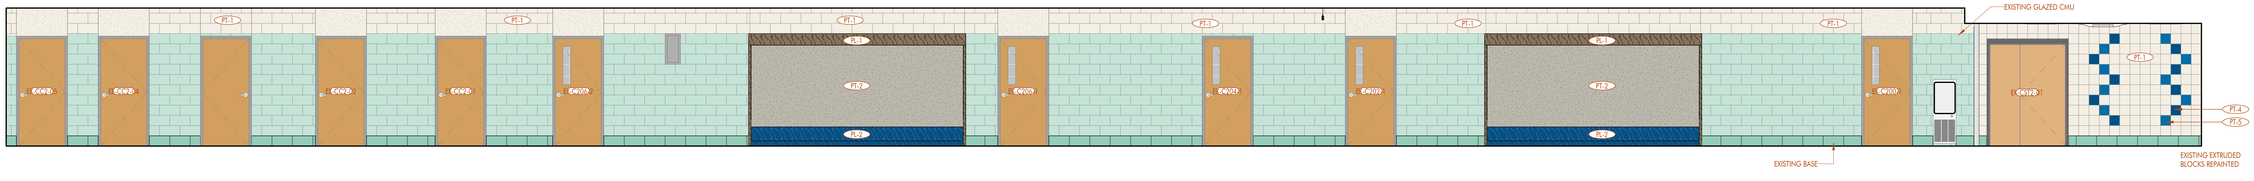

4 2ND FLOOR - SOUTH / EAST- BLDG C

1/4" = 1'-0" DRAWN BY:

NOVEMBER 6, 2025

ARCHITECT

CHASM DOMAIN

AN ARCHITECTURAL JOINT VENTURE

10626 linkwood ct, suite a
baton rouge, la 70810
t. 225.927.1008 f. 404.305.8868
11150 industriplex blvd. suite 200
baton rouge, la 70809
t. 225.216.5770 f. 225.216.5771

REGISTRATION

These drawings are the property of CHASM ARCHITECTURE. LLC DOMAIN ARCHITECTURE APAC AN ARCHITECTURAL JOINT VENTURE and are not to be reproduced in whole or in part. They are only to be used for the project and site specifically identified herein.
Scales stated hereon are valid on the original drawings only. Contractor shall carefully review all dimensions and conditions shown and report to the architect any errors, inconsistencies, or omissions discovered. These plans were prepared in this office under our personal supervision, and to the best of our knowledge comply with state and local codes. We will generally administer construction.

CLIENT

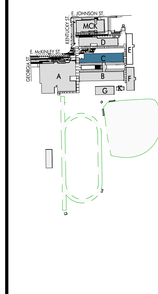

RENOVATION AND ADDITION TO
McKINLEY SENIOR HIGH SCHOOL
BUILDING C

800 EAST McKINLEY STREET
BATON ROUGE, LA 70802

PROJECT INFORMATION

revisions No.	Description	Date

DA project # C24-0038
CA project # 24009
date NOVEMBER 6, 2025

INTERIOR ELEVATIONS- BLDG C

A10.303

SHEET KEYNOTE LIST

05 40 00.A00	METAL STUD FRAMING
05 40 00.A02	2-1/2" METAL STUDS
05 40 00.A04	4" METAL STUDS
05 40 00.A05	6" METAL STUDS
06 40 00.B01	PLASTIC LAMINATE COUNTER TOP
06 40 00.C04	3/4" FURNITURE GRADE PLYWOOD
06 40 00.C51	2X BLOCKING
06 40 00.C52	1X BLOCKING
09 22 16.K03	5/8" GYPSUM WALLBOARD
09 51 00.A01	2 X 2 ACOUSTICAL CEILING TILE
09 51 00.B00	CEILING TILE GRID
09 51 00.B10	SUSPENSION WIRE
09 51 00.C02	SHADOW MOLD WALL ANGLE
09 65 00.A01	RESILIENT FLAT BASE

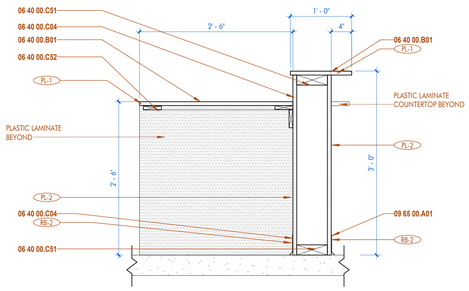

1 | MEDIA CENTER DESK MILLWORK- TRANSACTION
1" = 1'-0" DRAWN BY:

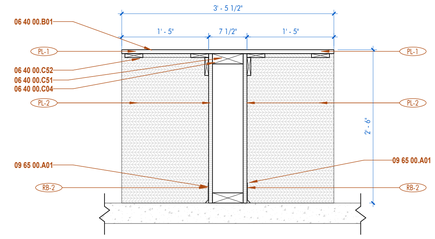

2 | MEDIA CENTER DESK MILLWORK- STUDENT COUNTER
1" = 1'-0" DRAWN BY:

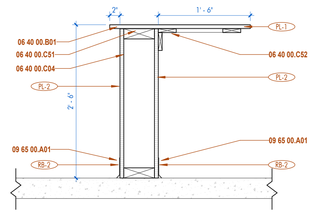

3 | MEDIA CENTER DESK MILLWORK- WORK COUNTER
1" = 1'-0" DRAWN BY:

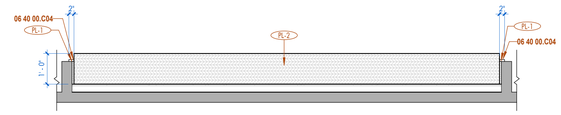

4 | PLAN VIEW BENCH
1/2" = 1'-0" DRAWN BY:

5 | BENCH MILLWORK
1" = 1'-0" DRAWN BY:

6 | BENCH MILLWORK EDGE
1" = 1'-0" DRAWN BY:

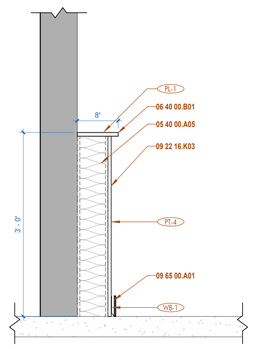

7 | MEDIA CENTER MILLWORK COUNTER
1" = 1'-0" DRAWN BY:

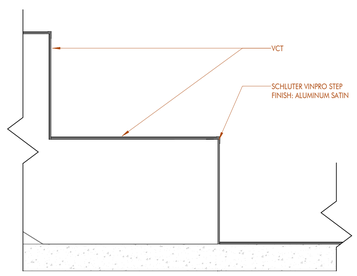

8 | VCT STAIR TRIM
3" = 1'-0" DRAWN BY:

NOVEMBER 6, 2025

ARCHITECT

CHASM DOMAIN

AN ARCHITECTURAL JOINT VENTURE

10626 linkwood rd, suite a
baton rouge, la 70810
t. 225.927.1008 f. 404.305.8868
11150 industriplex blvd. suite 200
baton rouge, la 70809
t. 225.216.5770 f. 225.216.5771

REGISTRATION

These drawings are the property of CHASM ARCHITECTURE, LLC DOMAIN ARCHITECTURE APAC AN ARCHITECTURAL JOINT VENTURE and are not to be reproduced in whole or in part. They are only to be used for the project and site specifically identified herein.
Scales stated hereon are valid on the original drawings only.
Contractor shall carefully review all dimensions and conditions shown and report to the architect any errors, inconsistencies, or omissions discovered. These plans were prepared in this office under our personal supervision, and to the best of our knowledge comply with state and local codes. We will generally administer construction.

CLIENT

RENOVATION AND ADDITION TO
McKINLEY SENIOR HIGH SCHOOL
BUILDING C

800 EAST McKINLEY STREET
BATON ROUGE, LA 70802

PROJECT INFORMATION

revisions No.	Description	Date

DA project #	C24-0038
CA project #	24009
date	NOVEMBER 6, 2025

MILLWORK DETAILS- BLDG C

A10.304

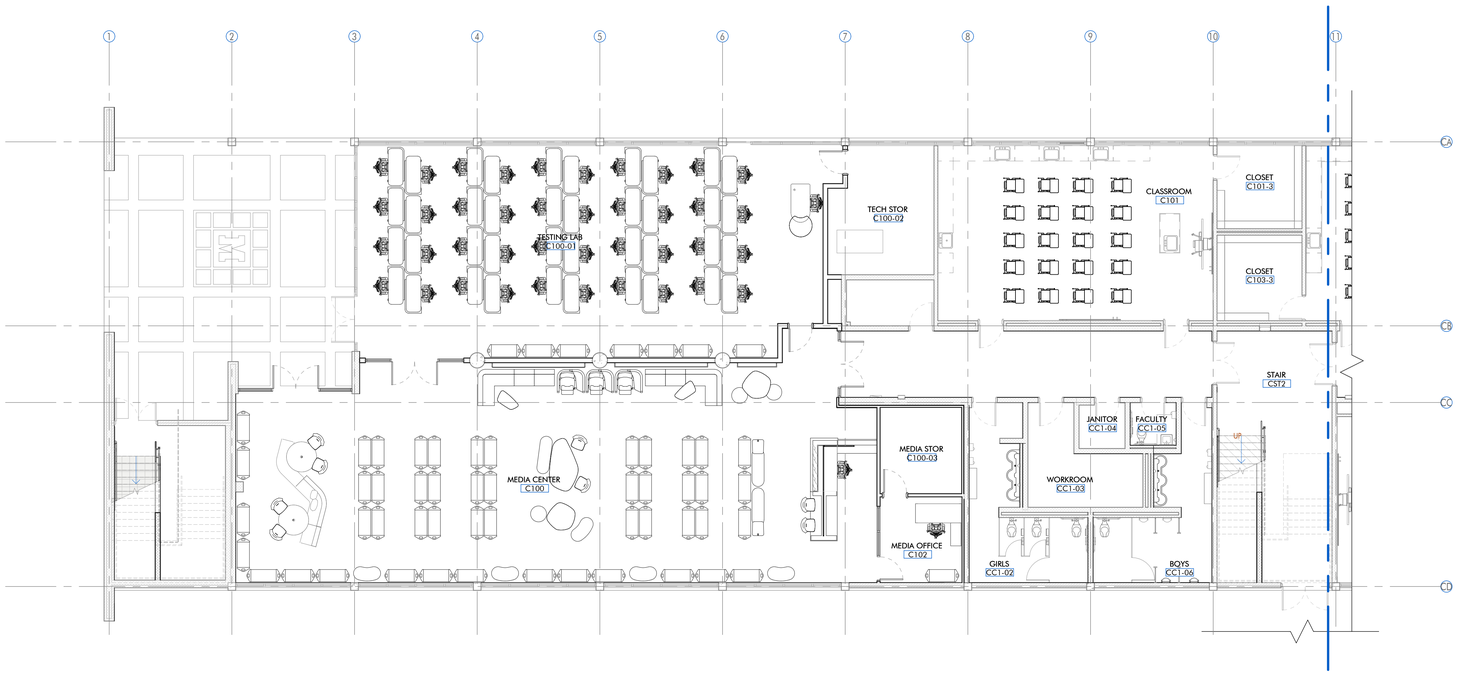

1 1ST FLOOR - FURNITURE PLAN - WEST- BLDG C

1/8" = 1'-0" DRAWN BY:

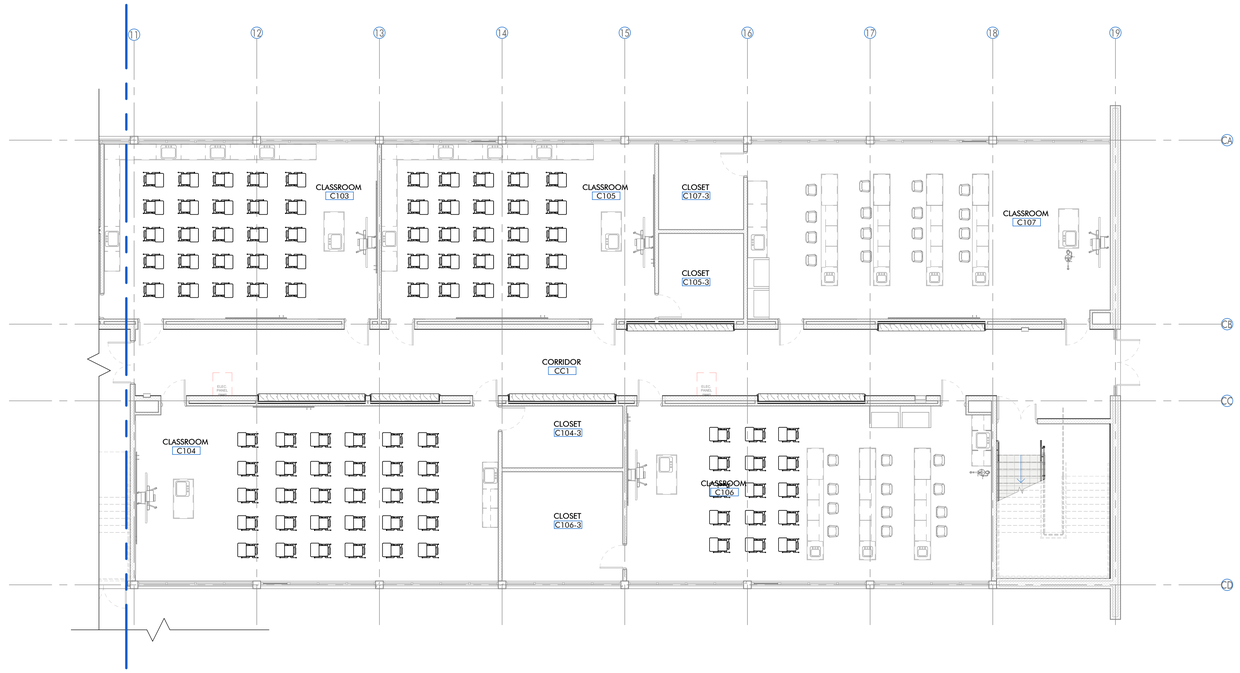

2 1ST FLOOR - FURNITURE PLAN - EAST- BLDG C

1/8" = 1'-0" DRAWN BY:

NOVEMBER 6, 2025

ARCHITECT

CHASM DOMAIN

AN ARCHITECTURAL JOINT VENTURE

10626 linkwood ct, suite a
baton rouge, la 70810
t. 225.927.1008 f. 404.305.8868
11150 industriplex blvd. suite 200
baton rouge, la 70809
t. 225.216.5770 f. 225.216.5771

REGISTRATION

These drawings are the property of CHASM ARCHITECTURE. LLC DOMAIN ARCHITECTURE APAC AN ARCHITECTURAL JOINT VENTURE and are not to be reproduced in whole or in part. They are only to be used for the project and site specifically identified herein.
Scales stated hereon are valid on the original drawings only. Contractor shall carefully review all dimensions and conditions shown and report to the architect any errors, inconsistencies, or omissions discovered. These plans were prepared in this office under our personal supervision, and to the best of our knowledge comply with state and local codes. We will generally administer construction.

CLIENT

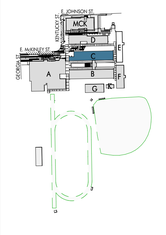

RENOVATION AND ADDITION TO
McKINLEY SENIOR HIGH SCHOOL
BUILDING C

800 EAST McKINLEY STREET
BATON ROUGE, LA 70802

PROJECT INFORMATION

revisions No.	Description	Date

DA project #	C24-0038
CA project #	24009
date	NOVEMBER 6, 2025

1ST FLOOR FURNITURE PLAN- BLDG C

A12.301

1 2ND FLOOR - FURNITURE PLAN - WEST- BLDG C

1/8" = 1'-0" DRAWN BY:

2 2ND FLOOR - FURNITURE PLAN - EAST- BLDG C

1/8" = 1'-0" DRAWN BY:

NOVEMBER 6, 2025

ARCHITECT

CHASM DOMAIN

AN ARCHITECTURAL JOINT VENTURE

10626 linkwood ct, suite a
baton rouge, la 70810
t. 225.927.1008 f. 404.305.8868
11150 industriplex blvd. suite 200
baton rouge, la 70809
t. 225.216.5770 f. 225.216.5771

REGISTRATION

These drawings are the property of CHASM ARCHITECTURE. LLC DOMAIN ARCHITECTURE APAC AN ARCHITECTURAL JOINT VENTURE and are not to be reproduced in whole or in part. They are only to be used for the project and site specifically identified herein.
Scales stated hereon are valid on the original drawings only.
Contractor shall carefully review all dimensions and conditions shown and report to the architect any errors, inconsistencies, or omissions discovered. These plans were prepared in this office under our personal supervision, and to the best of our knowledge comply with state and local codes. We will generally administer construction.

CLIENT

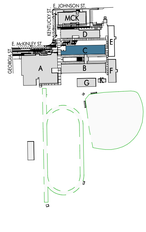

PROJECT INFORMATION

revisions No.	Description	Date

DA project # C24-0038

CA project # 24009

date NOVEMBER 6, 2025

RENOVATION AND ADDITION TO
McKINLEY SENIOR HIGH SCHOOL
BUILDING C

800 EAST McKINLEY STREET
BATON ROUGE, LA 70802

2ND FLOOR FURNITURE PLAN- BLDG C

A12.302

MECHANICAL GENERAL DEMOLITION NOTES

1.) REMOVE EXISTING MECHANICAL SYSTEMS, DEVICES, ACCESSORIES, ETC AS INDICATED. OWNER SHALL HAVE RIGHT OF FIRST REFUSAL ON REMOVED EQUIPMENT. IF REFUSED BY OWNER - REMOVE FROM SITE AND DISPOSE LEGALLY

2.) CONTRACTOR SHALL VISIT SITE AND REVIEW DRAWINGS TO DETERMINE SCOPE OF DEMOLITION WORK. COORDINATE ALL WORK AND THROUGH GENERAL CONTRACTOR AND OWNER TO DETERMINE WHEN SERVICES CAN GO OFFLINE

3.) PRIOR TO DISCONNECTING AND REMOVING ANY MECHANICAL SERVICES IN THE DESIGNATED WORK AREA, THE CONTRACTOR MUST ENSURE THAT THE SERVICES REMOVED DO NOT AFFECT THE NORMAL OPERATION OF AREAS OUTSIDE THE CONSTRUCTION AREA. ALLOWANCE MUST BE MADE FOR ANY RE-ROUTING/TEMPORARY CONNECTIONS AS NECESSARY BEFORE THE ENABLING WORKS COMMENCE.

4.) GENERAL CONTRACTOR SHALL PATCH/REPAIR ALL SURFACES AS REQUIRED TO RECEIVE FINAL FINISHES.

5.) ANY EXISTING SCHOOL LAB EQUIPMENT SHALL REMAIN ALONG WITH ALL ITS RELATED APPURTENANCES UNLESS STATED OTHERWISE.

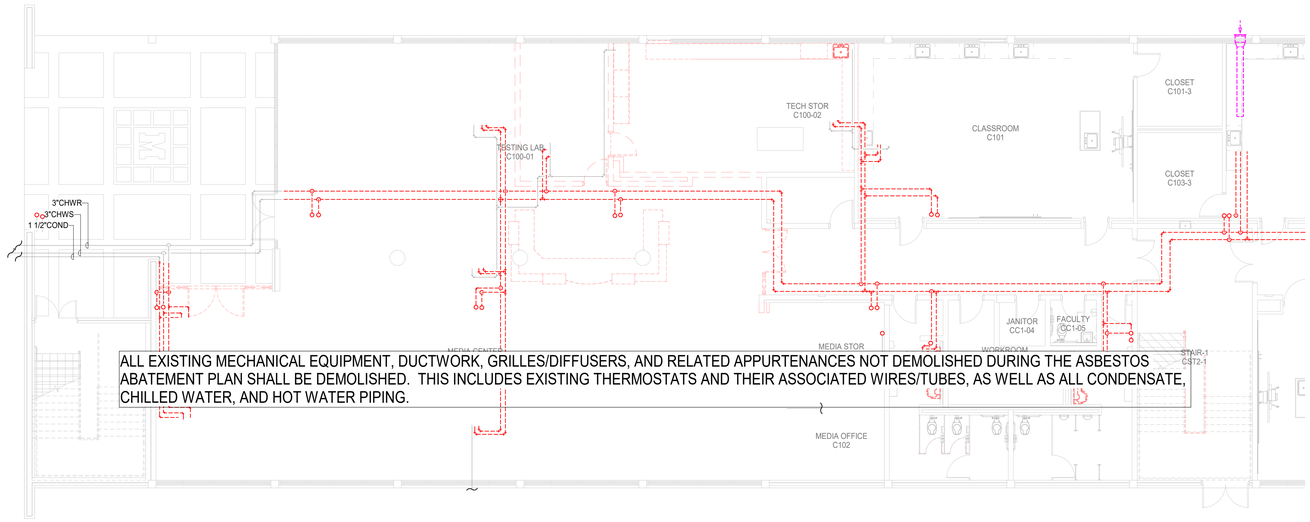

N 1 **1ST FLOOR - WEST - MECHANICAL DEMO PLAN - BLDG C**
Scale: 1/8" = 1'-0"

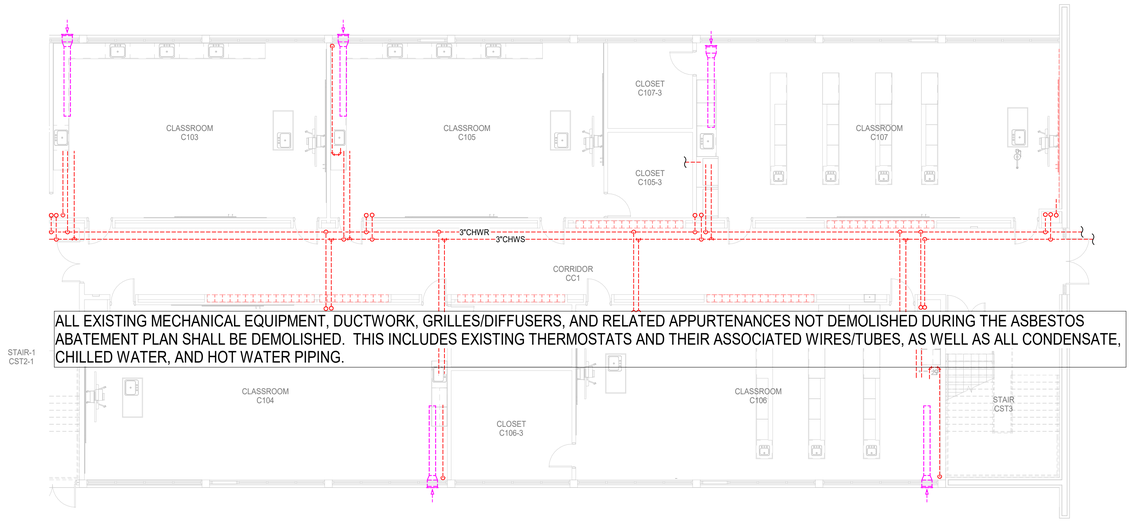

N 2 **1ST FLOOR - EAST - MECHANICAL DEMO PLAN - BLDG C**
Scale: 1/8" = 1'-0"

THIS DOCUMENT IS RELEASED FOR THE PURPOSE OF REVIEW UNDER THE AUTHORITY OF DAVID BONAVENTURE, P.E. 31064 ON NOVEMBER 6, 2025 IT IS NOT TO BE USED FOR CONSTRUCTION PURPOSES.

Salas O'Brien
salasobrien.com 225-766-8002
Baton Rouge
5215 Essen Lane, Suite 100
Baton Rouge, LA 70809
Registration: 0005857
Project No: 2550-00603

ARCHITECT
CHASM DOMAIN
AN ARCHITECTURAL JOINT VENTURE
10626 linkwood ct, suite a
baton rouge, la 70810
t: 225.927.1008 f: 404.305.8868
11130 industriplex blvd, suite 200
baton rouge, la 70809
t: 225.216.3770 f: 225.216.3771

REGISTRATION

STATE OF LOUISIANA
DAVID BONAVENTURE
License No. 31064
PROFESSIONAL ENGINEER
11/06/2025

These drawings are the property of CHASM ARCHITECTURE, LLC DOMAIN ARCHITECTURE APAC AN ARCHITECTURAL JOINT VENTURE and are not to be reproduced in whole or in part. They are only to be used for the project and site specifically identified herein. Scales stated hereon are valid on the original drawings only. Contractor shall carefully review all dimensions and conditions shown and report to the architect any errors, inconsistencies, or omissions discovered. These plans were prepared in this office under our personal supervision, and to the best of our knowledge comply with state and local codes. We will generally administer construction.

CLIENT

RENOVATION AND ADDITION TO
McKINLEY SENIOR HIGH SCHOOL
BUILDING C
800 EAST McKINLEY STREET
BATON ROUGE, LA 70802

PROJECT INFORMATION

revisions

No.	Description	Date

DA project # C24-0038
CA project # 24009
date NOVEMBER 6, 2025

MECHANICAL
ENLARGED DEMO 1ST FLOOR PLAN - BLDG. C

MD3.301

NOVEMBER 6, 2025

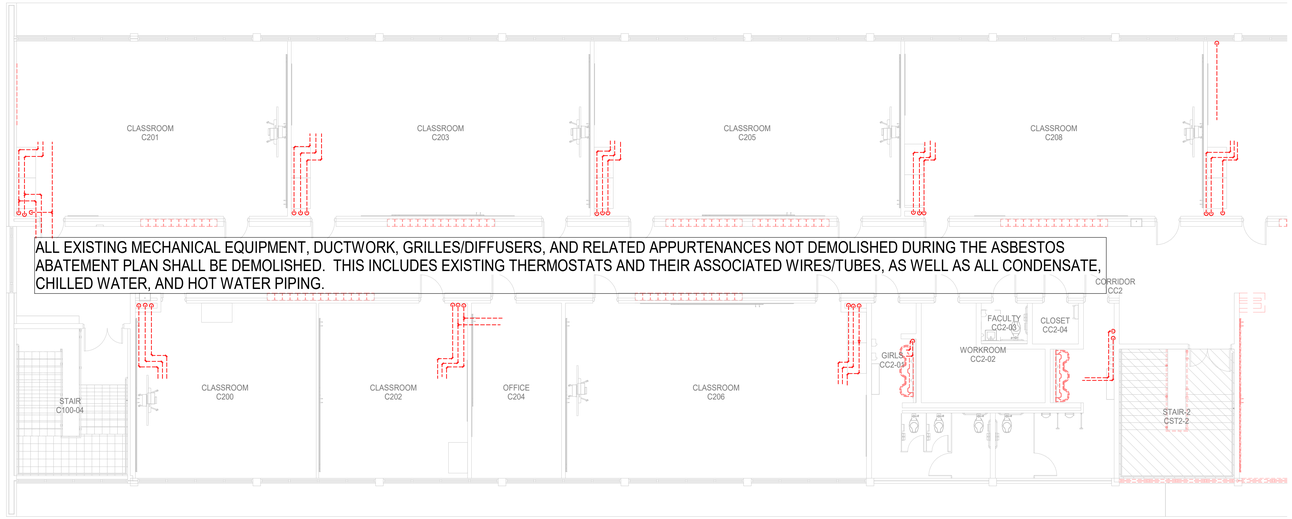

N 1 **2ND FLOOR - WEST - MECHANICAL DEMO PLAN - BLDG C**
Scale: 1/8" = 1'-0"

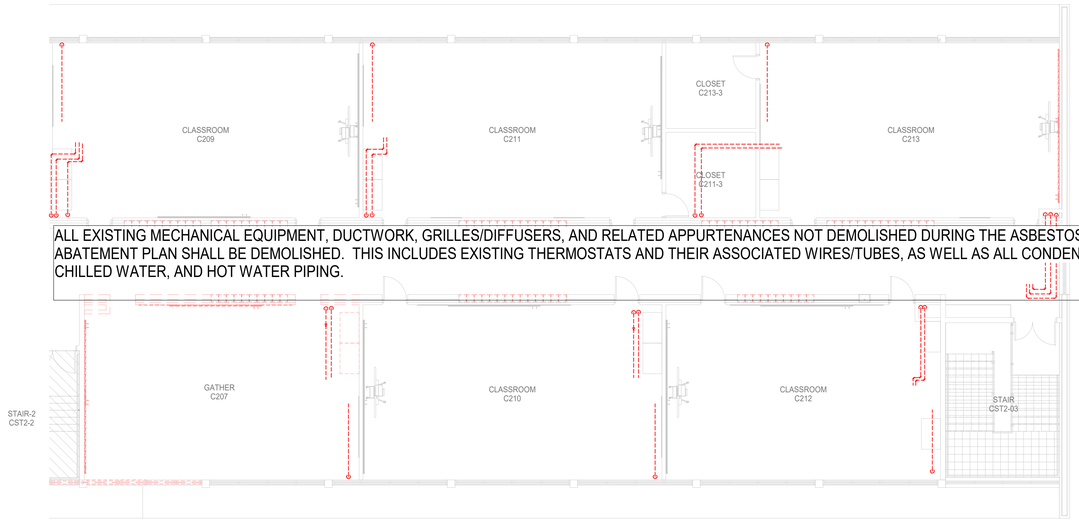

N 2 **2ND FLOOR - EAST - MECHANICAL DEMO PLAN - BLDG C**
Scale: 1/8" = 1'-0"

MECHANICAL GENERAL DEMOLITION NOTES

1.) REMOVE EXISTING MECHANICAL SYSTEMS, DEVICES, ACCESSORIES, ETC AS INDICATED. OWNER SHALL HAVE RIGHT OF FIRST REFUSAL ON REMOVED EQUIPMENT. IF REFUSED BY OWNER - REMOVE FROM SITE AND DISPOSE LEGALLY.

2.) CONTRACTOR SHALL VISIT SITE AND REVIEW DRAWINGS TO DETERMINE SCOPE OF DEMOLITION WORK. COORDINATE ALL WORK AND THROUGH GENERAL CONTRACTOR AND OWNER TO DETERMINE WHEN SERVICES CAN GO OFFLINE.

3.) PRIOR TO DISCONNECTING AND REMOVING ANY MECHANICAL SERVICES IN THE DESIGNATED WORK AREA, THE CONTRACTOR MUST ENSURE THAT THE SERVICES REMOVED DO NOT AFFECT THE NORMAL OPERATION OF AREAS OUTSIDE THE CONSTRUCTION AREA. ALLOWANCE MUST BE MADE FOR ANY RE-ROUTING/TEMPORARY CONNECTIONS AS NECESSARY BEFORE THE ENABLING WORKS COMMENCE.

4.) GENERAL CONTRACTOR SHALL PATCH/REPAIR ALL SURFACES AS REQUIRED TO RECEIVE FINAL FINISHES.

5.) ANY EXISTING SCHOOL LAB EQUIPMENT SHALL REMAIN ALONG WITH ALL ITS RELATED APPURTENANCES UNLESS STATED OTHERWISE.

THIS DOCUMENT IS RELEASED FOR THE PURPOSE OF REVIEW UNDER THE AUTHORITY OF DAVID BONAVENTURE, P.E. 31064 ON NOVEMBER 6, 2025 IT IS NOT TO BE USED FOR CONSTRUCTION PURPOSES.

Salas O'Brien
salasobrien.com 225-766-8002
Baton Rouge
5215 Essen Lane, Suite 100
Baton Rouge, LA 70809
Registration: 0005857
Project No: 2550-00603

ARCHITECT
CHASM DOMAIN
AN ARCHITECTURAL JOINT VENTURE
10626 linkwood ct, suite a
baton rouge, la 70810
t: 225.927.1008 f: 404.305.8868
11130 industriplex blvd, suite 200
baton rouge, la 70809
t: 225.216.3770 f: 225.216.3771

REGISTRATION
STATE OF LOUISIANA
DAVID BONAVENTURE
License No. 31064
PROFESSIONAL ENGINEER
11/06/2025

These drawings are the property of CHASM ARCHITECTURE, LLC DOMAIN ARCHITECTURE APAC AN ARCHITECTURAL JOINT VENTURE and are not to be reproduced in whole or in part. They are only to be used for the project and site specifically identified herein.
Scales stated hereon are valid on the original drawings only. Contractor shall carefully review all dimensions and conditions shown and report to the architect any errors, inconsistencies, or omissions discovered. These plans were prepared in this office under our personal supervision, and to the best of our knowledge comply with state and local codes. We will generally administer construction.

CLIENT

RENOVATION AND ADDITION TO
McKINLEY SENIOR HIGH SCHOOL
BUILDING C
800 EAST McKINLEY STREET
BATON ROUGE, LA 70802

PROJECT INFORMATION

revisions

No.	Description	Date

DA project # C24-0038
CA project # 24009
date NOVEMBER 6, 2025

MECHANICAL
ENLARGED DEMO 2ND FLOOR PLAN - BLDG. C
MD3.302

NOVEMBER 6, 2025

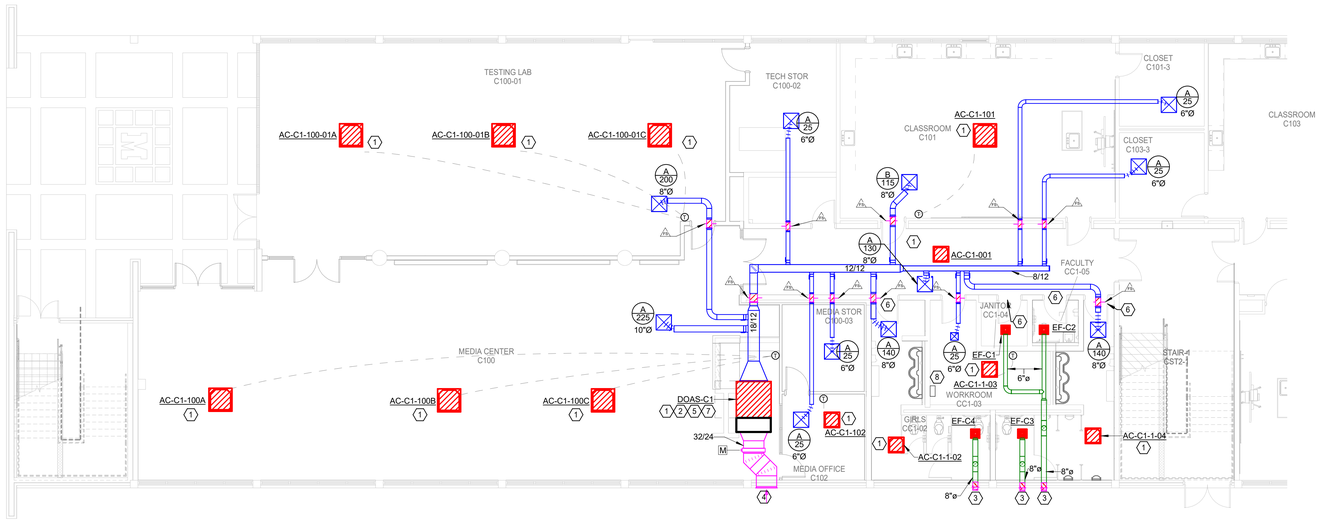

N

1 1ST FLOOR - WEST - MECHANICAL FLOOR PLAN - BLDG C

Scale: 1/8" = 1'-0"

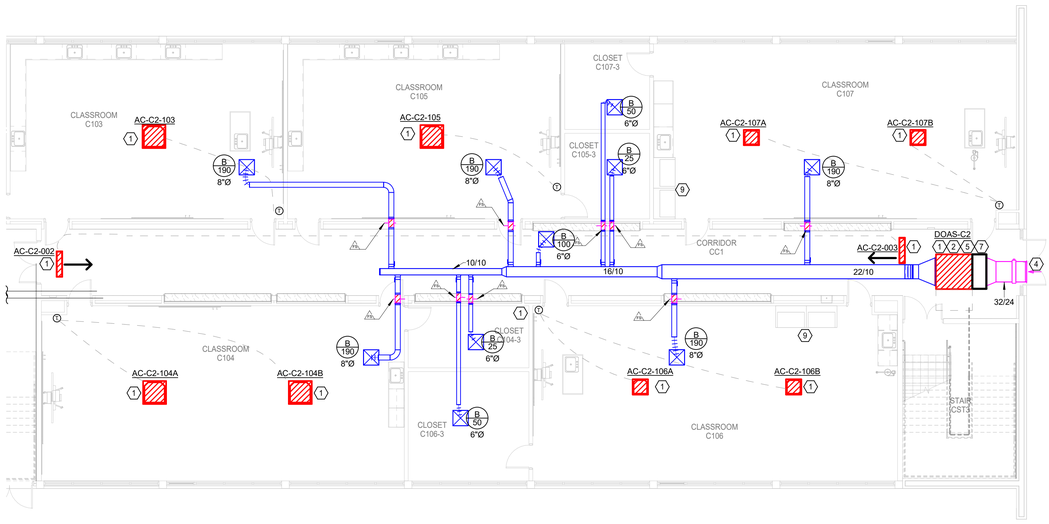

N

2 1ST FLOOR - EAST - MECHANICAL FLOOR PLAN - BLDG C

Scale: 1/8" = 1'-0"

DESIGNER'S NOTE:
REFER TO BUILDING B DRAWINGS M2.01 FOR THE FOLLOWING VRF CONDENSING:

- VRCU-C1
- VRCU-C2
- VRCU-C3
- VRCU-C4
- DOASCU-C1
- DOASCU-C2
- DOASCU-C3
- DOASCU-C4

MECHANICAL GENERAL NOTES

1.) ALL DUCT SIZES SHOWN ARE INSIDE CLEAR. INCREASE ACCORDINGLY WHERE INTERIOR LINER IS SHOWN OR SPECIFIED.

2.) COORDINATE IN THE FIELD THE EXACT LOCATION OF ALL CEILING MOUNTED GRILLES AND DIFFUSERS WITH LIGHT FIXTURES AND (ARCHITECT'S) REFLECTED CEILING PLAN.

3.) ALL EXTERIOR BRACKETS, CLAMPS, AND HANGERS SHALL BE HOT DIPPED GALVANIZED. COAT ALL CUT ENDS AND WELDS WITH "ZRC" COLD GALVANIZING COMPOUND.

4.) SHOP PRIME ALL MISCELLANEOUS INTERIOR BRACKETS AND HANGERS UNLESS GALVANIZED OR STAINLESS STEEL.

MECHANICAL KEYED NOTES

1. ROUTE FULL SIZED INSULATED CONDENSATE DRAIN WITH AIR GAP TO EXISTING OUTDOOR CONDENSATE DRAINS. CONTRACTOR TO REUSE EXISTING CONDENSATE CUTOUTS. (RE: 5/M4.302)
2. PROVIDE 4" DEEP AUXILIARY CONDENSATE DRAIN PAN WITH FLOAT SWITCH BENEATH UNIT. (RE: 1/M4.302)
3. ROUTE EXHAUST DUCT (SIZE AS SHOWN) UP TO TO WALL CAP. PROVIDE GREENHECK MODEL WC OR APPROVED EQUAL. COORDINATE WITH ARCHITECT FOR COLOR SELECTION. LOCATE EXHAUST MIN 10'-0" FROM ALL BUILDING OUTSIDE AIR INLETS.
4. ROUTE (SIZE AS SHOWN) OUTSIDE AIR DUCT TO INTAKE LOUVER GREENHECK MODEL EVH-501-32X24 WITH 2.4 SQFT FREE AREA AND INSECT SCREEN OR APPROVED EQUAL. PROVIDE WITH MOTORIZED DAMPER. MOTORIZED DAMPER SHALL OPEN WHEN ASSOCIATED AHU IS IN COOLING OR HEATING MODE. COORDINATE WITH ARCHITECT FOR COLOR SELECTION AND MOUNTING HEIGHT. LOCATE INTAKE MIN 10'-0" FROM ALL BUILDING EXHAUST OUTLETS. (RE: 4/M4.302)
5. CONTRACTOR TO SUSPEND MECHANICAL EQUIPMENT FROM STRUCTURE WITH THREADED RODS AND UNISTRUT SUPPORTS. PROVIDE VIBRATION ISOLATION. (RE: 9/M4.302)
6. UNDERCUT DOOR 1" FOR MAKE UP AIR PATH.
7. PROVIDE RETURN AIR FILTERBOX WITH 4" MERV 13 FILTER INSTALL IN ACCESSIBLE LOCATION.
8. PROVIDE VRF SYSTEM CENTRAL CONTROLLER IN THIS VICINITY. COORDINATE 120V JUNCTION BOX AND DATA CONNECTION WITH ELECTRICAL CONTRACTOR PRIOR TO INSTALLATION. COORDINATE EXACT LOCATION WITH ALL OTHER EQUIPMENT INSTALLED IN ROOM.
9. EXISTING FUME HOOD AND ALL ASSOCIATED EXHAUST DUCT TO REMAIN.

ARCHITECT

CHASM DOMAIN

AN ARCHITECTURAL JOINT VENTURE

10626 linkwood ct, suite a
baton rouge, la 70810
t: 225.927.1008 f: 404.305.8868
11130 industriplex blvd, suite 200
baton rouge, la 70809
t: 225.216.3770 f: 225.216.3771

REGISTRATION

STATE OF LOUISIANA
DAVID BONAVENTURE
License No. 31064
PROFESSIONAL ENGINEER
11/06/2025

These drawings are the property of CHASM ARCHITECTURE, LLC DOMAIN ARCHITECTURE APAC AN ARCHITECTURAL JOINT VENTURE and are not to be reproduced in whole or in part. They are only to be used for the project and site specifically identified herein.
Scales stated hereon are valid on the original drawings only. Contractor shall carefully review all dimensions and conditions shown and report to the architect any errors, inconsistencies, or omissions discovered. These plans were prepared in this office under our personal supervision, and to the best of our knowledge comply with state and local codes. We will generally administer construction.

CLIENT

RENOVATION AND ADDITION TO
McKINLEY SENIOR HIGH SCHOOL
BUILDING C

800 EAST McKINLEY STREET
BATON ROUGE, LA 70802

PROJECT INFORMATION

revisions No.	Description	Date
1	Rev 1	9/3/2025

THIS DOCUMENT IS RELEASED FOR THE PURPOSE OF REVIEW UNDER THE AUTHORITY OF DAVID BONAVENTURE, P.E. 31064 ON NOVEMBER 6, 2025. IT IS NOT TO BE USED FOR CONSTRUCTION PURPOSES.

Salas O'Brien
salasobrien.com 225-766-8002
Baton Rouge
5215 Essen Lane, Suite 100
Baton Rouge, LA 70809

Registration: 0005857
Project No: 2550-00603

DA project # C24-0038
CA project # 24009
date NOVEMBER 6, 2025

MECHANICAL 1ST FLOOR PLAN - BLDG. C

M2.301

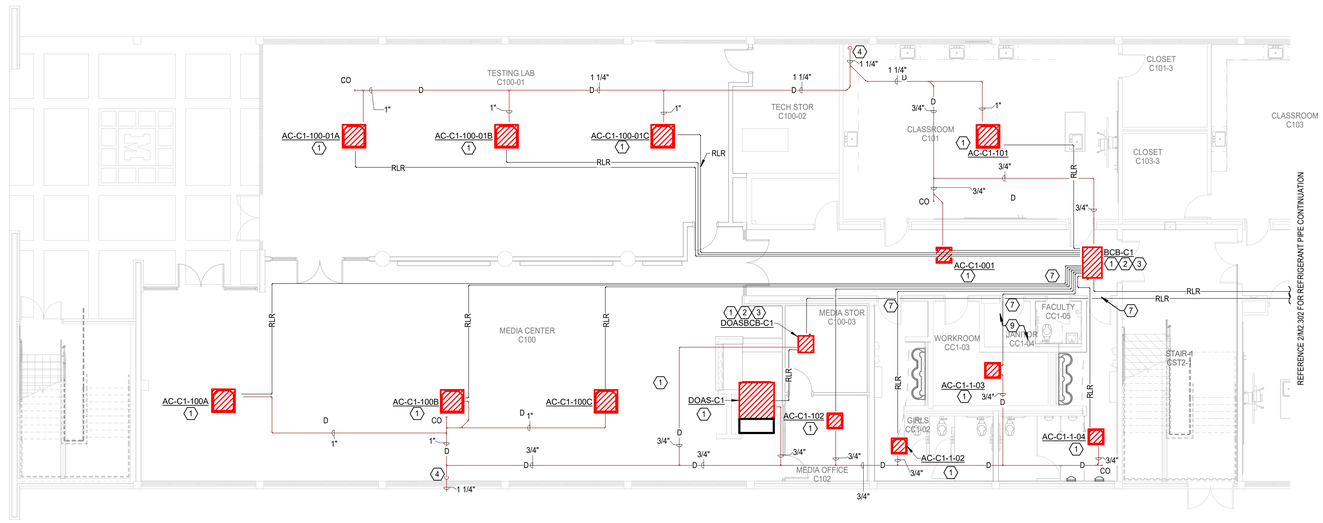

N

1 1ST FLOOR - WEST - MECHANICAL PIPING PLAN - BLDG C

Scale: 1/8" = 1'-0"

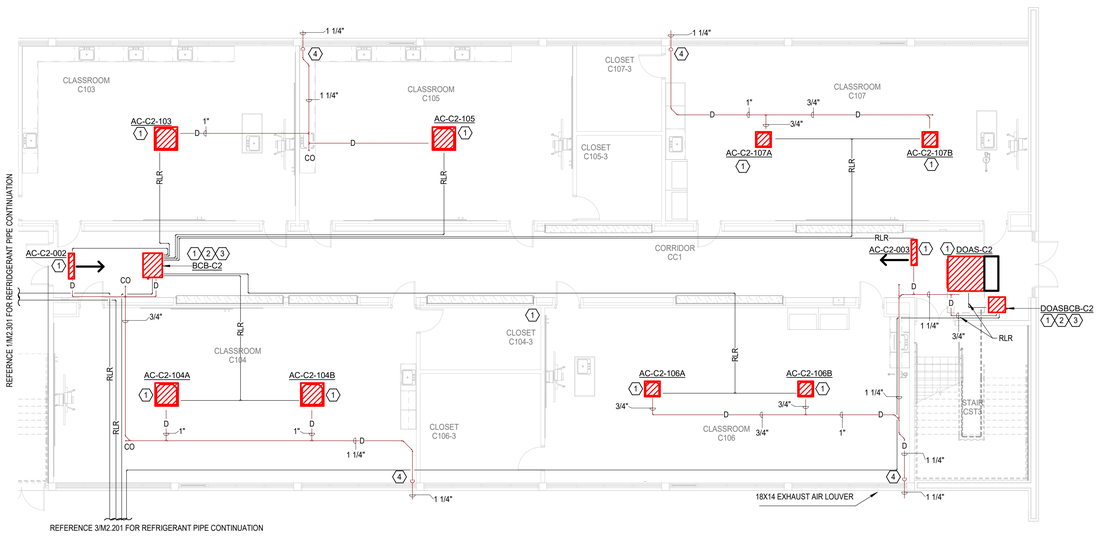

N

2 1ST FLOOR - EAST - MECHANICAL PIPING PLAN - BLDG C

Scale: 1/8" = 1'-0"

MECHANICAL GENERAL NOTES

1.) ALL DUCT SIZES SHOWN ARE INSIDE CLEAR. INCREASE ACCORDINGLY WHERE INTERIOR LINER IS SHOWN OR SPECIFIED.

2.) COORDINATE IN THE FIELD THE EXACT LOCATION OF ALL CEILING MOUNTED GRILLES AND DIFFUSERS WITH LIGHT FIXTURES AND (ARCHITECT'S) REFLECTED CEILING PLAN.

3.) ALL EXTERIOR BRACKETS, CLAMPS, AND HANGERS SHALL BE HOT DIPPED GALVANIZED. COAT ALL CUT ENDS AND WELDS WITH "ZRC" COLD GALVANIZING COMPOUND.

4.) SHOP PRIME ALL MISCELLANEOUS INTERIOR BRACKETS AND HANGERS UNLESS GALVANIZED OR STAINLESS STEEL.

MECHANICAL KEYED NOTES

1. ROUTE FULL SIZED INSULATED CONDENSATE DRAIN WITH AIR GAP TO EXISTING OUTDOOR CONDENSATE DRAINS. CONTRACTOR TO REUSE EXISTING CONDENSATE CUTOUTS. (RE: 5/M4.302)
2. PROVIDE A BRANCH SELECTOR BOX IN AN ACCESSIBLE LOCATION IN THIS VICINITY. PROVIDE DRAIN PAN UNDER BRANCH SELECTOR AND EXTEND UNDER BALL VALVES. OTHER MANUFACTURER'S BRANCH CONTROLLERS SHALL BE LOCATED IN THE SAME EXACT LOCATION. MECHANICAL CONTRACTOR SHALL BE RESPONSIBLE FOR ANY COST ASSOCIATED WITH THE CHANGE OF QUANTITY AND/OR LOCATION OF OTHER MANUFACTURER'S BRANCH CONTROLLERS.
3. TYPE "L" SOFT COPPER SHALL BE USED FOR REFRIGERANT LINES FROM THE BRANCH CONTROLLER TO EACH VRF INDOOR UNIT OFF OF THAT SYSTEM (TYPICAL). ALL PIPING INSULATION SHALL BE PROTECTED FROM COMPRESSION BY USE OF SHEETMETAL SADDLES AT HANGER LOCATIONS. CARE SHALL BE TAKEN SO THAT INSULATION IS NOT TORN OR DAMAGED BY HANGERS.
4. CONDENSATE PIPE SHALL REUSE EXISITNG OPENING IN EXTERIOR WALL AND EXTEND TO EXISTING STORM DRAIN TIE IN APPROXIMATELY WHERE SHOWN. VERIFY ROUTING PRIOR TO ROUGH IN.

ARCHITECT

CHASM DOMAIN

AN ARCHITECTURAL JOINT VENTURE

10626 linkwood ct, suite a
baton rouge, la 70810
t: 225.927.1008 f: 404.305.8868

11130 industriplex blvd, suite 200
baton rouge, la 70809
t: 225.216.3770 f: 225.216.3771

REGISTRATION

STATE OF LOUISIANA
DAVID BONAVENTURE
License No. 31064
PROFESSIONAL ENGINEER

11/06/2025

These drawings are the property of CHASM ARCHITECTURE, LLC DOMAIN ARCHITECTURE APAC AN ARCHITECTURAL JOINT VENTURE and are not to be reproduced in whole or in part. They are only to be used for the project and site specifically identified herein.
Scales stated hereon are valid on the original drawings only. Contractor shall carefully review all dimensions and conditions shown and report to the architect any errors, inconsistencies, or omissions discovered. These plans were prepared in this office under our personal supervision, and to the best of our knowledge comply with state and local codes. We will generally administer construction.

CLIENT

RENOVATION AND ADDITION TO
McKINLEY SENIOR HIGH SCHOOL
BUILDING C

800 EAST McKINLEY STREET
BATON ROUGE, LA 70802

PROJECT INFORMATION

revisions No.	Description	Date
1	Rev 1	9/3/2025

THIS DOCUMENT IS RELEASED FOR THE PURPOSE OF REVIEW UNDER THE AUTHORITY OF DAVID BONAVENTURE, P.E. 31064 ON NOVEMBER 6, 2025 IT IS NOT TO BE USED FOR CONSTRUCTION PURPOSES.

Salas O'Brien
salasobrien.com 225-766-8002
Baton Rouge
5215 Essen Lane, Suite 100
Baton Rouge, LA 70809

Registration: 0005857
Project No: 2550-00603

DA project # C24-0038

CA project # 24009

date NOVEMBER 6, 2025

MECHANICAL 1ST FLOOR PIPING PLAN - BLDG. C

M2.302

1 Rev 1

NOVEMBER 6, 2025

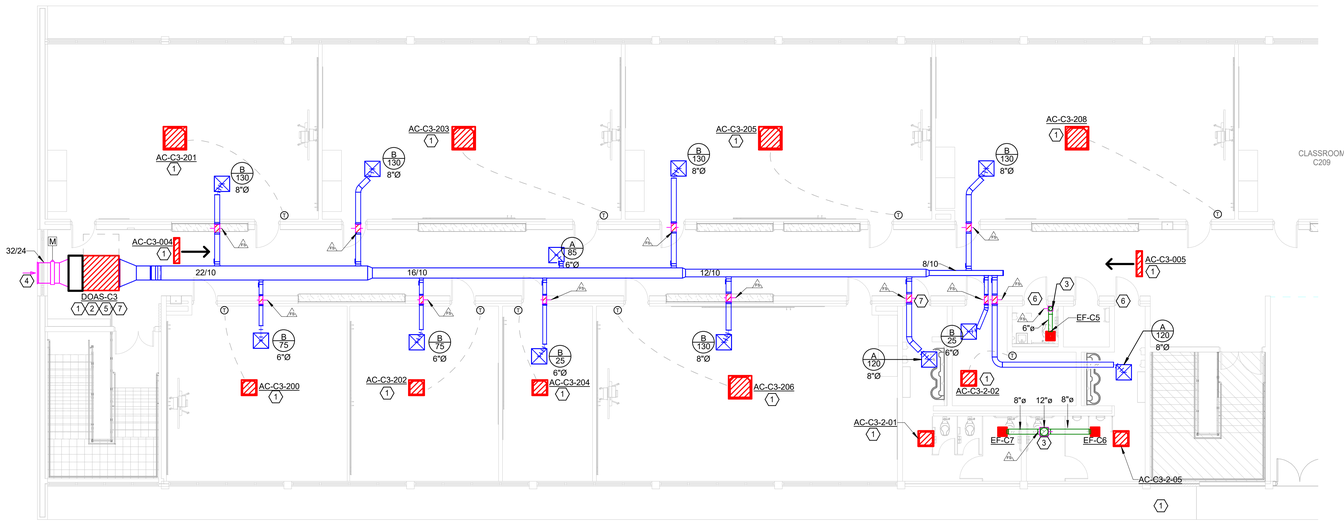

N

1 2ND FLOOR - WEST - MECHANICAL FLOOR PLAN - BLDG C

Scale: 1/8" = 1'-0"

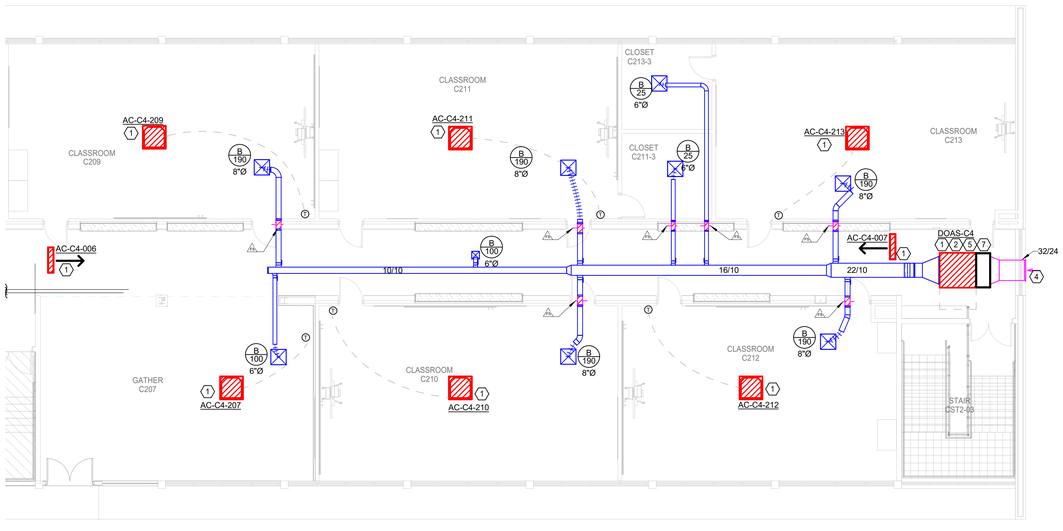

N

2 2ND FLOOR - EAST - MECHANICAL FLOOR PLAN - BLDG C

Scale: 1/8" = 1'-0"

MECHANICAL GENERAL NOTES

1.) ALL DUCT SIZES SHOWN ARE INSIDE CLEAR, INCREASE ACCORDINGLY WHERE INTERIOR LINER IS SHOWN OR SPECIFIED.

2.) COORDINATE IN THE FIELD THE EXACT LOCATION OF ALL CEILING MOUNTED GRILLES AND DIFFUSERS WITH LIGHT FIXTURES AND (ARCHITECTS) REFLECTED CEILING PLAN.

3.) ALL EXTERIOR BRACKETS, CLAMPS, AND HANGERS SHALL BE HOT DIPPED GALVANIZED. COAT ALL CUT ENDS AND WELDS WITH "ZRC" COLD GALVANIZING COMPOUND.

4.) SHOP PRIME ALL MISCELLANEOUS INTERIOR BRACKETS AND HANGERS UNLESS GALVANIZED OR STAINLESS STEEL.

MECHANICAL KEYED NOTES

1. ROUTE FULL SIZED INSULATED CONDENSATE DRAIN WITH AIR GAP TO EXISTING OUTDOOR CONDENSATE DRAINS. CONTRACTOR TO REUSE EXISTING CONDENSATE CUTOUTS. (RE: 5/M4.302)
2. PROVIDE 4" DEEP AUXILIARY CONDENSATE DRAIN PAN WITH FLOAT SWITCH BENEATH UNIT. (RE: 1/M4.302)
3. ROUTE EXHAUST DUCT (SIZE AS SHOWN) UP TO ROOF HOOD. PROVIDE GREENHECK MODEL GRSR SIZE 8 OR APPROVED EQUAL. COORDINATE WITH ARCHITECT FOR COLOR SELECTION. LOCATE EXHAUST MIN 10'-0" FROM ALL BUILDING OUTSIDE AIR INLETS. (RE: 12/M4.302)
4. ROUTE (SIZE AS SHOWN) OUTSIDE AIR DUCT TO INTAKE LOUVER GREENHECK MODEL EVH-501-32x24 WITH 2.4 SQFT FREE AREA AND INSECT SCREEN OR APPROVED EQUAL. PROVIDE WITH MOTORIZED DAMPER. MOTORIZED DAMPER SHALL OPEN WHEN ASSOCIATED AHU IS ENERGIZED. COORDINATE WITH ARCHITECT FOR COLOR SELECTION AND MOUNTING HEIGHT. LOCATE INTAKE MIN 10'-0" FROM ALL BUILDING EXHAUST OUTLETS. (RE: 4/M4.302)
5. CONTRACTOR TO SUSPEND MECHANICAL EQUIPMENT FROM STRUCTURE WITH THREADED RODS AND UNISTRUT SUPPORTS. PROVIDE VIBRATION ISOLATION. (RE: 9/M4.302)
6. UNDERCUT DOOR 1" FOR MAKE UP AIR PATH.
7. PROVIDE RETURN AIR FILTERBOX WITH 4" MERV 13 FILTER INSTALL IN ACCESSIBLE LOCATION.

ARCHITECT

CHASM DOMAIN

AN ARCHITECTURAL JOINT VENTURE

10626 linkwood ct, suite a
baton rouge, la 70810
t: 225.927.1008 f: 404.305.8868
11130 industriplex blvd, suite 200
baton rouge, la 70809
t: 225.216.3770 f: 225.216.3771

REGISTRATION

STATE OF LOUISIANA

DAVID BONAVENTURE
License No. 31064

PROFESSIONAL ENGINEER

11/06/2025

These drawings are the property of CHASM ARCHITECTURE, LLC DOMAIN ARCHITECTURE APAC AN ARCHITECTURAL JOINT VENTURE and are not to be reproduced in whole or in part. They are only to be used for the project and site specifically identified herein.
Scales stated hereon are valid on the original drawings only. Contractor shall carefully review all dimensions and conditions shown and report to the architect any errors, inconsistencies, or omissions discovered. These plans were prepared in this office under our personal supervision, and to the best of our knowledge comply with state and local codes. We will generally administer construction.

CLIENT

RENOVATION AND ADDITION TO
McKINLEY SENIOR HIGH SCHOOL
BUILDING C

800 EAST McKINLEY STREET
BATON ROUGE, LA 70802

PROJECT INFORMATION

revisions No.	Description	Date
1	Rev 1	9/3/2025

DA project # C24-0038

CA project # 24009

date NOVEMBER 6, 2025

MECHANICAL 2ND FLOOR PLAN - BLDG. C

M2.303

THIS DOCUMENT IS RELEASED FOR THE PURPOSE OF REVIEW UNDER THE AUTHORITY OF DAVID BONAVENTURE, P.E. 31064 ON NOVEMBER 6, 2025 IT IS NOT TO BE USED FOR CONSTRUCTION PURPOSES.

Salas O'Brien
salasobrien.com 225-766-8002
Baton Rouge
5215 Essen Lane, Suite 100
Baton Rouge, LA 70809

Registration: 0005857
Project No: 2550-00603

1 Rev 1

NOVEMBER 6, 2025

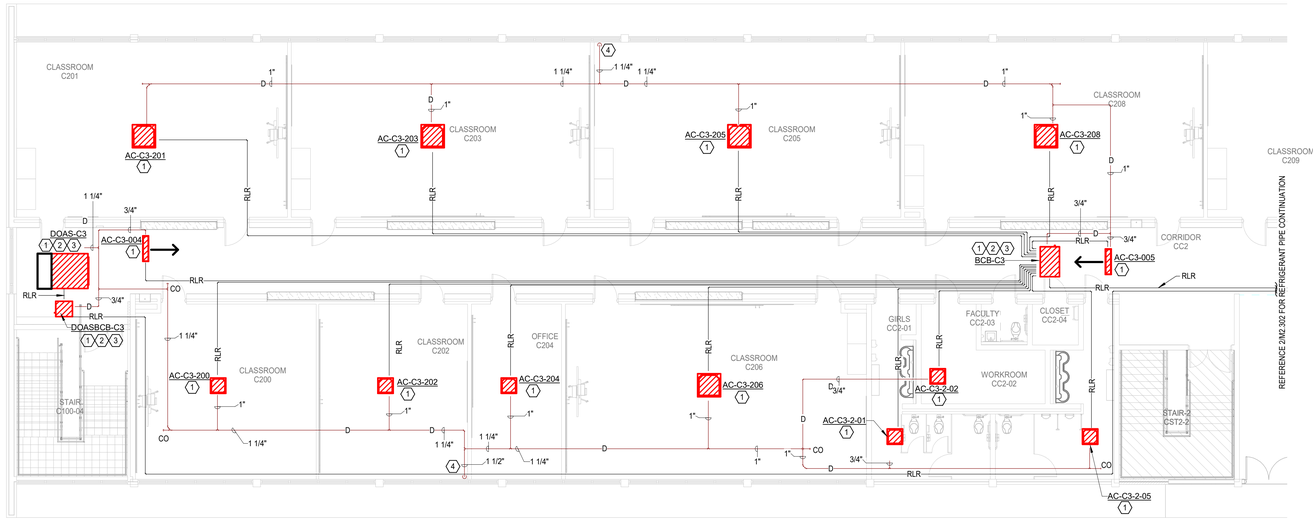

N

1 2ND FLOOR - WEST - MECHANICAL PIPING PLAN - BLDG C

Scale: 1/8" = 1'-0"

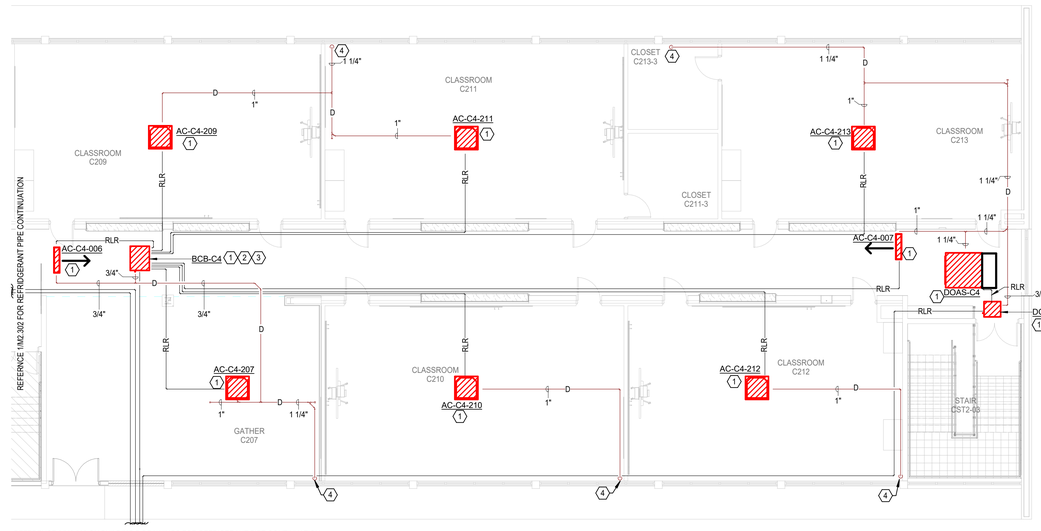

REFERENCE 3/M2.202 ON BUILDING B DRAWINGS FOR REFRIGERANT PIPE CONTINUATION

N

2 2ND FLOOR - EAST - MECHANICAL PIPING PLAN - BLDG C

Scale: 1/8" = 1'-0"

MECHANICAL GENERAL NOTES

1.) ALL DUCT SIZES SHOWN ARE INSIDE CLEAR. INCREASE ACCORDINGLY WHERE INTERIOR LINER IS SHOWN OR SPECIFIED.

2.) COORDINATE IN THE FIELD THE EXACT LOCATION OF ALL CEILING MOUNTED GRILLES AND DIFFUSERS WITH LIGHT FIXTURES AND (ARCHITECTS) REFLECTED CEILING PLAN.

3.) ALL EXTERIOR BRACKETS, CLAMPS, AND HANGERS SHALL BE HOT DIPPED GALVANIZED. COAT ALL CUT ENDS AND WELDS WITH "ZRC" COLD GALVANIZING COMPOUND.

4.) SHOP PRIME ALL MISCELLANEOUS INTERIOR BRACKETS AND HANGERS UNLESS GALVANIZED OR STAINLESS STEEL.

MECHANICAL KEYED NOTES

1. ROUTE FULL SIZED INSULATED CONDENSATE DRAIN WITH AIR GAP TO EXISTING OUTDOOR CONDENSATE DRAINS. CONTRACTOR TO REUSE EXISTING CONDENSATE CUTOUTS. (RE: 5/M4.302)
2. PROVIDE A BRANCH SELECTOR BOX IN AN ACCESSIBLE LOCATION IN THIS VICINITY. PROVIDE DRAIN PAN UNDER BRANCH SELECTOR AND EXTEND UNDER BALL VALVES. OTHER MANUFACTURER'S BRANCH CONTROLLERS SHALL BE LOCATED IN THE SAME EXACT LOCATION. MECHANICAL CONTRACTOR SHALL BE RESPONSIBLE FOR ANY COST ASSOCIATED WITH THE CHANGE OF QUANTITY AND/OR LOCATION OF OTHER MANUFACTURER'S BRANCH CONTROLLERS.
3. TYPE "L" SOFT COPPER SHALL BE USED FOR REFRIGERANT LINES FROM THE BRANCH CONTROLLER TO EACH VRF INDOOR UNIT OFF OF THAT SYSTEM (TYPICAL). ALL PIPING INSULATION SHALL BE PROTECTED FROM COMPRESSION BY USE OF SHEETMETAL SADDLES AT HANGER LOCATIONS. CARE SHALL BE TAKEN SO THAT INSULATION IS NOT TORN OR DAMAGED BY HANGERS.
4. CONNECT TO CONDENSATE DRAIN ON FIRST FLOOR.

ARCHITECT

CHASM DOMAIN

AN ARCHITECTURAL JOINT VENTURE

10526 linkwood ct, suite a
baton rouge, la 70810
t: 225.927.1008 f: 404.305.8868
11130 industriplex blvd, suite 200
baton rouge, la 70809
t: 225.216.3770 f: 225.216.3771

REGISTRATION

STATE OF LOUISIANA
DAVID BONAVENTURE
License No. 31064
PROFESSIONAL ENGINEER

11/06/2025

These drawings are the property of CHASM ARCHITECTURE, LLC DOMAIN ARCHITECTURE APAC AN ARCHITECTURAL JOINT VENTURE and are not to be reproduced in whole or in part. They are only to be used for the project and site specifically identified herein.
Scales stated hereon are valid on the original drawings only. Contractor shall carefully review all dimensions and conditions shown and report to the architect any errors, inconsistencies, or omissions discovered. These plans were prepared in this office under our personal supervision, and to the best of our knowledge comply with state and local codes. We will generally administer construction.

CLIENT

RENOVATION AND ADDITION TO
McKINLEY SENIOR HIGH SCHOOL
BUILDING C

800 EAST McKINLEY STREET
BATON ROUGE, LA 70802

PROJECT INFORMATION

revisions No.	Description	Date
1	Rev 1	9/3/2025

DA project # C24-0038

CA project # 24009

date NOVEMBER 6, 2025

THIS DOCUMENT IS RELEASED FOR THE PURPOSE OF REVIEW UNDER THE AUTHORITY OF DAVID BONAVENTURE, P.E. 31064 ON NOVEMBER 6, 2025. IT IS NOT TO BE USED FOR CONSTRUCTION PURPOSES.

Salas O'Brien
salasobrien.com 225-766-8002
Baton Rouge
5215 Essen Lane, Suite 100
Baton Rouge, LA 70809

Registration: 0005857
Project No: 2550-00603

MECHANICAL 2ND FLOOR PIPING PLAN - BLDG. C

M2.304

1 Rev 1

NOVEMBER 6, 2025

MECHANICAL GENERAL NOTES

1.) ALL EXTERIOR BRACKETS, CLAMPS, AND HANGERS SHALL BE HOT DIPPED GALVANIZED. COAT ALL CUT ENDS AND WELDS WITH "ZRC" COLD GALVANIZING COMPOUND.

MECHANICAL KEYED NOTES

1. EXHAUST DUCT UP TO ROOF HOOD. PROVIDE GREENHECK MODEL GRSR SIZE 8 OR APPROVED EQUAL. COORDINATE WITH ARCHITECT FOR COLOR SELECTION. LOCATE EXHAUST MIN 10'-0" FROM ALL BUILDING OUTSIDE AIR INLETS. (RE: 10/M2.302)
2. EXHAUST DUCT UP TO ROOF HOOD. PROVIDE GREENHECK MODEL GRSR SIZE 12 OR APPROVED EQUAL. COORDINATE WITH ARCHITECT FOR COLOR SELECTION. LOCATE EXHAUST MIN 10'-0" FROM ALL BUILDING OUTSIDE AIR INLETS. (RE: 10/M2.302)
3. CAP AND INSULATE ALL EXISTING ROOF OPENINGS NOT BEING REUSED. (RE: 13/4.302)

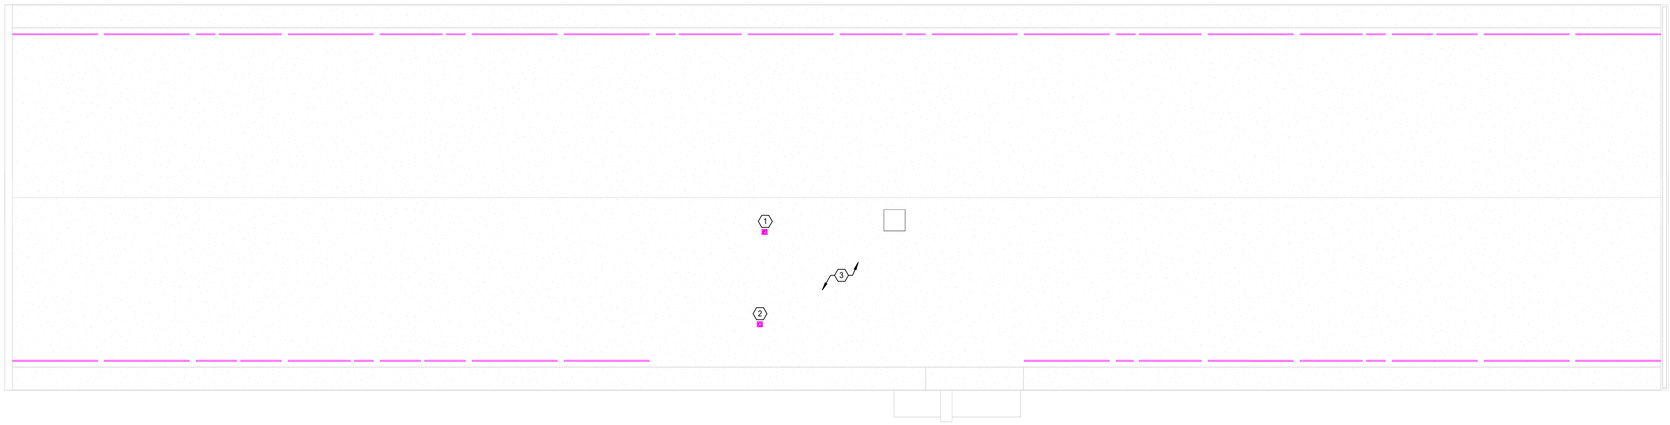

N

1 **MECHANICAL ROOF PLAN - BUILDING C**
Scale: 3/32" = 1'-0"

ARCHITECT
CHASM DOMAIN
AN ARCHITECTURAL JOINT VENTURE
10626 linkwood ct, suite a
baton rouge, la 70810
t: 225.927.1008 f 404.305.8868
11130 industriplex blvd, suite 200
baton rouge, la 70809
t: 225.216.3770 f 225.216.3771

REGISTRATION

STATE OF LOUISIANA
DAVID BONAVENTURE
License No. 31064
PROFESSIONAL ENGINEER
11/06/2025

These drawings are the property of CHASM ARCHITECTURE, LLC DOMAIN ARCHITECTURE APAC AN ARCHITECTURAL JOINT VENTURE and are not to be reproduced in whole or in part. They are only to be used for the project and site specifically identified herein.
Scales stated hereon are valid on the original drawings only. Contractor shall carefully review all dimensions and conditions shown and report to the architect any errors, inconsistencies, or omissions discovered. These plans were prepared in this office under our personal supervision, and to the best of our knowledge comply with state and local codes. We will generally administer construction.

CLIENT

RENOVATION AND ADDITION TO
McKINLEY SENIOR HIGH SCHOOL
BUILDING C

800 EAST McKINLEY STREET
BATON ROUGE, LA 70802

PROJECT INFORMATION

revisions No.	Description	Date
1	Rev 1	9/5/2025

DA project # C24-0038
CA project # 24009
date NOVEMBER 6, 2025

THIS DOCUMENT IS RELEASED FOR THE PURPOSE OF REVIEW UNDER THE AUTHORITY OF DAVID BONAVENTURE, P.E. 31064 ON NOVEMBER 6, 2025. IT IS NOT TO BE USED FOR CONSTRUCTION PURPOSES.

Salas O'Brien
salasobrien.com 225-766-8002
Baton Rouge
5215 Essen Lane, Suite 100
Baton Rouge, LA 70809
Registration: 0005857
Project No: 2550-00603

MECHANICAL ROOF PLAN - BLDG. C

M2.305

1 Rev 1

NOVEMBER 6, 2025

DUCTWORK CONSTRUCTION DETAILS

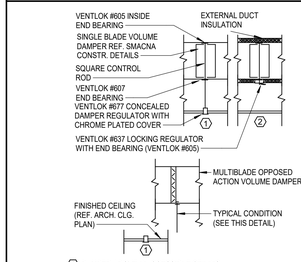

1 **DAMPER ABOVE INACCESSIBLE CEILING**

2 **DAMPER ABOVE LIFT-OUT CEILING**

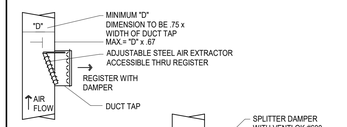

NOTES:
1. MAX. WIDTH OF DUCT TAP SHALL BE 48". PROVIDE BOTTOM BRACKET FOR SUPPORT WHERE EXTRACTOR EXCEEDS 18".
2. MAX. HEIGHT OF DUCT TAP SHALL BE 12" (MIN.= 4")

EXTRACTOR SIDEWALL REGISTER

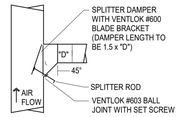

DUCT TAP

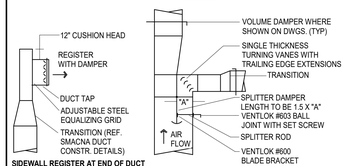

SIDEWALL REGISTER AT END OF DUCT

SPLITTER

DUCT LINER AND INSULATION

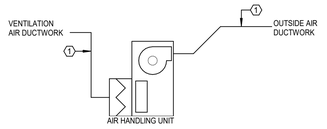

OUTSIDE AIR PRETREATMENT UNIT

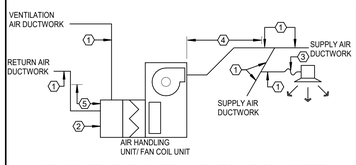

AIR HANDLING UNITS AND FAN COIL UNITS

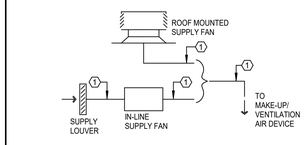

MAKE-UP/VENTILATION AIR SYSTEMS

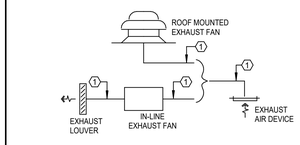

EXHAUST AIR SYSTEMS

KEYED NOTES:

1. SHEETMETAL DUCTWORK WITH EXTERNAL DUCTWORK INSULATION AS SPECIFIED.
2. SHEETMETAL DUCTWORK RETURN AIR PLENUM WITH EXTERNAL DUCTWORK INSULATION AS SPECIFIED.
3. FLEXIBLE DUCTWORK WITH EXTERNAL DUCTWORK INSULATION AS SPECIFIED.
4. SHEETMETAL DUCTWORK WITH EXTERNAL DUCTWORK INSULATION AS SPECIFIED AND 1" THICK 1-1/2 LB LINER AS SPECIFIED FROM AIR HANDLING UNIT DISCHARGE TO 10'-0" DOWNSTREAM.
5. SHEETMETAL DUCTWORK WITH EXTERNAL DUCTWORK INSULATION AS SPECIFIED AND 1" THICK 1-1/2 LB LINER AS SPECIFIED FROM AIR HANDLING UNIT INLET TO 10'-0" UPSTREAM.

SYMBOL LEGEND

SYMBOL	DESCRIPTION (DISREGARD ITEMS NOT SHOWN ON PLANS)
GENERAL	
(#)	KEY NOTE TAG
(A)	REVISION TAG
	NEW EQUIPMENT
DUCTWORK	
	SUPPLY AIR DUCTWORK
	RETURN AIR AND OUTSIDE AIR DUCTWORK
	EXHAUST AIR DUCTWORK
	FLEXIBLE DUCTWORK
	SUPPLY AIR DUCTWORK THROUGH HORIZONTAL PARTITION
	RETURN AIR DUCTWORK THROUGH HORIZONTAL PARTITION
	EXHAUST AIR DUCTWORK THROUGH HORIZONTAL PARTITION
	FIRE DAMPER (VERTICAL)
	FIRE DAMPER (HORIZONTAL)
S	SMOKE DAMPER (VERTICAL)
S	SMOKE DAMPER (HORIZONTAL)
FS	COMBINATION FIRE & SMOKE DAMPER (VERTICAL)
FS	COMBINATION FIRE & SMOKE DAMPER (HORIZONTAL)
	MANUAL BALANCING DAMPER (SEE DAMPER SCHEDULE)
M	MOTORIZED DAMPER (SEE DAMPER SCHEDULE)
SENSORS	
T	THERMOSTAT AND TEMPERATURE SENSOR
H	HUMIDISTAT
AIR DEVICES	
	GRILLE SIZE TAG (REFER TO GRILLE SIZE LEGEND)
	SUPPLY AIR GRILLE WITH FOUR-WAY THROW
	SUPPLY AIR GRILLE WITH THREE-WAY THROW
	SUPPLY AIR GRILLE WITH TWO-WAY THROW
	SUPPLY AIR GRILLE WITH TWO-WAY CORNER THROW
	SUPPLY AIR GRILLE WITH ONE-WAY THROW
	RETURN AIR GRILLE
	RETURN AIR GRILLE WITH SOUND BOOT
	EXHAUST AIR GRILLE
	SUPPLY AIR SIDEWALL GRILLE
	RETURN AIR SIDEWALL GRILLE
20X12	RETURN AIR OPENING ABOVE CEILING
PIPING	
D	CONDENSATE DRAIN LINE
RLR	REFRIGERANT LIQUID & GAS RECIRCULATION LINE (TOTAL OF TWO PIPES, ONLY ONE PIPE SHOWN FOR DRAWING CLARITY)
	ELBOW UP
	ELBOW DOWN
	90° ELBOW
	45° ELBOW
	TEE
	TEE DOWN
	TEE UP
	TOP BRANCH CONNECTION
	BOTTOM BRANCH CONNECTION
	FLANGE
	CAP
SUBSCRIPTS AND ABBREVIATIONS	
AFF	ABOVE FINISHED FLOOR
BBS	BELOW BOTTOM OF STRUCTURE
BOD	BOTTOM OF DUCT
BOP	BOTTOM OF PIPE
CO	CLEAN OUT
CFM	CUBIC FEET PER MINUTE
EA	EXHAUST AIR
FPM	FEET PER MINUTE
NC	NORMALLY CLOSED
NO	NORMALLY OPEN
OA	OUTSIDE AIR
RA	RETURN AIR
SA	SUPPLY AIR
RENOVATIONS	
	POINT OF CONNECTION FROM NEW TO EXISTING
	ITEM TO REMAIN
	ITEM TO BE REMOVED

DUCTWORK SYMBOLS LEGEND

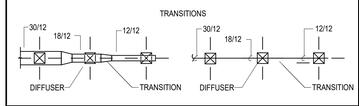

MAIN BRANCH TAKE-OFFS

RISERS

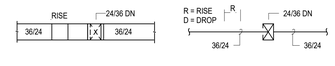

SIDEWALL REGISTERS

DUCT CROSSOVERS

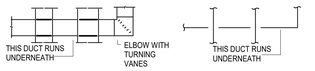

SUB-BRANCH TAP AND TEE

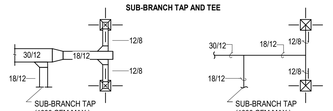

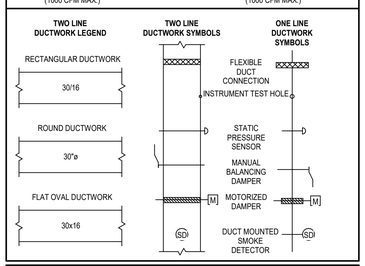

GRILLE SIZING SCHEDULE

STANDARD GRILLE

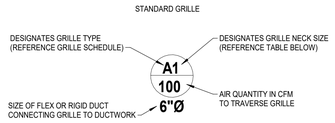

ALL GRILLES SHOWN SHALL BE FOUR-WAY THROW UNLESS OTHERWISE SHOWN.

REGISTER OR NONSTANDARD GRILLE

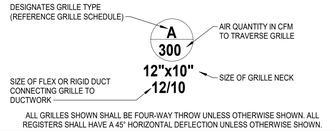

ALL GRILLES SHOWN SHALL BE FOUR-WAY THROW UNLESS OTHERWISE SHOWN. ALL REGISTERS SHALL HAVE A 45° HORIZONTAL DEFLECTION UNLESS OTHERWISE SHOWN.

GRILLE SIZE DESIGNATION	GRILLE NECK SIZE	GRILLE SIZE DESIGNATION	GRILLE NECK SIZE
1	6" x 6"	7	15" x 15"
2	8" x 8"	8	16" x 16"
3	9" x 9"	9	18" x 18"
4	10" x 10"	10	20" x 20"
5	12" x 12"	11	22" x 22"
6	14" x 14"	12	24" x 24"

THIS DOCUMENT IS RELEASED FOR THE PURPOSE OF REVIEW UNDER THE AUTHORITY OF DAVID BONAVENTURE, P.E. 31064 ON NOVEMBER 6, 2025. IT IS NOT TO BE USED FOR CONSTRUCTION PURPOSES.

Salas O'Brien
salasobrien.com 225-766-8002
Baton Rouge
5215 Essen Lane, Suite 100
Baton Rouge, LA 70809
Registration: 0005857
Project No: 2550-00603

ARCHITECT
CHASM DOMAIN
AN ARCHITECTURAL JOINT VENTURE
10626 linkwood ct, suite a
baton rouge, la 70810
t: 225.927.1008 f: 404.305.8868
11130 industriplex blvd, suite 200
baton rouge, la 70809
t: 225.216.3770 f: 225.216.3771

REGISTRATION

STATE OF LOUISIANA
DAVID BONAVENTURE
License No. 31064
PROFESSIONAL ENGINEER
11/06/2025

These drawings are the property of CHASM ARCHITECTURE, LLC DOMAIN ARCHITECTURE APAC AN ARCHITECTURAL JOINT VENTURE and are not to be reproduced in whole or in part. They are only to be used for the project and site specifically identified herein.
Scales stated hereon are valid on the original drawings only. Contractor shall carefully review all dimensions and conditions shown and report to the architect any errors, inconsistencies, or omissions discovered. These plans were prepared in this office under our personal supervision, and to the best of our knowledge comply with state and local codes. We will generally administer construction.

CLIENT

RENOVATION AND ADDITION TO
McKINLEY SENIOR HIGH SCHOOL
BUILDING C

800 EAST McKINLEY STREET
BATON ROUGE, LA 70802

PROJECT INFORMATION

revisions No.	Description	Date

DA project # C24-0038
CA project # 24009
date NOVEMBER 6, 2025

MECHANICAL
DETAILS - BLDG. C

M4.301

NOVEMBER 6, 2025

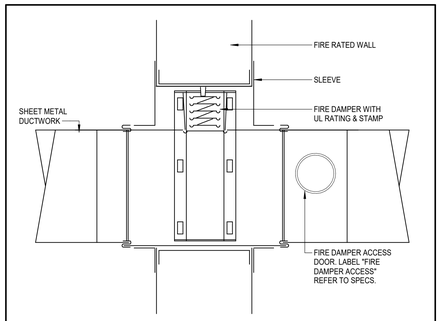

14 FIRE DAMPER
SCALE: NONE

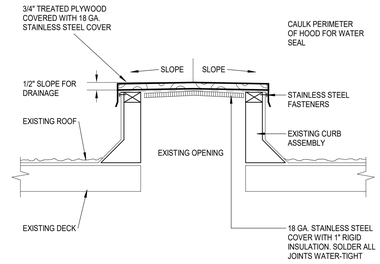

13 EXISTING ROOF OPENING COVER
SCALE: NONE

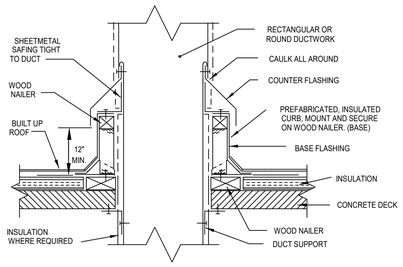

12 DUCT PENETRATION THRU ROOF
SCALE: NONE

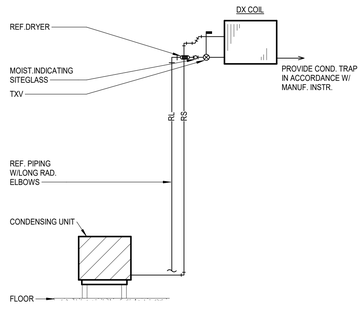

11 REFRIGERANT PIPING DIAGRAM
SCALE: NONE

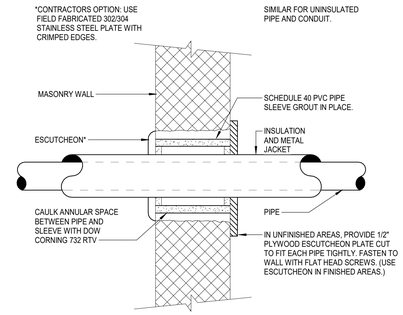

10 PIPE THROUGH EXTERIOR WALL
SCALE: NONE

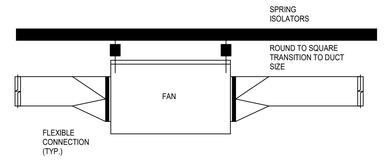

9 INLINE FAN DETAIL
SCALE: NONE

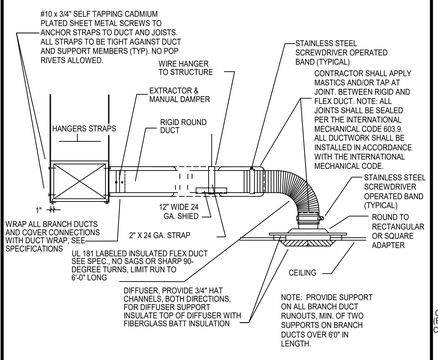

8 DIFFUSER CONNECTION
SCALE: NONE

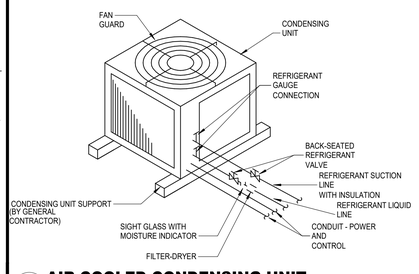

7 AIR COOLED CONDENSING UNIT
SCALE: NONE

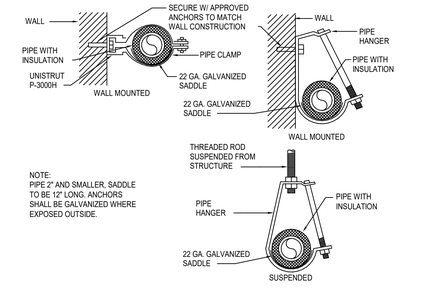

6 CONDENSATE DRAIN INSULATION & SUPPORT
SCALE: NONE

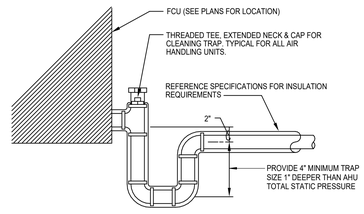

5 CONDENSATE DRAIN PIPING AT FCU
SCALE: NONE

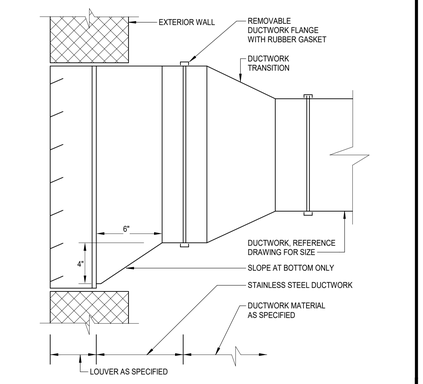

4 DUCTWORK AT LOUVER
SCALE: NONE

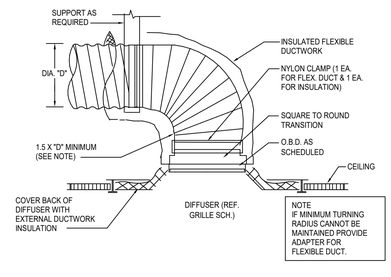

FLEX DUCT CONNECTION AT SUPPLY AIR DIFFUSER
3
SCALE: NONE

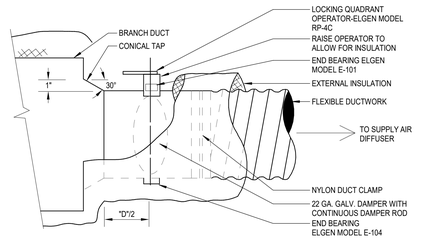

2 FLEXIBLE DUCT TAP - CONICAL
SCALE: NONE

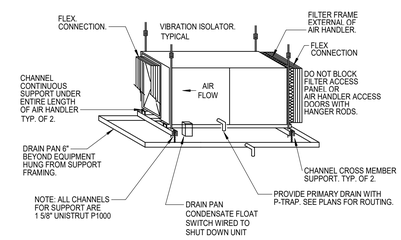

1 AIR HANDLING UNIT HUNG FROM STRUCTURE
SCALE: NONE

ARCHITECT
CHASM DOMAIN
AN ARCHITECTURAL JOINT VENTURE
10626 linkwood ct, suite a
baton rouge, la 70810
t: 225.927.1008 f: 404.305.8868
11130 industriplex blvd, suite 200
baton rouge, la 70809
t: 225.216.3770 f: 225.216.3771

REGISTRATION

STATE OF LOUISIANA
DAVID BONAVENTURE
License No. 31064
PROFESSIONAL ENGINEER

11/06/2025

These drawings are the property of CHASM ARCHITECTURE, LLC DOMAIN ARCHITECTURE APAC AN ARCHITECTURAL JOINT VENTURE and are not to be reproduced in whole or in part. They are only to be used for the project and site specifically identified herein. Scales stated hereon are valid on the original drawings only. Contractor shall carefully review all dimensions and conditions shown and report to the architect any errors, inconsistencies, or omissions discovered. These plans were prepared in this office under our personal supervision, and to the best of our knowledge comply with state and local codes. We will generally administer construction.

CLIENT

RENOVATION AND ADDITION TO McKINLEY SENIOR HIGH SCHOOL
BUILDING C

800 EAST McKINLEY STREET
BATON ROUGE, LA 70802

PROJECT INFORMATION

revisions No.	Description	Date

DA project # C24-0038
CA project # 24009
date NOVEMBER 6, 2025

THIS DOCUMENT IS RELEASED FOR THE PURPOSE OF REVIEW UNDER THE AUTHORITY OF DAVID BONAVENTURE, P.E. 31064 ON NOVEMBER 6, 2025 IT IS NOT TO BE USED FOR CONSTRUCTION PURPOSES.

Salas O'Brien
salasobrien.com 225-766-8002
Baton Rouge
5215 Essen Lane, Suite 100
Baton Rouge, LA 70809
Registration: 0005857
Project No: 2550-00603

MECHANICAL DETAILS - BLDG. C

M4.302

NOVEMBER 6, 2025

FAN SCHEDULE

TAG	LOCATION	CFM	EXT. STATIC PRESSURE (IN.W.C.)	MAX RPM	HORSE POWER	CURRENT CHAR			LOCALLY SWITCHED	INTERLOCK WITH	FAN TYPE	DRIVE TYPE	MANUFACTURER	MODEL NUMBER	REMARKS
						V	P	F							
EF-C1	JANITOR	50	0.25	1345	0.1	120	1	60	-	CCUPANCY SENSOR WITH TIMER	CEILING	DIRECT	GREENHECK	SP	1
EF-C2	FACILTY RR	70	0.25	1410	0.1	120	1	60	-	CCUPANCY SENSOR WITH TIMER	CEILING	DIRECT	GREENHECK	SP	1
EF-C3	GIRLS 1ST FLOOR RR	210	0.25	900	0.1	120	1	60	-	CCUPANCY SENSOR WITH TIMER	CEILING	DIRECT	GREENHECK	SP	1
EF-C4	BOYS 1ST FLOOR RR	210	0.25	900	0.1	120	1	60	-	CCUPANCY SENSOR WITH TIMER	CEILING	DIRECT	GREENHECK	SP	1
EF-C5	FACILTY RR	70	0.25	1410	0.1	120	1	60	-	CCUPANCY SENSOR WITH TIMER	CEILING	DIRECT	GREENHECK	SP	1
EF-C6	GIRLS 2ND FLOOR RR	210	0.25	900	0.1	120	1	60	-	CCUPANCY SENSOR WITH TIMER	CEILING	DIRECT	GREENHECK	SP	1
EF-C7	BOYS 2ND FLOOR RR	210	0.25	900	0.1	120	1	60	-	CCUPANCY SENSOR WITH TIMER	CEILING	DIRECT	GREENHECK	SP	1

GENERAL NOTES:
1. EXTERNAL STATIC PRESSURE INCLUDES LOSSES DUE TO DUCTWORK, AIR DEVICES, AND DAMPERS WHERE APPLICABLE. DIRTY FILTER AND UNIT CASING MUST BE ADDED TO EXTERNAL STATIC PRESSURE TO OBTAIN TOTAL PRESSURE LOSS. INCREASE HORSEPOWER AS REQUIRED TO MEET YOUR TOTAL PRESSURE LOSS. COORDINATE WITH ELECTRICIAN.
2. MINIMUM RECOMMENDED CLEARANCE AROUND UNIT IS 12 INCHES ON NON-SERVICE SIDES AND 30 INCHES ON SERVICE SIDES. MAINTAIN MINIMUM CLEARANCE AS REQUIRED TO OPEN ACCESS AND CONTROL DOORS ON UNIT FOR SERVICE, MAINTENANCE, AND INSPECTION. MAINTAIN MINIMUM ELECTRICAL CLEARANCE AS REQUIRED BY NEC.

REMARKS:
1. PROVIDE WITH INTEGRAL DISCONNECT, BACKDRAFT DAMPER, VIBRATION ISOLATION KIT AND DECORATIVE GRILLE.

DAMPER

MARK	ACTUATOR	DUTY	BLADE ACTION	MANUFACTURER	MODEL NUMBER	REMARKS
D-1	MANUAL BALANCING	UNDER 9" WIDE	N/A	N/A	N/A	SEE SMACNA CONSTRUCTION DETAILS REFERENCED "TYPICAL CONSTRUCTION DETAILS FOR LOW VELOCITY DUCTS."
D-2	MANUAL BALANCING	OVER 9" WIDE	OPPOSED	RUSKIN	MD-35	MANUAL DAMPER WITH STANDARD CONSTRUCTION FEATURES AND VENTLOCK #639 LOCKING REGULATOR.
D-3	MOTORIZED	OVER 9" WIDE	OPPOSED	RUSKIN	CD-60	LOW LEAKAGE DAMPER WITH BLADE SEALS

NOTES:
N/A - NOT APPLICABLE

GRILLE

MARK	SERVICE	TYPE	DAMPER	CONSTRUCTION MATERIAL	FINISH COLOR	MANUFACTURER	MODEL NUMBER	DESCRIPTION
A	SUPPLY	DIFFUSER	-	ALUMINUM	BY ARCH	TITUS	OMNI	SURFACE MOUNT CEILING FRAME STYLE WITH 18"X18" OR 12"X12" FACE.
B	SUPPLY	DIFFUSER	-	ALUMINUM	BY ARCH	TITUS	OMNI	EXPOSED T-BAR CEILING FRAME STYLE WITH 24"X24" OR 12"X12" FACE.

GENERAL NOTES:
1. DAMPERS NOTED AS U.L. SHALL BE A 'U.L.' CLASSIFIED CEILING RADIATION DAMPER WITH THERMAL BLANKET.
2. COORDINATE FINAL AIR DEVICE LOCATION AND FINISH COLOR WITH ARCHITECT.

REMARKS:
1. N/A

DEDICATED OUTSIDE AIR UNIT - INDOOR UNIT

MARK	FAN											HEATING		BASIS OF DESIGN				REMARKS
	SUPPLY AIR CFM	OUTSIDE AIR CFM	EXT.STATIC PRESSURE (IN. W.C.)	CURRENT CHAR			AIR TEMPERATURE (°F)				MIN. TOTAL CAPACITY (BTUH)	MIN. SENS. CAPACITY (BTUH)	ENTERING AIR TEMP.(°F)	MIN. TOTAL CAPACITY (BTUH)	MANUFACTURER	MODEL	MCA	MOCP	
				V	P	F	ENTERING DRY BULB	ENTERING WET BULB	LEAVING DRY BULB	LEAVING WET BULB									
DOAS-C1	1,200	1,200	0.75	208	1	60	95.0	77.0	55.0	54.5	93,960	51,840	25	64800	MITSUBISHI	TPEFY	4.0	15	ALL
DOAS-C2	1,200	1,200	0.75	208	1	60	95.0	77.0	55.0	54.5	93,960	51,840	25	64800	MITSUBISHI	TPEFY	4.0	15	ALL
DOAS-C3	1,200	1,200	0.75	208	1	60	95.0	77.0	55.0	54.5	93,960	51,840	25	64800	MITSUBISHI	TPEFY	4.0	15	ALL
DOAS-C4	1,200	1,200	0.75	208	1	60	95.0	77.0	55.0	54.5	93,960	51,840	25	64800	MITSUBISHI	TPEFY	4.0	15	ALL

GENERAL NOTES:
1. EXTERNAL STATIC PRESSURE INCLUDES LOSSES DUE TO DUCTWORK, AIR DEVICES, AND DAMPERS WHERE APPLICABLE. DIRTY FILTER AND UNIT CASING MUST BE ADDED TO EXTERNAL STATIC PRESSURE TO OBTAIN TOTAL PRESSURE LOSS. INCREASE HORSEPOWER AS REQUIRED TO MEET YOUR TOTAL PRESSURE LOSS. COORDINATE WITH ELECTRICIAN.
2. MAINTAIN MINIMUM CLEARANCE FOR COIL PULL AS RECOMMENDED BY UNIT MANUFACTURER. MAINTAIN MINIMUM CLEARANCE AS REQUIRED TO OPEN ACCESS AND CONTROL DOORS ON UNIT FOR SERVICE, MAINTENANCE, AND INSPECTION. MAINTAIN MINIMUM ELECTRICAL CLEARANCE AS REQUIRED BY NEC.

REMARKS:
1. UNIT TO BE INSTALLED PER MANUFACTURER'S INSTALLATION INSTRUCTIONS.
2. REFRIGERANT LINES TO BE SIZED PER MANUFACTURER'S REQUIREMENTS.
3. PROVIDE HORIZONTAL UNIT.
4. PROVIDE UNIT WITH HOT GAS REHEAT. UNIT SHALL BE CAPABLE OF REHEATING DISCHARGE AIR TO NEUTRAL 75°F (ADJUSTABLE) FOR DEHUMIDIFICATION.
5. PROVIDE UNIT WITH HANGING ISOLATION KIT.
6. VELOCITY NOT TO EXCEED 450 FPM ON COOLING COIL.
7. PROVIDE UNIT WITH INTEGRAL CONDENSATE PUMP WITH MINIMUM 18" LIFT.

VRF INDOOR UNIT SCHEDULE

MARK	LOCATION	FAN					COOLING						HEATING		MCA	MOCP	REMARKS
		SUPPLY AIR CFM	EXT.STATIC PRESSURE (IN. W.C.)	CURRENT CHARAC.			AIR TEMPERATURE (°F)				NOM. TOTAL CAPACITY (BTUH)	NOM. SENS CAPACITY (BTUH)	ENTERING AIR TEMP.(°F)	MINIMUM CAPACITY (BTUH)			
				V	P	F	ENTERING DRY BULB	ENTERING WET BULB	LEAVING DRY BULB	LEAVING WET BULB							
AC-C1-001	CORRIDOR	280	0.10	120	1	60	75.0	62.5	55.0	54.5	5,000	4,300	75	5,600	1	15	1,2,3,4,6,7,8
AC-C1-1-02	1-02	335	0.10	120	1	60	75.0	62.5	55.0	54.5	12,000	9,000	75	13,500	2	15	1,2,3,5,6,7,8
AC-C1-1-03	1-03	280	0.10	120	1	60	75.0	62.5	55.0	54.5	5,000	4,300	75	5,600	2	15	1,2,3,5,6,7,8
AC-C1-1-04	1-04	280	0.10	120	1	60	75.0	62.5	55.0	54.5	5,000	4,300	75	5,600	2	15	1,2,3,5,6,7,8
AC-C1-100-01A	100-01	1,000	0.10	120	1	60	75.0	62.5	55.0	54.5	36,000	27,000	75	40,000	2	15	1,2,3,5,6,7,8,9
AC-C1-100-01B	100-01	1,000	0.10	120	1	60	75.0	62.5	55.0	54.5	36,000	27,000	75	40,000	2	15	1,2,3,5,6,7,8,9
AC-C1-100-01C	100-01	1,000	0.10	120	1	60	75.0	62.5	55.0	54.5	36,000	27,000	75	40,000	2	15	1,2,3,5,6,7,8,9
AC-C1-100A	100	800	0.10	120	1	60	75.0	62.5	55.0	54.5	18,000	14,200	75	20,000	2	15	1,2,3,5,6,7,8,9
AC-C1-100B	100	800	0.10	120	1	60	75.0	62.5	55.0	54.5	18,000	14,200	75	20,000	2	15	1,2,3,5,6,7,8,9
AC-C1-100C	100	800	0.10	120	1	60	75.0	62.5	55.0	54.5	18,000	14,200	75	20,000	2	15	1,2,3,5,6,7,8,9
AC-C1-101	101	800	0.10	120	1	60	75.0	62.5	55.0	54.5	30,000	22,500	75	34,000	2	15	1,2,3,5,6,7,8,9
AC-C1-102	102	280	0.10	120	1	60	75.0	62.5	55.0	54.5	5,000	4,300	75	5,600	2	15	1,2,3,5,6,7,8
AC-C2-002	CORRIDOR	300	0.10	120	1	60	75.0	62.5	55.0	54.5	6,000	4,500	75	6,700	1	15	1,2,3,4,6,7,8
AC-C2-003	CORRIDOR	300	0.10	120	1	60	75.0	62.5	55.0	54.5	6,000	4,500	75	6,700	1	15	1,2,3,4,6,7,8
AC-C2-103	103	800	0.10	120	1	60	75.0	62.5	55.0	54.5	30,000	22,500	75	34,000	2	15	1,2,3,5,6,7,8,9
AC-C2-104A	104	800	0.10	120	1	60	75.0	62.5	55.0	54.5	24,000	18,000	75	27,000	2	15	1,2,3,5,6,7,8,9
AC-C2-104B	104	800	0.10	120	1	60	75.0	62.5	55.0	54.5	24,000	18,000	75	27,000	2	15	1,2,3,5,6,7,8,9
AC-C2-105	105	800	0.10	120	1	60	75.0	62.5	55.0	54.5	30,000	22,500	75	34,000	2	15	1,2,3,5,6,7,8,9
AC-C2-106A	106	450	0.10	120	1	60	75.0	62.5	55.0	54.5	18,000	14,200	75	20,000	2	15	1,2,3,5,6,7,8,9
AC-C2-106B	106	450	0.10	120	1	60	75.0	62.5	55.0	54.5	18,000	14,200	75	20,000	2	15	1,2,3,5,6,7,8,9
AC-C2-107A	107	390	0.10	120	1	60	75.0	62.5	55.0	54.5	15,000	11,250	75	17,000	2	15	1,2,3,5,6,7,8,9
AC-C2-107B	107	390	0.10	120	1	60	75.0	62.5	55.0	54.5	15,000	11,250	75	17,000	2	15	1,2,3,5,6,7,8,9
AC-C3-2-01	2-01	280	0.10	120	1	60	75.0	62.5	55.0	54.5	5,000	4,300	75	5,600	2	15	1,2,3,5,6,7,8
AC-C3-2-02	2-02	280	0.10	120	1	60	75.0	62.5	55.0	54.5	5,000	4,300	75	5,600	2	15	1,2,3,5,6,7,8
AC-C3-2-05	2-05	280	0.10	120	1	60	75.0	62.5	55.0	54.5	5,000	4,300	75	5,600	2	15	1,2,3,5,6,7,8
AC-C3-004	CORRIDOR	380	0.10	120	1	60	75.0	62.5	55.0	54.5	15,000	11,250	75	17,000	1	15	1,2,3,4,6,7,8
AC-C3-005	CORRIDOR	380	0.10	120	1	60	75.0	62.5	55.0	54.5	15,000	11,250	75	17,000	1	15	1,2,3,4,6,7,8
AC-C3-200	200	800	0.10	120	1	60	75.0	62.5	55.0	54.5	24,000	18,000	75	27,000	2	15	1,2,3,5,6,7,8,9
AC-C3-201	201	1,000	0.10	120	1	60	75.0	62.5	55.0	54.5	36,000	27,000	75	40,000	2	15	1,2,3,5,6,7,8,9
AC-C3-202	202	800	0.10	120	1	60	75.0	62.5	55.0	54.5	18,000	13,500	75	20,000	2	15	1,2,3,5,6,7,8,9
AC-C3-203	203	1,000	0.10	120	1	60	75.0	62.5	55.0	54.5	36,000	27,000	75	40,000	2	15	1,2,3,5,6,7,8,9
AC-C3-204	204	300	0.10	120	1	60	75.0	62.5	55.0	54.5	8,000	6,000	75	9,000	2	15	1,2,3,5,6,7,8
AC-C3-205	205	1,000	0.10	120	1	60	75.0	62.5	55.0	54.5	5,000	4,300	75	5,600	2	15	1,2,3,5,6,7,8
AC-C3-206	206	1,000	0.10	120	1	60	75.0	62.5	55.0	54.5	36,000	27,000	75	40,000	2	15	1,2,3,5,6,7,8,9
AC-C3-208	208	380	0.10	120	1	60	75.0	62.5	55.0	54.5	36,000	27,000	75	40,000	2	15	1,2,3,5,6,7,8,9
AC-C4-006	CORRIDOR	380	0.10	120	1	60	75.0	62.5	55.0	54.5	15,000	11,250	75	17,000	1	15	1,2,3,4,6,7,8
AC-C4-007	CORRIDOR	380	0.10	120	1	60	75.0	62.5	55.0	54.5	15,000	11,250	75	17,000	1	15	1,2,3,4,6,7,8
AC-C4-207	207	800	0.10	120	1	60	75.0	62.5	55.0	54.5	15,000	11,250	75	17,000	2	15	1,2,3,5,6,7,8,9
AC-C4-209	209	1,000	0.10	120	1	60	75.0	62.5	55.0	54.5	36,000	27,000	75	40,000	2	15	1,2,3,5,6,7,8,9
AC-C4-210	210	1,000	0.10	120	1	60	75.0	62.5	55.0	54.5	36,000	27,000	75	40,000	2	15	1,2,3,5,6,7,8,9
AC-C4-211	211	1,000	0.10	120	1	60	75.0	62.5	55.0	54.5	36,000	27,000	75	40,000	2	15	1,2,3,5,6,7,8,9
AC-C4-212	212	1,000	0.10	120	1	60	75.0	62.5	55.0	54.5	36,000	27,000	75	40,000	2	15	1,2,3,5,6,7,8,9
AC-C4-213	213	1,000	0.10	120	1	60	75.0	62.5	55.0	54.5	36,000	27,000	75	40,000	2	15	1,2,3,5,6,7,8,9

GENERAL NOTES:
1. EXTERNAL STATIC PRESSURE INCLUDES LOSSES DUE TO DUCTWORK, AIR DEVICES, DAMPERS. DIRTY FILTER AND UNIT CASING MUST BE ADDED TO EXTERNAL STATIC PRESSURE TO OBTAIN TOTAL PRESSURE LOSS. INCREASE HORSEPOWER AS REQUIRED TO MEET YOUR TOTAL PRESSURE LOSS. COORDINATE WITH ELECTRICIAN.
2. MAINTAIN MINIMUM CLEARANCE FOR COIL PULL AS RECOMMENDED BY UNIT MANUFACTURER. MAINTAIN MINIMUM CLEARANCE AS REQUIRED TO OPEN ACCESS AND CONTROL DOORS ON UNIT FOR SERVICE, MAINTENANCE, AND INSPECTION. MAINTAIN MINIMUM ELECTRICAL CLEARANCE AS REQUIRED BY NEC.

REMARKS:
1. UNIT TO BE INSTALLED PER MANUFACTURER'S INSTALLATION INSTRUCTIONS.
2. CONTROLLED BY PROGRAMMABLE WIRED THERMOSTAT.
3. REFRIGERANT LINES TO BE SIZED PER MANUFACTURER'S REQUIREMENTS.
4. PROVIDE CEILING MOUNTED 1-WAY CASSETTE.
5. PROVIDE CEILING MOUNTED 4-WAY CASSETTE.
6. PROVIDE WITH REFRIGERANT SERVICE BALL VALVE AT UNIT.
7. PROVIDE UNIT WITH NEEDLEPOINT BIPOLAR IONIZATION KIT WITH UL 2998 CERTIFICATION. BASIS OF DESIGN: GPS NPBI OR APPROVED EQUAL.
8. PROVIDE UNIT WITH INTEGRAL CONDENSATE PUMP WITH MINIMUM 18" LIFT.
9. PROVIDE 3X3 CEILING CASSETTE UNIT WITH FACTORY PROVIDED TRIM KIT FOR CASSETTE UNIT TO BE CENTERED BETWEEN 4 TILES IN GRID.

DESIGNER'S NOTE:
REFER TO BUILDING B M2.201 DRAWINGS FOR LOCATIONS OF THE FOLLOWING VRF CONDENSING UNITS:
- VRCU-C1
- VRCU-C2
- VRCU-C3
- VRCU-C4
- DOASCU-C1
- DOASCU-C2
- DOASCU-C3
- DOASCU-C4

DESIGN INTENT IS TO LOCATE VRF CONDENSING UNITS SERVING INDIVIDUAL ZONES NEAR THE NEW CONNECTOR CORRIDOR.

AIR COOLED VRF CONDENSING UNIT (HEAT RECOVERY)

MARK	NOM. TOTAL CAPACITY (BTUH)	OUTDOOR AIR TEMP (°F)	MINIMUM EER/ IEER	CURRENT CHARACTERISTICS			RELATED UNIT MARK	CONNECTED LOAD PERCENTAGE	MCA	MOCP	BASIS OF DESIGN		REMARKS
				V	P	F					MANUFACTURER	MODEL NUMBER	
DOASCU-C-1	120,000	95	10.4 / 19.9	208	3	60	DOAS-C1	100	66	110	MITSUBISHI	TURYH	1
DOASCU-C-2	120,000	95	10.4 / 19.9	208	3	60	DOAS-C2	100	66	110	MITSUBISHI	TURYH	1
DOASCU-C-3	120,000	95	10.4 / 19.9	208	3	60	DOAS-C3	100	66	110	MITSUBISHI	TURYH	1
DOASCU-C-4	120,000	95	10.4 / 19.9	208	3	60	DOAS-C4	100	66	110	MITSUBISHI	TURYH	1
VRCU-C-1	216,000	95	9.7 / 19.4	208	3	60	AC-C1-001, 100A, 100B, 100C, 100-01A, 100-01B, 100-01C, 101, 102, 1-02, 1-03, 1-04	103	88	150	MITSUBISHI	TURYH	1
VRCU-C-2	168,000	95	10.0 / 20.2	208	3	60	AC-C2-002, 003, 103, 104A, 104B, 105, 106A, 106B, 107A, 107B	110	70	110	MITSUBISHI	TURYH	1
VRCU-C-3	264,000	95	9.5 / 19.4	208	3	60	AC-C3-004, 005, 200, 201, 202, 203, 204, 205, 206, 208, 2-01, 2-02, 2-05	104	116	190	MITSUBISHI	TURYH	1
VRCU-C-4	216,000	95	9.7 / 19.4	208	3	60	AC-C4-006, 007, 207, 209, 210, 211, 212, 213	108	88	150	MITSUBISHI	TURYH	1

GENERAL NOTES:
1. MINIMUM RECOMMENDED CLEARANCE AROUND CONDENSING UNIT IS 4 INCHES ON NON-SERVICE SIDES AND 30 INCHES ON SERVICE SIDES. MAINTAIN MINIMUM CLEARANCE AS REQUIRED TO OPEN ACCESS AND CONTROL DOORS ON UNIT FOR SERVICE, MAINTENANCE, AND INSPECTION. MAINTAIN MINIMUM ELECTRICAL CLEARANCE AS REQUIRED BY NEC.
2. PROVIDE CENTRAL CONTROLLER FOR VRF SYSTEM. CONTROLLER SHALL HAVE BACNET INTERFACE OPTION FOR INTERCONNECTIVITY INTO EXISTING EBRPSS CONTROLS. REFER TO SPECIFICATIONS.

REMARKS:
1. REFRIGERANT LINES SHALL BE SIZED PER MANUFACTURER'S INSTRUCTIONS.

VRF BRANCH SELECTOR

MARK	RELATED UNIT MARK	ELECTRICAL					NUM. OF BRANCHES	REMARKS
		V	P	F	MCA	MOCP		
BCB-C1	VRCU-C1	208	1	60	1.2	20	12	1
BCB-C2	VRCU-C2	208	1	60	0.8	20	8	1
BCB-C3	VRCU-C3	208	1	60	1.6	20	16	1
BCB-C4	VRCU-C4	208	1	60	0.8	20	8	1
DOASBCB-C1	DOASCU-C1	208	1	60	0.7	20	8	1
DOASBCB-C2	DOASCU-C2	208	1	60	0.7	20	8	1
DOASBCB-C3	DOASCU-C3	208	1	60	0.7	20	8	1,2
DOASBCB-C4	DOASCU-C4	208	1	60	0.7	20	8	1,2

GENERAL NOTES:
1. CONTRACTOR TO INSTALL 'FULL PORT' ISOLATION VALVES AND SCHRADER VALVE UPSTREAM OF EACH BRANCH SELECTOR BOX.
2. BRANCH SELECTORS SHALL HAVE BRAZED CONNECTIONS.

REMARKS:
1. PROVIDE WITH HANGING ISOLATION KIT.
2. PROVIDE UNIT WITH INTEGRAL CONDENSATE PUMP WITH MINIMUM 18" LIFT.

THIS DOCUMENT IS RELEASED FOR THE PURPOSE OF REVIEW UNDER THE AUTHORITY OF DAVID BONAVENTURE, P.E. 31064 ON NOVEMBER 6, 2025 IT IS NOT TO BE USED FOR CONSTRUCTION PURPOSES.

Salas O'Brien
salasobrien.com 225-766-8002
Baton Rouge
5215 Essen Lane, Suite 100
Baton Rouge, LA 70809
Registration: 0005857
Project No: 2550-00603

ARCHITECT
CHASM DOMAIN
AN ARCHITECTURAL JOINT VENTURE
10626 linkwood ct, suite a
baton rouge, la 70810
t: 225.927.1008 f: 404.305.8868
11130 industriplex blvd, suite 200
baton rouge, la 70809
t: 225.216.3770 f: 225.216.3771

REGISTRATION
STATE OF LOUISIANA
DAVID BONAVENTURE
License No. 31064
PROFESSIONAL ENGINEER
11/06/2025

These drawings are the property of CHASM ARCHITECTURE, LLC DOMAIN ARCHITECTURE APAC AN ARCHITECTURAL JOINT VENTURE and are not to be reproduced in whole or in part. They are only to be used for the project and site specifically identified herein. Scales stated hereon are valid on the original drawings only. Contractor shall carefully review all dimensions and conditions shown and report to the architect any errors, inconsistencies, or omissions discovered. These plans were prepared in this office under our personal supervision, and to the best of our knowledge comply with state and local codes. We will generally administer construction.

CLIENT

RENOVATION AND ADDITION TO
McKINLEY SENIOR HIGH SCHOOL
BUILDING C
800 EAST McKINLEY STREET
BATON ROUGE, LA 70802

PROJECT INFORMATION

revisions No.	Description	Date
1	Rev 1	9/5/2025

DA project # C24-0038
CA project # 24009
date NOVEMBER 6, 2025

MECHANICAL SCHEDULES - BLDG. C

M5.301

1 Rev 1

NOVEMBER 6, 2025

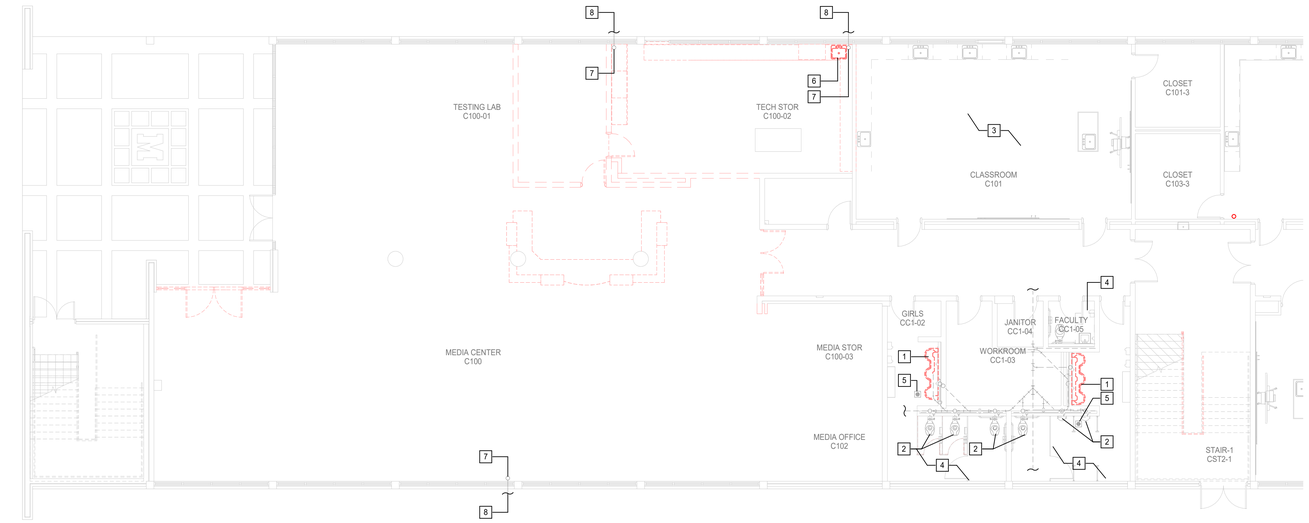

N 1 **1ST FLOOR - DEMO - WEST - BLDG C - PLUMBING PLAN**
Scale: 1/8" = 1'-0"

N 2 **1ST FLOOR - DEMO - EAST - BLDG C - PLUMBING PLAN**
Scale: 1/8" = 1'-0"

FIRE SPRINKLER SYSTEM NOTES

A. EXISTING FIRE SPRINKLER SYSTEM TO BE MAINTAINED IN FULL OPERATING ORDER FOR ENTIRE BUILDING AT ALL TIMES. LICENSED SPRINKLER ENGINEER OR LICENSED SPRINKLER CONTRACTOR, TO PROVIDE DRAWINGS AND HYDRAULIC CALCULATIONS FOR CHANGES TO EXISTING SYSTEM AND TO COMPLY WITH NEW SPACE LAYOUT, NFPA 13, ALL STATE AND LOCAL REQUIRMENTS. REFER TO SPECIFICATIONS FOR ADDITIONAL INFORMATION.

B. REFER TO SPECIFICATIONS FOR PIPE MATERIALS.

PLUMBING GENERAL NOTES

1. WITHIN THE EXISTING BUILDING, EXISTING WATER, WASTE AND VENT SERVICES ARE TO BE MODIFIED AS REQUIRED AND REUSED FOR THE INSTALLATION OF NEW AND/OR RELOCATED PLUMBING FIXTURES. REFER TO PLUMBING FLOOR PLANS FOR POINTS OF CONNECTION.
2. WITHIN THE EXISTING BUILDING, SAWCUT AND REMOVE EXISTING FLOOR SLAB AS REQUIRED TO PROVIDE NEW AND/OR RELOCATED PLUMBING FIXTURES, CLEANOUTS, AND UNDERSLAB WASTE AND VENT PIPING. PATCH AND REFINISH FLOOR TO MATCH EXISTING.
3. IN AREAS WHERE THE FLOOR SLAB IS REMOVED, CONTRACTOR SHALL ALSO REMOVE UNDERSLAB WASTE AND VENT PIPING WHICH SERVES FIXTURES DESIGNATED FOR REMOVAL. PRIOR TO ANY REMOVAL, FIELD VERIFY THAT LINES TO BE REMOVED DO NOT SERVE ANY EXISTING FIXTURES TO REMAIN OR NEW FIXTURES TO BE INSTALLED.
4. IN AREAS WHERE THE FLOOR SLAB IS NOT REMOVED, CONTRACTOR SHALL ABANDON IN PLACE ANY UNDERSLAB WASTE AND VENT PIPING NO LONGER NEEDED, UNLESS THE PIPING MUST BE REMOVED TO ACCOMMODATE NEW CONSTRUCTION. IF NEW WORK DOES NOT NECESSITATE THEIR REMOVAL, CUT AND PLUG SUCH LINES BELOW SLAB, AND PATCH FLOOR TO MATCH EXISTING.
5. FIELD VERIFY EXACT LOCATION, SIZE, DEPTH, DIRECTION OF FLOW, CAPACITY, PIPE MATERIAL AND CONDITION OF EXISTING WASTE PIPING PRIOR TO BEGINNING CONSTRUCTION. ENSURE THAT PROPER CONNECTIONS TO AND EXTENSION OF SUCH UTILITIES CAN BE MADE.
6. WASTE LINES TO BE RE-USED OR RECONNECTED TO SHALL BE THOROUGHLY RODDED OUT AND FLUSHED TO ENSURE THEY ARE FREE FROM BLOCKAGES.
7. CONTRACTOR SHALL COORDINATE ROUTING OF PIPING BELOW SLAB WITH COLUMN FOOTINGS, GRADE BEAMS, UNDERGROUND PLUMBING AND ELECTRICAL UTILITIES, AND OTHER SUB-SURFACE BUILDING ELEMENTS.
8. CONTRACTOR SHALL COORDINATE ROUTING OF PIPING IN CEILING SPACES WITH MECHANICAL AND ELECTRICAL EQUIPMENT, DUCTWORK AND CONDUIT. SHOULD A CONFLICT OCCUR THE CONTRACTOR SHALL NOTIFY THE ARCHITECT/ENGINEER PRIOR TO INSTALLING AN ALTERNATE PIPING PLAN.
9. CONTRACTOR TO COORDINATE ALL REMODEL WORK WITH THE WORK OF OTHER TRADES TO AVOID CONFLICTS AND TO MINIMIZE INTERRUPTION OF SERVICES.
10. COORDINATE ALL FIXTURE AND EQUIPMENT LOCATIONS AND CONNECTION REQUIREMENTS WITH LATEST ARCHITECTURAL DRAWINGS AND SPECIFICATIONS PRIOR TO ANY ROUGH-INS.
11. DO NOT ROUGH-IN FROM THESE DRAWINGS. REFER TO LATEST ARCHITECTURAL DRAWINGS FOR DIMENSIONED LOCATIONS.
12. CONTRACTOR TO FIELD VERIFY AS NECESSARY THE EXACT ROUTING AND SIZES OF ALL PIPING.
13. ALL WORK, METHODS AND INSTALLATIONS INVOLVED IN THE PLUMBING DESIGN SHALL BE IN ACCORDANCE WITH THE CITY BUILDING CODE, INSPECTION REGULATIONS AND ALL OTHER OFFICIALS HAVING JURISDICTION.
14. THE PROPER INSTALLATION OF NEW FIXTURES AND THE PROPER CONTINUED OPERATION OF EXISTING FIXTURES TO REMAIN SHALL DETERMINE THE EXTENT AND NATURE OF PLUMBING REMODEL WORK.
15. EACH VENT SHALL TERMINATE VERTICALLY NOT LESS THAN 6" ABOVE ROOF, MAINTAIN MINIMUM 10'-0" DISTANCE BETWEEN VENT TERMINALS THROUGH ROOF AND ALL FRESH AIR INTAKES, AND A MINIMUM 5'-0" FROM ANY EXTERIOR WALL.
16. PRIOR TO BEGINNING CONSTRUCTION, COORDINATE BUILDING BACKFLOW PREVENTION REQUIREMENTS WITH THE LOCAL AUTHORITY HAVING JURISDICTION AND PROVIDE AS DIRECTED.
17. ALL EXISTING PLUMBING INFORMATION SHOWN TAKEN FROM EXISTING DRAWINGS AND SITE VISITS. CONTRACTOR TO VERIFY ALL EXISTING INFORMATION INCLUDING SIZE, INVERT, DIRECTION OF FLOW, ETC. BEFORE PROCEEDING WITH ANY NEW WORK. NOTIFY ARCHITECT IMMEDIATELY OF ANY DISCREPANCIES.

PLUMBING KEYED NOTES

1	PLUMBING FIXTURE TO BE DEMOLISHED. EXISTING WATER PIPING, SANITARY AND VENT PIPING SHALL BE PREPARED FOR NEW FIXTURE CONNECTIONS.
2	EXISTING VITREOUS CHINA FIXTURE TO REMAIN. FLUSH VALVE SHALL BE REMOVED, CONTRACTOR SHALL PREPARE EXISTING WATER CONNECTION FOR NEW FLUSH VALVE.
3	FIXTURES IN THIS ROOM ARE NOT IN SCOPE.
4	FIXTURES TO BE RE-USED SHALL BE RESTORED AND CLEANED. THIS SHALL INCLUDE ALL FIXTURES PARTS READILY AND NON-READILY ACCESSIBLE COMPONENTS, INCLUDING HARDWARE AND SEALS AS REQUIRED FOR SATISFACTORY OPERATION AND COMPLETENESS. THIS ALSO SHALL INCLUDE CLEANING THE EXTERIOR OF ALL EXPOSED PIPING AND PAINTING OF VITREOUS CHINA EXPOSED SURFACES AS NEEDED. THE CONTRACTOR MAY OPT REPLACE ANY FIXTURE OR PIPING WITH A LIKE APPROVED/SUBMITTED ITEM.
5	EXISTING FLOOR DRAIN TO REMAIN.
6	PLUMBING FIXTURE TO BE DEMOLISHED. EXISTING WATER PIPING SHALL BE DEMOLISHED BACK TO MAIN TO AVOID STAGNANT WATER IN SYSTEM. SANITARY AND VENT PIPING SHALL BE DEMOLISHED TO BEHIND WALL, PLUGGED AND ABANDONED IN PLACE.
7	EXISTING CONDENSATE RISER TO REMAIN.
8	CONTRACTOR TO VERIFY EXACT LOCATION OF CONDENSATE DISCHARGE AND ENSURE IS FREE OF BLOCKAGES.

ARCHITECT
CHASM DOMAIN
AN ARCHITECTURAL JOINT VENTURE
10626 linkwood ct, suite a
baton rouge, la 70810
t: 225.927.1008 f: 404.305.8868
11130 industriplex blvd, suite 200
baton rouge, la 70809
t: 225.216.3770 f: 225.216.3771

REGISTRATION
STATE OF LOUISIANA
DAVID BONAVENTURE
License No. 31064
PROFESSIONAL ENGINEER
11/06/2025

These drawings are the property of CHASM ARCHITECTURE, LLC DOMAIN ARCHITECTURE APAC AN ARCHITECTURAL JOINT VENTURE and are not to be reproduced in whole or in part. They are only to be used for the project and site specifically identified herein. Scales stated hereon are valid on the original drawings only. Contractor shall carefully review all dimensions and conditions shown and report to the architect any errors, inconsistencies, or omissions discovered. These plans were prepared in this office under our personal supervision, and to the best of our knowledge comply with state and local codes. We will generally administer construction.

CLIENT

RENOVATION AND ADDITION TO
McKINLEY SENIOR HIGH SCHOOL
BUILDING C
800 EAST McKINLEY STREET
BATON ROUGE, LA 70802

PROJECT INFORMATION

revisions

No.	Description	Date

DA project # C24-0038
CA project # 24009
date NOVEMBER 6, 2025

PLUMBING DEMO 1ST FLOOR PLAN - BLDG. C

PD3.301

THIS DOCUMENT IS RELEASED FOR THE PURPOSE OF REVIEW UNDER THE AUTHORITY OF DAVID BONAVENTURE, P.E. 31064 ON NOVEMBER 6, 2025 IT IS NOT TO BE USED FOR CONSTRUCTION PURPOSES.

Salas O'Brien
salasobrien.com 225-766-8002
Baton Rouge
5215 Essen Lane, Suite 100
Baton Rouge, LA 70809
Registration: 0005857
Project No: 2550-00603

NOVEMBER 6, 2025

PLUMBING KEYED NOTES

1	PLUMBING FIXTURE TO BE DEMOLISHED. EXISTING WATER PIPING, SANITARY AND VENT PIPING SHALL BE PREPARED FOR NEW FIXTURE CONNECTIONS.
2	EXISTING VITREOUS CHINA FIXTURE TO REMAIN. FLUSH VALVE SHALL BE REMOVED, CONTRACTOR SHALL PREPARE EXISTING WATER CONNECTION FOR NEW FLUSH VALVE.
3	EXISTING CONDENSATE RISER TO REMAIN.
4	FIXTURES TO BE RE-USED SHALL BE RESTORED AND CLEANED. THIS SHALL INCLUDE ALL FIXTURES PARTS READILY AND NON-READILY ACCESSIBLE COMPONENTS, INCLUDING HARDWARE AND SEALS AS REQUIRED FOR SATISFACTORY OPERATION AND COMPLETENESS. THIS ALSO SHALL INCLUDE CLEANING THE EXTERIOR OF ALL EXPOSED PIPING AND PAINTING OF VITREOUS CHINA EXPOSED SURFACES AS NEEDED. THE CONTRACTOR MAY OPT REPLACE ANY FIXTURE OR PIPING WITH A LIKE APPROVED/SUBMITTED ITEM.
5	EXISTING FLOOR DRAIN TO REMAIN.

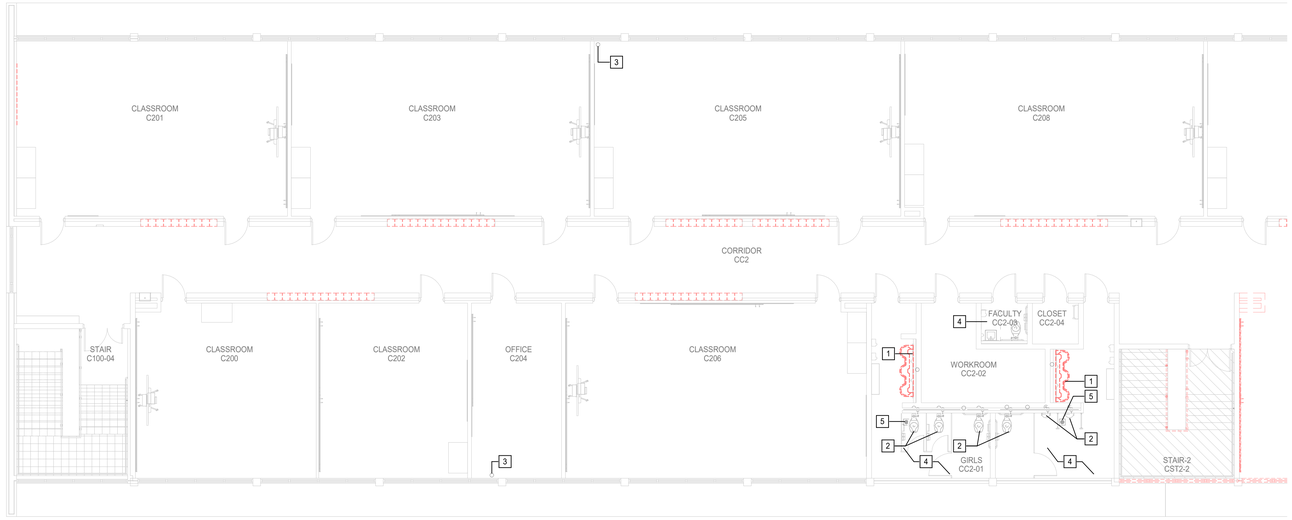

N 1 **2ND FLOOR - DEMO - WEST - BLDG C - PLUMBING PLAN**
Scale: 1/8" = 1'-0"

N 2 **2ND FLOOR - DEMO - EAST - BLDG C - PLUMBING PLAN**
Scale: 1/8" = 1'-0"

THIS DOCUMENT IS RELEASED FOR THE PURPOSE OF REVIEW UNDER THE AUTHORITY OF DAVID BONAVENTURE, P.E. 31064 ON NOVEMBER 6, 2025 IT IS NOT TO BE USED FOR CONSTRUCTION PURPOSES.

Salas O'Brien
salasobrien.com 225-766-8002
Baton Rouge
5215 Essen Lane, Suite 100
Baton Rouge, LA 70809
Registration: 0005857
Project No: 2550-00603

ARCHITECT
CHASM DOMAIN
AN ARCHITECTURAL JOINT VENTURE
10626 linkwood ct, suite a
baton rouge, la 70810
t: 225.927.1008 f: 404.305.8868
11130 industriplex blvd, suite 200
baton rouge, la 70809
t: 225.216.3770 f: 225.216.3771

REGISTRATION
STATE OF LOUISIANA
DAVID BONAVENTURE
License No. 31064
PROFESSIONAL ENGINEER
11/06/2025

These drawings are the property of CHASM ARCHITECTURE, LLC DOMAIN ARCHITECTURE APAC AN ARCHITECTURAL JOINT VENTURE and are not to be reproduced in whole or in part. They are only to be used for the project and site specifically identified herein. Scales stated hereon are valid on the original drawings only. Contractor shall carefully review all dimensions and conditions shown and report to the architect any errors, inconsistencies, or omissions discovered. These plans were prepared in this office under our personal supervision, and to the best of our knowledge comply with state and local codes. We will generally administer construction.

CLIENT

RENOVATION AND ADDITION TO
McKINLEY SENIOR HIGH SCHOOL
BUILDING C
800 EAST McKINLEY STREET
BATON ROUGE, LA 70802

PROJECT INFORMATION

revisions

No.	Description	Date

DA project # C24-0038
CA project # 24009
date NOVEMBER 6, 2025

PLUMBING DEMO 2ND FLOOR PLAN - BLDG. C

PD3.302

NOVEMBER 6, 2025

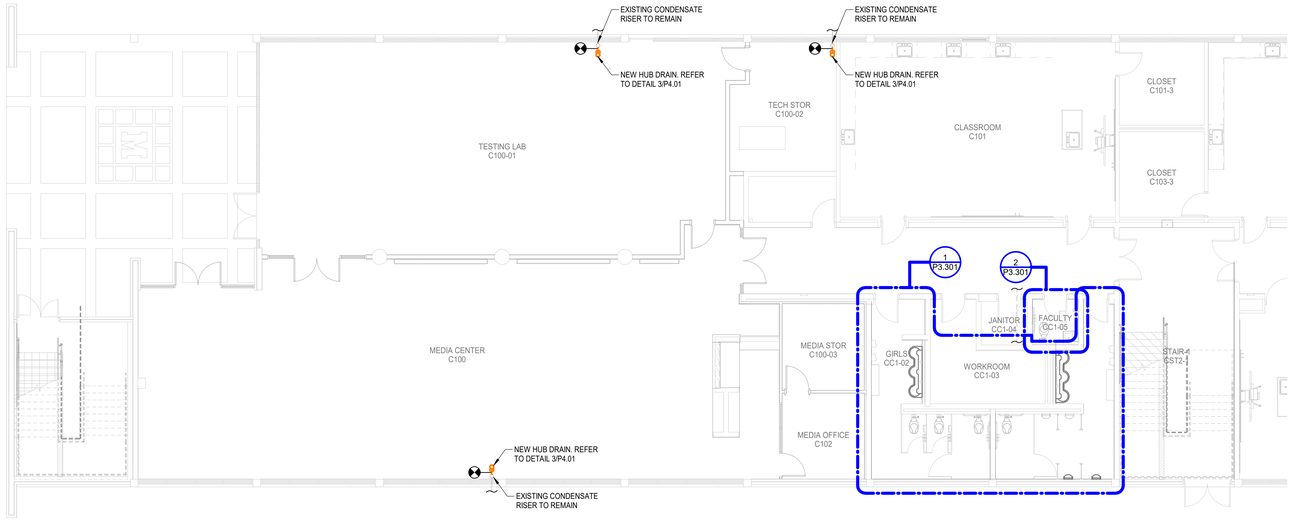

1 1ST FLOOR - NEW CONSTRUCTION - WEST - PLUMBING PLAN

Scale: 1/8" = 1'-0"

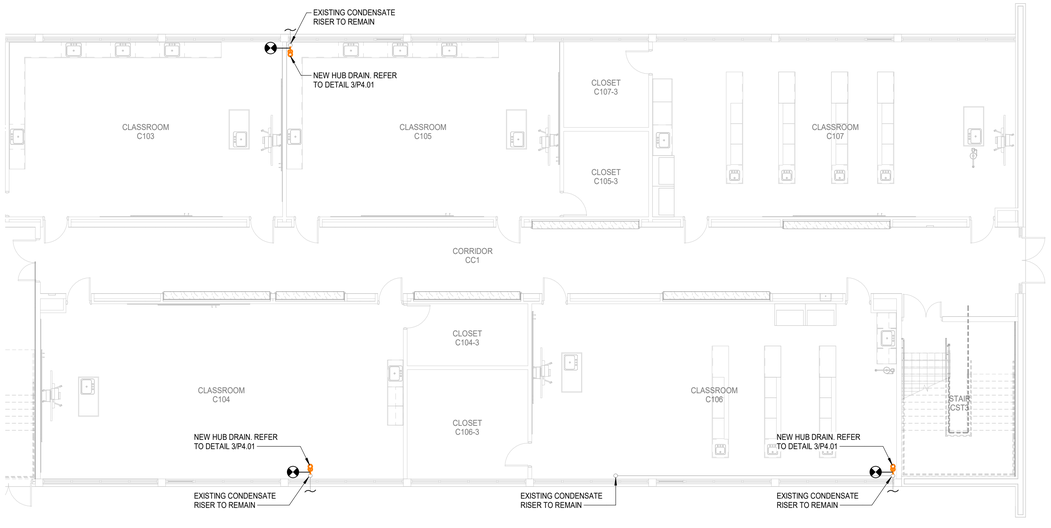

2 1ST FLOOR - NEW CONSTRUCTION - EAST - PLUMBING PLAN

Scale: 1/8" = 1'-0"

NOVEMBER 6, 2025

ARCHITECT

CHASM DOMAIN

AN ARCHITECTURAL JOINT VENTURE

10626 linkwood ct, suite a
baton rouge, la 70810
t: 225.927.1008 f: 404.305.8868
11130 industriplex blvd, suite 200
baton rouge, la 70809
t: 225.216.3770 f: 225.216.3771

REGISTRATION

STATE OF LOUISIANA
DAVID BONAVENTURE
License No. 31064
PROFESSIONAL ENGINEER

11/06/2025

These drawings are the property of CHASM ARCHITECTURE, LLC DOMAIN ARCHITECTURE APAC AN ARCHITECTURAL JOINT VENTURE and are not to be reproduced in whole or in part. They are only to be used for the project and site specifically identified herein.
Scales stated hereon are valid on the original drawings only. Contractor shall carefully review all dimensions and conditions shown and report to the architect any errors, inconsistencies, or omissions discovered. These plans were prepared in this office under our personal supervision, and to the best of our knowledge comply with state and local codes. We will generally administer construction.

CLIENT

RENOVATION AND ADDITION TO McKINLEY SENIOR HIGH SCHOOL

BUILDING C

800 EAST McKINLEY STREET
BATON ROUGE, LA 70802

PROJECT INFORMATION

revisions

No.	Description	Date

THIS DOCUMENT IS RELEASED FOR THE PURPOSE OF REVIEW UNDER THE AUTHORITY OF DAVID BONAVENTURE, P.E. 31064 ON NOVEMBER 6, 2025 IT IS NOT TO BE USED FOR CONSTRUCTION PURPOSES.

Salas O'Brien
salasobrien.com 225-766-8002
Baton Rouge
5215 Essen Lane, Suite 100
Baton Rouge, LA 70809

Registration: 0005857
Project No: 2550-00603

DA project #	C24-0038
CA project #	24009
date	NOVEMBER 6, 2025

PLUMBING 1ST FLOOR PLAN - BLDG. C

P2.301

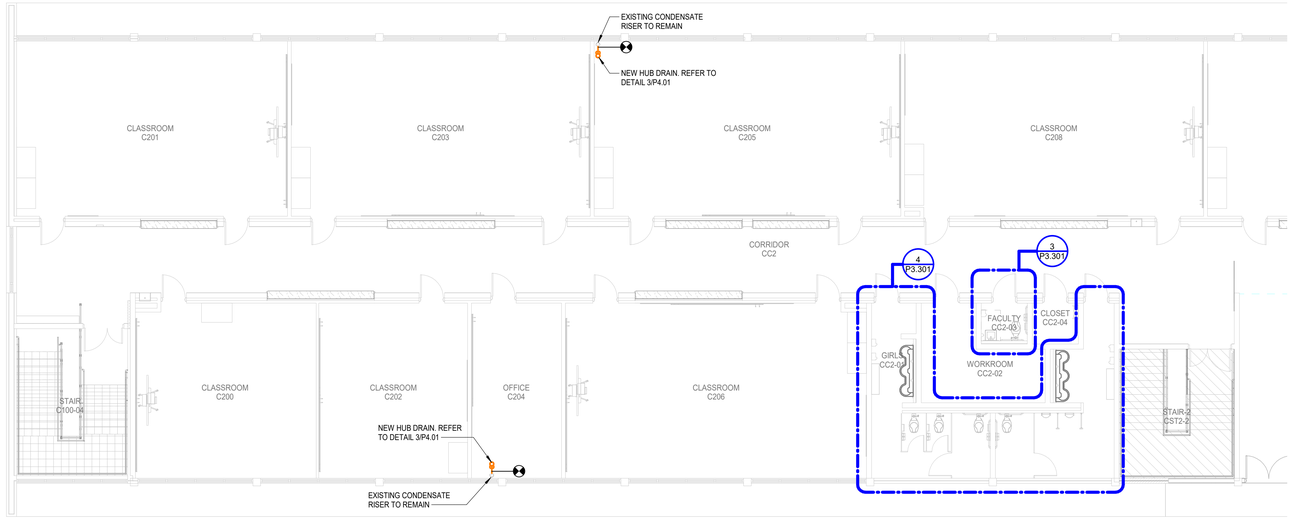

N 1 **2ND FLOOR - NEW CONSTRUCTION - WEST - PLUMBING PLAN**
Scale: 1/8" = 1'-0"

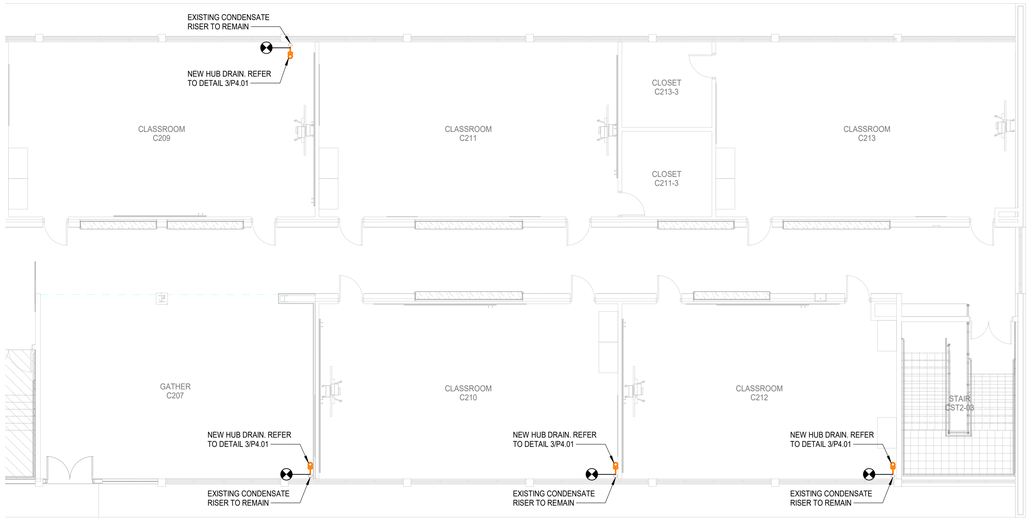

N 2 **2ND FLOOR - NEW CONSTRUCTION - EAST - PLUMBING PLAN**
Scale: 1/8" = 1'-0"

ARCHITECT

CHASM DOMAIN

AN ARCHITECTURAL JOINT VENTURE

10626 linkwood ct, suite a
baton rouge, la 70810
t: 225.927.1008 f: 404.305.8868
11130 industriplex blvd, suite 200
baton rouge, la 70809
t: 225.216.3770 f: 225.216.3771

REGISTRATION

STATE OF LOUISIANA
DAVID BONAVENTURE
License No. 31064
PROFESSIONAL ENGINEER
11/06/2025

These drawings are the property of CHASM ARCHITECTURE, LLC DOMAIN ARCHITECTURE APAC AN ARCHITECTURAL JOINT VENTURE and are not to be reproduced in whole or in part. They are only to be used for the project and site specifically identified herein.
Scales stated hereon are valid on the original drawings only. Contractor shall carefully review all dimensions and conditions shown and report to the architect any errors, inconsistencies, or omissions discovered. These plans were prepared in this office under our personal supervision, and to the best of our knowledge comply with state and local codes. We will generally administer construction.

CLIENT

RENOVATION AND ADDITION TO
McKINLEY SENIOR HIGH SCHOOL
BUILDING C

800 EAST McKINLEY STREET
BATON ROUGE, LA 70802

PROJECT INFORMATION

revisions No.	Description	Date

DA project # C24-0038
CA project # 24009
date NOVEMBER 6, 2025

PLUMBING 2ND FLOOR PLAN - BLDG. C

P2.302

THIS DOCUMENT IS RELEASED FOR THE PURPOSE OF REVIEW UNDER THE AUTHORITY OF DAVID BONAVENTURE, P.E. 31064 ON NOVEMBER 6, 2025 IT IS NOT TO BE USED FOR CONSTRUCTION PURPOSES.

Salas O'Brien
salasobrien.com 225-766-8002
Baton Rouge
5215 Essen Lane, Suite 100
Baton Rouge, LA 70809

Registration: 0005857
Project No: 2550-00603

NOVEMBER 6, 2025

N 1 **PLUMBING ROOF PLAN**
Scale: 3/32" = 1'-0"

THIS DOCUMENT IS RELEASED FOR THE PURPOSE OF REVIEW UNDER THE AUTHORITY OF DAVID BONAVENTURE, P.E. 31064 ON NOVEMBER 6, 2025 IT IS NOT TO BE USED FOR CONSTRUCTION PURPOSES.

Salas O'Brien
salasobrien.com 225-766-8002
Baton Rouge
5215 Essen Lane, Suite 100
Baton Rouge, LA 70809

Registration: 0005857
Project No: 2550-00603

ARCHITECT
CHASM DOMAIN
AN ARCHITECTURAL JOINT VENTURE
10626 linkwood ct, suite a
baton rouge, la 70810
t: 225.927.1008 f 404.305.8868
11130 industriplex blvd, suite 200
baton rouge, la 70809
t: 225.216.3770 f 225.216.3771

REGISTRATION
STATE OF LOUISIANA
DAVID BONAVENTURE
License No. 31064
PROFESSIONAL ENGINEER
11/06/2025

These drawings are the property of CHASM ARCHITECTURE, LLC DOMAIN ARCHITECTURE APAC AN ARCHITECTURAL JOINT VENTURE and are not to be reproduced in whole or in part. They are only to be used for the project and site specifically identified herein.
Scales stated hereon are valid on the original drawings only. Contractor shall carefully review all dimensions and conditions shown and report to the architect any errors, inconsistencies, or omissions discovered. These plans were prepared in this office under our personal supervision, and to the best of our knowledge comply with state and local codes. We will generally administer construction.

CLIENT

RENOVATION AND ADDITION TO
McKINLEY SENIOR HIGH SCHOOL
BUILDING C
800 EAST McKINLEY STREET
BATON ROUGE, LA 70802

PROJECT INFORMATION

revisions No.	Description	Date

DA project # C24-0038
CA project # 24009
date NOVEMBER 6, 2025

PLUMBING ROOF PLAN - BLDG. C

P2.303

NOVEMBER 6, 2025

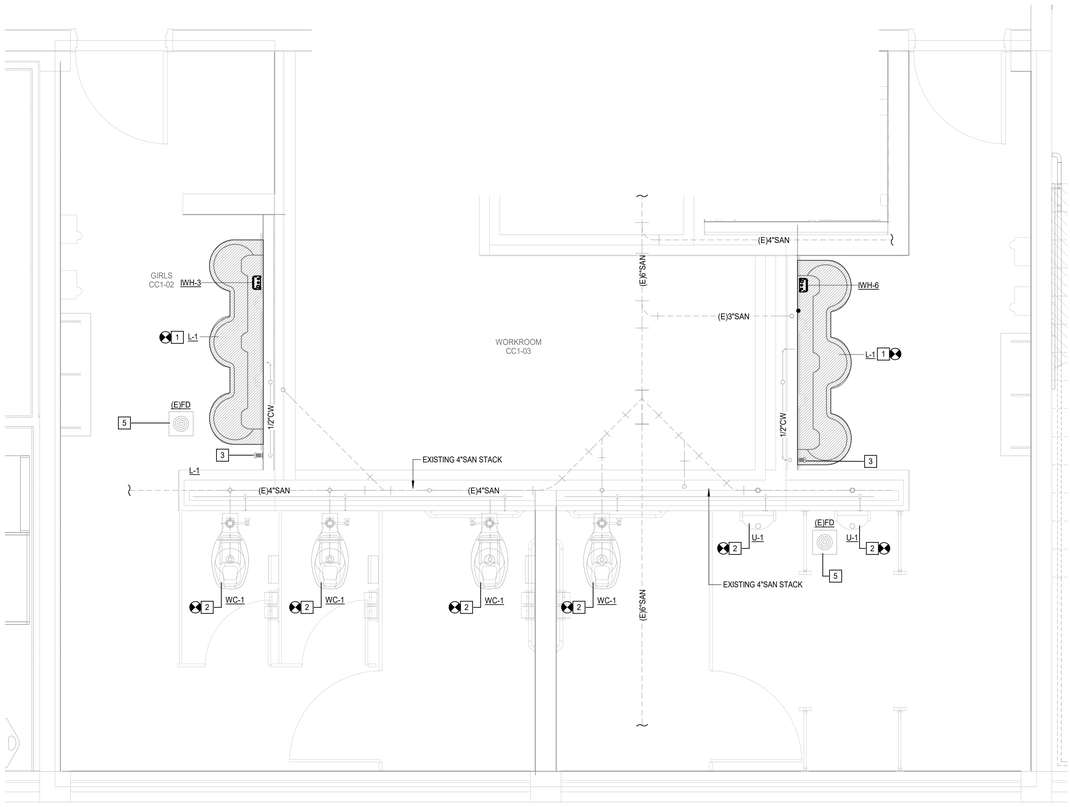

1 ENLARGED PLUMBING PLAN - 1ST FLOOR RESTROOMS
Scale: 1/2" = 1'-0"

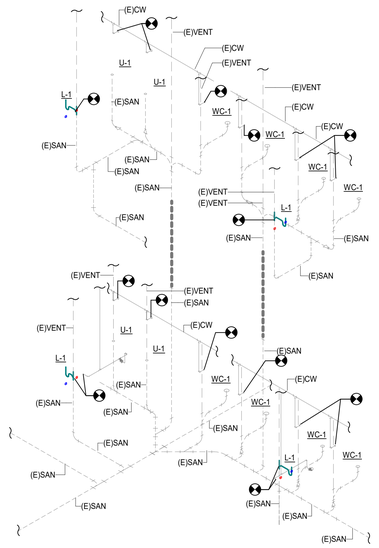

6 RESTROOM PLUMBING RISER
Scale:

PLUMBING KEYED NOTES

1	TIE NEW PLUMBING FIXTURE TO EXISTING UTILITIES TO HAVE A FULLY FUNCTIONAL AND CODE COMPLIANT SYSTEM.
2	EXISTING FIXTURE TO REMAIN. PROVIDE NEW FLUSHVALVE AND TIE INTO EXISTING WATER CONNECTION.
3	EXISTING HOSE BIB TO REMAIN.
4	<varies>
5	CONTRACTOR TO VERIFY EXISTING TRAP PRIMER IS IN GOOD WORKING CONDITION. CONTRACTOR TO PROVIDE NEW TRAP PRIMER (TP-1) IF REQUIRED.

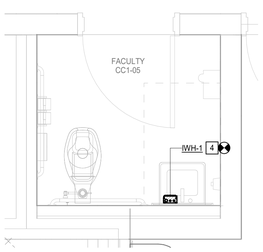

2 ENLARGED PLUMBING PLAN - 1ST FLOOR FACULTY RESTROOMS
Scale: 1/2" = 1'-0"

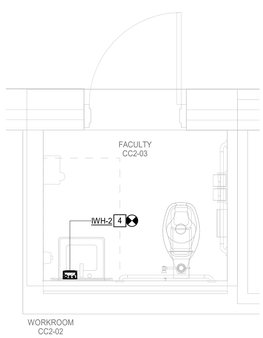

3 ENLARGED PLUMBING PLAN - 2ND FLOOR FACULTY RESTROOMS
Scale: 1/2" = 1'-0"

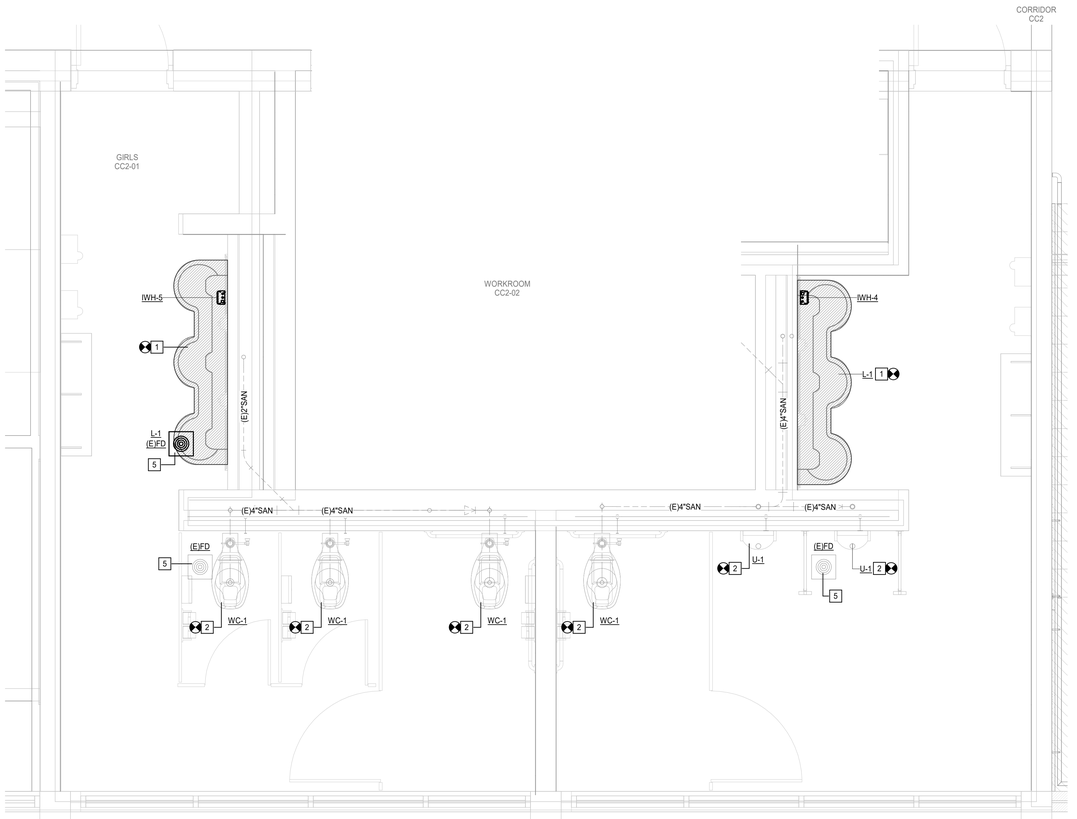

4 ENLARGED PLUMBING PLAN - 2ND FLOOR RESTROOMS
Scale: 1/2" = 1'-0"

THIS DOCUMENT IS RELEASED FOR THE PURPOSE OF REVIEW UNDER THE AUTHORITY OF DAVID BONAVENTURE, P.E. 31064 ON NOVEMBER 6, 2025 IT IS NOT TO BE USED FOR CONSTRUCTION PURPOSES.

Salas O'Brien
salasobrien.com 225-766-8002
Baton Rouge
5215 Essen Lane, Suite 100
Baton Rouge, LA 70809
Registration: 0005857
Project No: 2550-00603

ARCHITECT
CHASM DOMAIN
AN ARCHITECTURAL JOINT VENTURE
10626 linkwood ct, suite a
baton rouge, la 70810
t: 225.927.1008 f: 434.305.8868
11130 industriplex blvd, suite 200
baton rouge, la 70809
t: 225.216.3770 f: 225.216.3771

REGISTRATION
STATE OF LOUISIANA
DAVID BONAVENTURE
License No. 31064
PROFESSIONAL ENGINEER
11/06/2025

These drawings are the property of CHASM ARCHITECTURE, LLC DOMAIN ARCHITECTURE APAC AN ARCHITECTURAL JOINT VENTURE and are not to be reproduced in whole or in part. They are only to be used for the project and site specifically identified herein.
Scales stated hereon are valid on the original drawings only. Contractor shall carefully review all dimensions and conditions shown and report to the architect any errors, inconsistencies, or omissions discovered. These plans were prepared in this office under our personal supervision, and to the best of our knowledge comply with state and local codes. We will generally administer construction.

CLIENT

RENOVATION AND ADDITION TO
McKINLEY SENIOR HIGH SCHOOL
BUILDING C
800 EAST McKINLEY STREET
BATON ROUGE, LA 70802

PROJECT INFORMATION

revisions No.	Description	Date

DA project # C24-0038
CA project # 24009
date NOVEMBER 6, 2025

PLUMBING ENLARGED PLANS - BLDG. C

P3.301

NOVEMBER 6, 2025

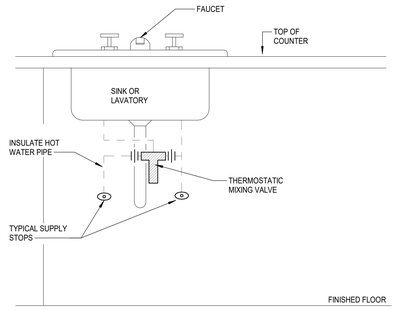

1 THERMOSTATIC MIXING VALVE AT SINK/LAVATORY DUAL TEMPERATURE

SCALE: NONE

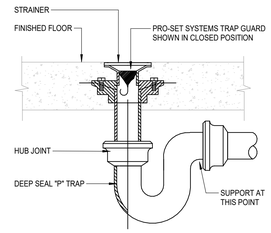

NOTES:
1. TRAP GUARD SHALL BE FACTORY FITTED TO MATCH EACH FLOOR DRAIN (ANDFLOOR SINK) BY SIZE, MODEL, AND MANUFACTURER.
2. CONTACT LOCAL REP OR MANUFACTURER FOR CORRECT MODEL NUMBER.
3. FLOOR SINK TRAP GUARD INSTALLATION IS SIMILAR.
4. INSTALLATION OF TRAP GUARD TO BE IN ACCORDANCE WITH MANUFACTURER'S RECOMMENDATIONS.
5. INSERT TRAP GUARD ONLY AFTER FINAL RODDING OF DRAINS. INSTALL TRAP GUARD WITH CLEAR SILICONE CAULK FOR GAS TITE SEAL. FOR DRAIN RODDING AFTER INSTALLATION, INSERT SEWER TAPE THROUGH LIGHTLY GREASED 1-1/2" PVC PIPE TO PROTECT TRAP GUARD.

2 TRAP SEAL PROTECTION

SCALE: NONE

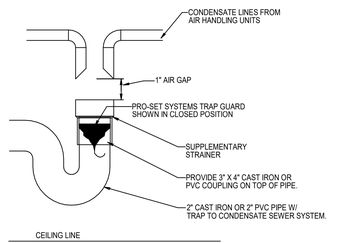

NOTES:
1. TRAP GUARD SHALL BE FACTORY FITTED TO MATCH EACH HUB DRAIN BY SIZE, MODEL, AND MANUFACTURER.
2. INSTALLATION OF TRAP GUARD TO BE IN ACCORDANCE WITH MANUFACTURER'S RECOMMENDATIONS.
3. INSERT TRAP GUARD ONLY AFTER FINAL RODDING OF DRAINS. INSTALL TRAP GUARD WITH CLEAR SILICONE CAULK FOR GAS TITE SEAL. FOR DRAIN RODDING AFTER INSTALLATION, INSERT SEWER TAPE THROUGH LIGHTLY GREASED 1-1/2" PVC PIPE TO PROTECT TRAP GUARD.

3 HUB DRAIN DETAIL

SCALE: NONE

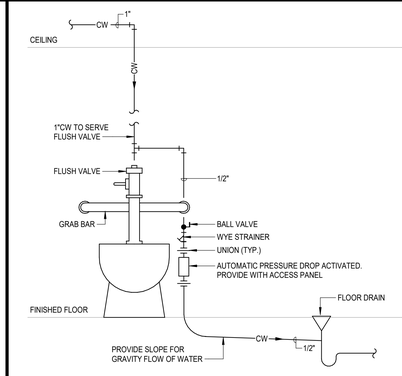

4 AUTOMATIC TRAP PRIMER DETAIL

SCALE: NONE

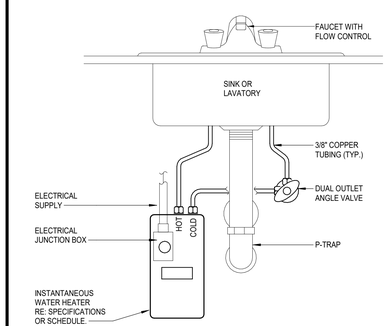

5 INSTANTANEOUS ELECTRIC WATER HEATER PIPING FOR LAVATORY

SCALE: NONE

ARCHITECT
CHASM DOMAIN
AN ARCHITECTURAL JOINT VENTURE
10626 linkwood ct, suite a
baton rouge, la 70810
t: 225.927.1008 f: 404.305.8868
11130 industriplex blvd, suite 200
baton rouge, la 70809
t: 225.216.3770 f: 225.216.3771

REGISTRATION

STATE OF LOUISIANA
DAVID BONAVENTURE
License No. 31064
PROFESSIONAL ENGINEER

11/06/2025

These drawings are the property of CHASM ARCHITECTURE, LLC DOMAIN ARCHITECTURE APAC AN ARCHITECTURAL JOINT VENTURE and are not to be reproduced in whole or in part. They are only to be used for the project and site specifically identified herein.
Scales stated hereon are valid on the original drawings only. Contractor shall carefully review all dimensions and conditions shown and report to the architect any errors, inconsistencies, or omissions discovered. These plans were prepared in this office under our personal supervision, and to the best of our knowledge comply with state and local codes. We will generally administer construction.

CLIENT

RENOVATION AND ADDITION TO
McKINLEY SENIOR HIGH SCHOOL
BUILDING C

800 EAST McKINLEY STREET
BATON ROUGE, LA 70802

PROJECT INFORMATION

revisions

No.	Description	Date

THIS DOCUMENT IS RELEASED FOR THE PURPOSE OF REVIEW UNDER THE AUTHORITY OF DAVID BONAVENTURE, P.E. 31064 ON NOVEMBER 6, 2025 IT IS NOT TO BE USED FOR CONSTRUCTION PURPOSES.

Salas O'Brien
salasobrien.com 225-766-8002
Baton Rouge
5215 Essen Lane, Suite 100
Baton Rouge, LA 70809
Registration: 0005857
Project No: 2550-00603

DA project #	C24-0038
CA project #	24009
date	NOVEMBER 6, 2025

PLUMBING DETAILS - BLDG. C

P4.301

NOVEMBER 6, 2025

PLUMBING PIPING LEGEND

SYMBOLS	DESCRIPTION
SAN	SANITARY OR WASTE PIPING ABOVE GRADE (SAN)
SAN	SANITARY OR WASTE PIPING BELOW GRADE (SAN)
CD	CONDENSATE DRAIN PIPING (CD)
D	CONDENSATE - INDIRECT DRAIN PIPING (D)
	VENT PIPING (V)
CW	COLD WATER PIPING (CW)
HW	HOT WATER PIPING (HW)
HWR	HOT WATER RETURN PIPING (HWR)
	FLOW DIRECTIONAL ARROW
	SHUT-OFF VALVE
	BALANCING VALVE (BV)
	SOLENOID VALVE (SV)
	BALL VALVE (BV)
	BUTTERFLY VALVE
	LUBRICATED PACKED PLUG STOP STOP COCK (PC)
	HORIZONTAL SWING CHECK
	UNION
	HORIZONTAL SWING CHECK
	REDUCER OR INCREASER
	REDUCED PRESSURE BACKFLOW PREVENTER (RPBFP)
	PIPING DOWN
	RISE OR DROP PIPING
	PIPING UP -OR- PIPING UP & DOWN
	CAP ON END OF PIPE
	CLEANOUT (WALL OR CEILING) (CO)
	FLOOR CLEANOUT (FCO)
	EXTERIOR CLEANOUT WITH 18"x18"x4" CONCRETE PAD (ECO)
	BRANCH CONNECTION OUT OF TOP
	BRANCH CONNECTION OUT OF BOTTOM
	BRANCH CONNECTION OUT OF SIDE
	WYE & 1/8TH BEND BRANCH CONNECTION
	WYE BRANCH CONNECTION
	HOSE BIBB
1	REFER TO KEYED NOTE
FS	FLOW SWITCH
	FLOOR SINK (FS)
	FLOOR DRAIN (FD)
	FLOOR DRAIN WITH P-TRAP (FD)
	HUB DRAIN (HD)
	ACCESS PANEL FOR TRAP PRIMER OR SHOCK ABSORBER
AP	ACCESS PANEL LOCATION SYMBOL
A	SHOCK ABSORBER
(E)	EXISTING
(N)	NEW
VTR	VENT THRU ROOF
B.F.F.	BELOW FINISHED FLOOR
A.F.F.	ABOVE FINISHED FLOOR
	NEW CONNECTION
IE=100.00'	INVERT ELEVATION
1	DELTA CHANGE SYMBOL
P 1 4" VTR	RISER FLAG

PLUMBING FIXTURE SCHEDULE

TYPE	FIXTURE DESCRIPTION
LAVATORY (L)	
L-1	DESCRIPTION: ADA COMPLIANT LAVATORY SYSTEM, HARD-WIRED SENSOR OPERATED, 30" CENTERS. 120VAC/12VDC PLUG-IN ADAPTER. PROVIDE WITH BUILT-IN SOAP DISPENSER . BRADLEY CORP "EXPRESS" MG3-IR-LSD. FAUCET: PREASSEMBLED SPRAYHEAD IN LAVATORY SYSTEM. MIXING VALVE: THERMOSTATIC MIXING VALVE, 140 DEGREES IN, 10 5 DEGREES OUT, BRONZE FINISH, UNION CONNECTION, 5PSI PRESSURE DIFFERENTIAL, 0.5GPM MIN FLOW/4GPM MAX FLOW. SYMMONS "MAXLINE" 7-225-CK-W. STAINER: 1-1/4" 17 GAUGE OFFSET WHEELCHAIR STRAINER, CHROME PLATED BRASS GRID DRAIN STRAINER: WITH ELBOW AND 17 GAUGE OFFSET TAILPIECE. MCGUIRE 155WC. P-TRAP: 1-1/4"x1-1/2" 17-GAUGE CAST BRASS ADJUSTABLE TRAP WITH PLUG CLEANOUT, SLIP NUT AND STEEL SHALLOW FLANGE. McGUIRE 8902C. PROVIDE WITH TRUEBRO LAVGUARD PIPE INSULATION. SUPPLIES: FLEXIBLE CHROME PLATED SUPPLY RISERS, CHROME PLATED WALL EXTENSIONS, 1/4 TURN ANGLE STOPS. McGUIRE LFBV2-2165CCC CARRIER: EXISTING TO REMAIN. ROUGH-INS: 2" WASTE, 2" VENT, 1/2" HOT AND COLD WATER. REFER TO ARCHITECTURAL DRAWINGS FOR REQUIRED MOUNTING HEIGHTS. PROTECTIVE ENCLOSURE: RIGID ENCLOSURE TO COMPLY WITH ADA REQUIREMENTS AND CONCEALS FAUCET COMPONENTS, MIXING VALVES. TRUEBRO LAV SHIELD OR ZURN Z6900-VG. ARCHITECT TO DETERMINE COLOR.
TRAP PRIMER (TP)	
TP-1	DESCRIPTION: AUTOMATIC PRESSURE DROP ACTIVATED, BRASS CONSTRUCTION, WITH STAINLESS STEEL MESH SCREEN. PROVIDE ACCESS PANEL. PPP MODEL PR-500. ROUGH-IN: INSTALL PER MANUFACTURER RECOMMENDATIONS.
URINAL (U)	
U-1	DESCRIPTION: EXISTING TO REMAIN. FLUSH VALVE: 1.0 GALLON FLUSH CYCLE, EXPOSED, DIAPHRAGM TYPE, CHROME PLATED URINAL FLUSHOMETER, VACUUM BREAKER, SPUD COUPLING FOR 3/4" TOP SPUD, HARDWIRED 24V. SLOAN 186 ESS-1.0 CARRIER: EXISTING TO REMAIN. ROUGH-IN: TIED INTO EXISTING WATER CONNECTION.
WATER CLOSET (WC)	
WC-1	DESCRIPTION: EXISTING TO REMAIN. SEAT: ELONGATED OPEN FRONT SEAT WITH SELF SUSTAINING CONCEALED CHECK HINGES. REFER TO ARCHITECTURAL DRAWINGS FOR SEAT COLOR. BEMIS #1955SSCT. FLUSH VALVE: 1.6 GALLON FLUSH CYCLE. EXPOSED, DIAPHRAGM TYPE, CHROME PLATED CLOSET FLUSHOMETER, VACUUM BREAKER, SPUD COUPLING FOR 1-1/2" TOP SPUD, HARDWIRED 24V. SLOAN 111 ESS ROUGH-IN: TIED INTO EXISTING WATER CONNECTION.

GENERAL NOTES

ALL LAVATORIES AND SINKS SHALL BE SUPPLIED WITH HOT AND COLD WATER (UNLESS NOTED TO BE COLD WATER ONLY) TO FAUCETS AS INDICATED ON PLANS AND FIXTURE SCHEDULE. PROVIDE CHROME PLATED BRASS SUPPLY STOPS WITH LOOSE KEYS AND WALL ESCUTCHEONS. PROVIDE CHROME PLATED FLEXIBLE RISERS OF SIZE REQUIRED TO PROPERLY CONNECT FIXTURES. PROVIDE 17 GAUGE CHROME PLATED CAST BRASS P-TRAP WITH CLEANOUT AND EXTENSION TO WALL WITH ESCUTCHEON (UNLESS NOTED TO BE AN ACID WASTE FIXTURE). REFER TO FIXTURE SCHEDULE FOR MINIMUM SIZES OF PLUMBING FIXTURE ROUGH-INS.

INSULATION KITS AT ALL LAVATORIES AND SINKS REQUIRED TO BE ADA ACCESSIBLE (MCGUIRE OR TRUEBRO). ALL SUCH FIXTURES AND FINAL INSTALLATIONS SHALL COMPLY WITH THE STATE ACCESSIBILITY STANDARDS REQUIREMENTS.

PROVIDE ALL FLOOR DRAINS AND FLOOR SINKS WITH AUTOMATIC TRAP PRIMER. CONTRACTOR SHALL VERIFY EXISTING DRAIN TRAP PRIMERS AND PROVIDE NEW ONE IF REQUIRE.

PROVIDE WATER HAMMER ARRESTOR AS REQUIRED PER PDI STANDARDS.

REFER TO BOOK SPECIFICATION FOR A LIST OF APPROVED EQUAL MANUFACTURERS THAT CAN BE SUBMITTED IN LIEU OF THE MANUFACTURERS AND MODEL NUMBERS OF THE FIXTURES AND EQUIPMENT LISTED IN THE ABOVE FIXTURE SCHEDULE.

SHOCK ARRESTOR SCHEDULE

P.D.I. SYMBOLS:	FIXTURE UNITS:	THREADED CONNECTION	CERTIFICATION
A	1 - 11	1/2"	ASSE 1010
B	12 - 32	3/4"	ASSE 1010
C	33 - 60	1"	ASSE 1010
D	61 - 113	1"	ASSE 1010
E	114 - 154	1"	ASSE 1010
F	155 - 330	1"	ASSE 1010

INSTANTANEOUS WATER HEATER SCHEDULE

MARK	BASIS OF DESIGN		WH Temperature Rise Per 0.5 GPM	WH Output Water Temperature	ELECTRICAL CHARACTERISTICS			REMARKS
	MANUFACTURER	MODEL			V	P	KW	
IWH-1	EEMAX	SPEX3208T	40 °F	110 °F	208	1	3	
IWH-2	EEMAX	SPEX3208T	40 °F	110 °F	208	1	3	
IWH-3	EEMAX	SPEX4208T	40 °F	110 °F	208	1	4	
IWH-4	EEMAX	SPEX4208T	40 °F	110 °F	208	1	4	
IWH-5	EEMAX	SPEX4208T	40 °F	110 °F	208	1	4	
IWH-6	EEMAX	SPEX4208T	40 °F	110 °F	208	1	4	

ARCHITECT

CHASM DOMAIN

AN ARCHITECTURAL JOINT VENTURE

10626 linkwood ct, suite a
baton rouge, la 70810
t: 225.927.1008 f: 404.305.8868
11130 industriplex blvd, suite 200
baton rouge, la 70809
t: 225.216.3770 f: 225.216.3771

REGISTRATION

STATE OF LOUISIANA
DAVID BONAVENTURE
License No. 31064
PROFESSIONAL ENGINEER

11/06/2025

These drawings are the property of CHASM ARCHITECTURE, LLC DOMAIN ARCHITECTURE APAC AN ARCHITECTURAL JOINT VENTURE and are not to be reproduced in whole or in part. They are only to be used for the project and site specifically identified herein. Scales stated hereon are valid on the original drawings only. Contractor shall carefully review all dimensions and conditions shown and report to the architect any errors, inconsistencies, or omissions discovered. These plans were prepared in this office under our personal supervision, and to the best of our knowledge comply with state and local codes. We will generally administer construction.

CLIENT

RENOVATION AND ADDITION TO
McKINLEY SENIOR HIGH SCHOOL
BUILDING C

800 EAST McKINLEY STREET
BATON ROUGE, LA 70802

PROJECT INFORMATION

revisions No.	Description	Date

THIS DOCUMENT IS RELEASED FOR THE PURPOSE OF REVIEW UNDER THE AUTHORITY OF DAVID BONAVENTURE, P.E. 31064 ON NOVEMBER 6, 2025. IT IS NOT TO BE USED FOR CONSTRUCTION PURPOSES.

Salas O'Brien
salasobrien.com 225-766-8002
Baton Rouge
5215 Essen Lane, Suite 100
Baton Rouge, LA 70809

Registration: 0005857
Project No: 2550-00603

DA project # C24-0038

CA project # 24009

date NOVEMBER 6, 2025

PLUMBING SCHEDULES - BLDG. C

P5.301

NOVEMBER 6, 2025

ABBREVIATIONS

@	AT
A/C	AIR CONDITIONING
AFCI	ARCH FAULT CIRCUIT INTERRUPTER
AMP	AMPS/AMPERAGE
ABV CLG	ABOVE CEILING
AC	ABOVE COUNTER
AFF	ABOVE FINISHED FLOOR
AFG	ABOVE FINISHED GRADE
AIC	AMPERE INTERRUPTING CAPACITY
AL	ALUMINUM
ARCH	ARCHITECTURAL)
ATS	AUTOMATIC TRANSFER SWITCH
BD	BOARD
BKBD	BACKBOARD
BLDG	BUILDING
C	CONDUIT
CKT	CIRCUIT
CL	CURRENT LIMITING
CLG	CEILING
COND	CONDUCTOR
CB	CIRCUIT BREAKER
CBS	CENTRAL BATTERY SYSTEM
CT	CURRENT TRANSFORMER
CTV	CABLE TELEVISION
CU	COPPER
CWP	COLD WATER PIPE
DB	DIRECT BURIAL
DN	DOWN
DIST	DISTRIBUTION
DPDT	DOUBLE POLE - DOUBLE THROW
DPST	DOUBLE POLE - SINGLE THROW
(E)	EXISTING
EA	EACH
EC	EMPTY CONDUIT
EGC	EQUIPMENT GROUNDING CONDUCTOR
EM	EMERGENCY
EMS	ENERGY MANAGEMENT SYSTEM
EMT	ELECTRICAL METAL TUBING
EPA	EFFECTIVE PROJECTION AREA
EWC	ELECTRIC WATER COOLER
EXT	EXTERIOR
F	FUSE, FUSIBLE
FAAP	FIRE ALARM ANNUNCIATOR PANEL
FACP	FIRE ALARM CONTROL PANEL
FL	FLOOR
FLA	FULL LOAD AMPERES
FMC	FLEXIBLE METAL CONDUIT
FTL	FEED-THROUGH LUGS
G	GROUNDING ELECTRODE CONDUCTOR, EQUIPMENT GROUNDING CONDUCTOR
GF, GFI, GFCI	GROUND FAULT CURRENT INTERRUPTER
GFP	GROUND FAULT PROTECTION
HP	HORSEPOWER
HVAC	HEATING/VENTILATION/AIR CONDITIONING
IG	ISOLATED GROUND
IMC	INTERMEDIATE METAL CONDUIT
J-BOX, JB	JUNCTION BOX
kCMIL, KCM	KILO CIRCULAR MILS
KVA	KILOVOLTAMPERES
KW	KILOWATT
LCP	LIGHTING CONTROL PANEL
LFMC	LIQUIDTIGHT FLEXIBLE METAL CONDUIT
LGT, LTG	LIGHTING
MAN	MANUFACTURER
MCB	MAIN CIRCUIT BREAKER
MECH	MECHANICAL
MEZZ	MEZZANINE
MLO	MAIN LUGS ONLY
MTD	MOUNTED
MTG HT	MOUNTING HEIGHT
MTS	MANUAL TRANSFER SWITCH
N	NEUTRAL
N-1	NEMA-1
N-3R	NEMA-3R
NA	NOT APPLICABLE
NC	NORMALLY CLOSED
NEC	NATIONAL ELECTRIC CODE
NF	NON-FUSED
NL	NIGHTLIGHT
NO	NORMALLY OPEN
NTS	NOT TO SCALE
P	POLE
PF	POWER FACTOR
PH OR Ø	PHASE
PNL	PANEL
PT	POTENTIAL TRANSFORMER
PVC	POLYVINYL CHLORIDE
R	RACEWAY
RGS	RIGID GALVANIZED STEEL
RTG	RATING
SCH	SCHEDULE
SFB	SUB-FEED BREAKER
SN	SOLID NEUTRAL
SPD	SURGE PROTECTIVE DEVICE
SPDT	SINGLE POLE - DOUBLE THROW
SPST	SINGLE POLE - SINGLE THROW
SS	SPECIAL SYSTEMS
SW	SWITCH
SWBD	SWITCHBOARD
TEL	TELEPHONE
TV	TELEVISION
TYP	TYPICAL
UG	UNDERGROUND
UNO	UNLESS NOTED OTHERWISE
V	VOLTAGE/VOLTS
VA	VOLT-AMPERE
W	WIRE
W/	WITH
WP	WEATHER-PROTECTED
XFMR	TRANSFORMER

ELECTRICAL SYMBOL SCHEDULE

SYMBOL	DESCRIPTION
	LUMINAIRE - SURFACE MOUNTED OR SUSPENDED
	LUMINAIRE - RECESSED IN CEILING
	LUMINAIRE - WALL OR BRACKET
	LUMINAIRE - RECESSED IN CEILING, SURFACE MOUNTED, OR SUSPENDED
	LUMINAIRE - POLE MOUNTED SINGLE AND DOUBLE MOUNTED
	TRACK FIXTURE WITH FIXTURE HEADS
	LUMINAIRE - EMERGENCY
	EXIT LIGHT CEILING MTD. ARROWS AS NOTED. SHADING DENOTES SIDE WITH FACE.
	EXIT LIGHT WALL MTD. ARROWS AS NOTED. SHADING DENOTES SIDE WITH FACE.
	EMERGENCY BATTERY LIGHTING UNIT WITH TWIN HEADS.
	EMERGENCY BATTERY LIGHTING UNIT WITH TWIN HEADS AND EXIT SIGN.
# $_{FX,a}$	"X" DENOTES LUMINAIRE TYPE PER SCHEDULE; "a" DENOTES SWITCH CONTROL (TYP. FOR ALL LUMINAIRES). NUMBER INDICATES BRANCH CIRCUIT. PROVIDE WIRING AS NECESSARY.
S_{OS}	SWITCH WITH OCCUPANCY SENSOR, WALL MOUNT AT 48" UNLESS NOTED.
S_{OS2}	DUAL SWITCH WITH OCCUPANCY SENSOR, WALL MOUNT AT 48" UNLESS NOTED.
S_{LV}	TOGGLE SWITCH WITH 0-10V DIMMING CAPABILITY AT 48" UNLESS NOTED.
S_D	DIMMER SWITCH AT 48" UNLESS NOTED. DIMMER SHALL BE COMPATIBLE WITH FIXTURE(S) CONTROLLED.
S_2	TOGGLE SWITCH, DOUBLE POLE - SINGLE THROW.
S_3	TOGGLE SWITCH, THREE-WAY AT 48" UNLESS NOTED.
S_4	TOGGLE SWITCH, FOUR-WAY AT 48" UNLESS NOTED.
S_M	MOTOR RATED TOGGLE SWITCH WITH THERMAL OVERLOAD ELEMENT
S_{TM}	TOGGLE SWITCH WITH DIGITAL TIMER AT 48" UNLESS NOTED.
S_a	TOGGLE SWITCH AT 48" UNLESS NOTED, SUBSCRIPT INDICATES DEVICE CONTROLLED.
O	OCCUPANCY SENSOR, CEILING MOUNT
P	PHOTOELECTRIC CONTROL
#	DUPLEX RECEPTACLE (20A, 125V, 3W, GROUNDING TYPE) AT 18" UNLESS NOTED. NUMBER INDICATES BRANCH CIRCUIT. PROVIDE WIRING AS NECESSARY.
	SAME AS BUT WITH INTEGRAL GROUND FAULT CIRCUIT INTERRUPTER
WP	SAME AS BUT WEATHER PROTECTED WHILE-IN-USE.
EWC	SAME AS BUT CONCEALED BEHIND ELECTRIC WATER COOLER
USB	DUPLEX RECEPTACLE (20A, 125V, 3W, GROUNDING TYPE) WITH TWO (2) TYPE A USB PORTS AT 18" UNLESS NOTED.
	QUADRUPLEX RECEPTACLE AT 18" UNLESS NOTED. -(2 DUPLEX RECPT. WITH SINGLE COVER PLATE)
	DUPLEX RECEPTACLE-CEILING MOUNTED
	SPECIALTY RECEPTACLE AT 18" UNLESS NOTED, REFER TO NOTE FOR NEMA DESIGNATION.
	SPECIALITY RECEPTACLE, CEILING MOUNTED REFER TO NOTE FOR NEMA DESIGNATION.
TV	DUPLEX RECEPTACLE FOR TV - REFER TO ELEVATIONS FOR MOUNTING HEIGHT
P	PULL BOX
C	CONTACTOR
J	JUNCTION BOX
J	LIGHTING JUNCTION BOX. CONTRACTOR SHALL PROVIDE WIRING AND MAKE CONNECTIONS NECESSARY TO CONNECT EACH FIXTURE IN ROOM AREA.
	DATA OUTLET AT 18" UNLESS NOTED - PROVIDE RECESSED OUTLET BOX W/ 3/4"R STUBBED UP ABOVE ACCESSIBLE CLG.
4	DATA OUTLET AT 18" UNLESS NOTED - PROVIDE RECESSED OUTLET BOX WITH QUAD RING AND 1"R STUBBED UP ABOVE ACCESSIBLE CLG.
AV	AV OUTLET AT MOUNTING HEIGHT PER ELEVATIONS - PROVIDE RECESSED OUTLET BOX WITH QUAD RINGAND 1"R STUBBED UP ABOVE ACCESSIBLE CLG.
	DATA OUTLET CEILING MOUNTED - PROVIDE RECESSED OUTLET BOX W/ 3/4"R STUBBED UP ABOVE ACCESSIBLE CLG.
AC	ACCESS CONTROL - PROVIDE RECESSED OUTLET BOX W/ 3/4"R STUBBED UP ABOVE ACCESSIBLE CLG.
DC	DOOR CONTACT - PROVIDE RECESSED OUTLET BOX W/ 3/4"R STUBBED UP ABOVE ACCESSIBLE CLG.
	CAMERA - PROVIDE RECESSED OUTLET BOX W/ 1"R STUBBED UP ABOVE ACCESSIBLE CLG.
	PANELBOARD/DISTRIBUTION BOARD SURFACE MOUNTED OR RECESSED IN WALL.
T	TRANSFORMER
M	POWER METER
CT	CURRENT TRANSFORMER
CB	CIRCUIT BREAKER
R	RELAY
	MAGNETIC STARTER
	DISCONNECT OR SAFETY SWITCH
	STARTER DISCONNECT
	6-BUTTON LIGHTING CONTROL STATION AT 48" UNLESS NOTED.
	MOTOR
VFD	VARIABLE FREQUENCY DRIVE
	COMBINATION POWER/DATA FLOOR BOX WITH 1 , REFER TO SS PLANS FOR DATA REQUIREMENTS.
	COMBINATION POWER/DATA FLOOR BOX WITH 1 , REFER TO POWER PLANS FOR POWER REQUIREMENTS.
	POWER FLOOR BOX WITH 1
	COMBINATION POWER/DATA FLOOR BOX WITH 2 AND 1
	REMOTE POWER SUPPLY/TRANSFORMER
	NUMBER OF TICK MARKS INDICATES NUMBER OF CURRENT CARRYING CONDUCTORS (NOT INCLUDING EGC)
	RACEWAY TURN DOWN
	RACEWAY TURN UP
HB1:2	RACEWAY-HOMERUN CIRCUIT "2" TO PANEL "HB1" (ARROWS DENOTECIRCUITS)
	RACEWAY ROUTED CONCEALED OVERHEAD OR IN WALLS
	RACEWAY ROUTED EXPOSED
	RACEWAY ROUTED IN OR UNDER FLOOR SLAB OR UNDERGROUND
W	DECORATIVE SURFACE METAL RACEWAY
	CIRCUIT CONTINUATION.
E-XXX	FOOD SERVICE EQUIPMENT TAG
FACP	FIRE ALARM CONTROL PANEL
ANN	FIRE ALARM ANNUNCIATOR PANEL
FCPS	FIRE ALARM POWER SUPPLY
F	FIRE ALARM PULL STATION AT 48" UNLESS NOTED.
S	SMOKE DETECTOR - CEILING MOUNTED.
SC	CEILING MOUNTED SYSTEM SMOKE AND CARBON MONOXIDE ALARM; SYSTEM TYPE.
SC	CEILING MOUNTED SMOKE AND CARBON MONOXIDE ALARM; STAND ALONE TYPE; 120V HARD-WIRED WITH BATTERY BACKUP. KIDDE #12010SC0 OR EQUIVALENT. INTERCONNECT ALL DEVICES WITHIN SAME DWELLING UNIT ON SAME CIRCUIT.
H	HEAT DETECTOR - CEILING MOUNTED.
S	FIRE ALARM VISUAL DEVICE - CEILING MOUNTED.
S	FIRE ALARM VISUAL DEVICE - WALL MOUNTED.
F	FIRE ALARM AUDIO/VISUAL DEVICE - WALL MOUNTED.

ELECTRICAL SYMBOL SCHEDULE

SYMBOL	DESCRIPTION
F	FIRE ALARM AUDIO/VISUAL DEVICE - CEILING MOUNTED.
LF	FIRE ALARM LOW FREQUENCY SOUNDER DEVICE - CEILING MOUNTED.
FS	FLOW SWITCH
TS	TAMPER SWITCH
DD	DUCT DETECTOR
	CALL OUT TAG (NUMBER OF PLAN REFERENCED ON TOP AND NUMBER OF SHEET REFERENCED ON BOTTOM)
- / -	ELEVATION CALL OUT TAG (NUMBER OF PLAN REFERENCED ON LEFT AND NUMBER OF SHEET REFERENCED ON RIGHT)
	REVISION NUMBER
30A/15AF/3P,4W 250V/N-3R	DENOTES 30A SAFETY SWITCH/15A FUSE(S)/3 POLES,4 WIRE/250V RATED/NEMA-3R RATED ENCLOSURE.
AC	NEAR ANY ELECTRICAL DEVICE DENOTES ABOVE COUNTER TOP.
BC	NEAR ANY ELECTRICAL DEVICE DENOTES BELOW COUNTER TOP.
WP	NEAR ANY ELECTRICAL DEVICE DENOTES WEATHER-PROTECTED.
C	NEAR ANY ELECTRICAL DEVICE DENOTES CEILING MOUNTED.
42", 36"	NEAR ANY ELECTRICAL DEVICE DENOTES WALL MOUNTING HEIGHT. MOUNTING HEIGHT IS TO BE CENTERLINE OF DEVICE ABOVE FINISH FLOOR OR GRADE.

SHEET INDEX

SHEET NO.	SHEET TITLE	2025-08-20 DD	2025-09-12 REVISED DD SET	2025-09-16 DD-Addendum 3	2025-10-15 90% CD	2025-11-06 100% CD's
E0.300	SCHEDULES AND ABBREVIATIONS	●	●		●	●
E0.301	LUMINAIRE SCHEDULE	●	●	●	●	●
E0.302	GENERAL ELECTRICAL NOTES	●	●		●	●
E2.301	1ST FLOOR DEMOLITION - BLDG C	●	●		●	●
E2.302	2ND FLOOR DEMOLITION - BLDG C	●	●		●	●
E3.301	1ST FLOOR LIGHTING - BLDG C	●	●	●	●	●
E3.302	2ND FLOOR LIGHTING - BLDG C	●	●		●	●
E4.301	1ST FLOOR POWER & SS - BLDG C	●	●		●	●
E4.302	2ND FLOOR POWER & SS - BLDG C	●	●		●	●

ARCHITECT

CHASM DOMAIN

AN ARCHITECTURAL JOINT VENTURE

11130 industriplex blvd, suite 200
baton rouge, la 70809
t: 225.216.3770 f: 225.216.3771

REGISTRATION

PRELIMINARY
FOR PERMIT ONLY

EOR: RAUL E. VALDES

PE: 36832
2025-11-06

CLIENT

RENOVATIONS & ADDITIONS TO
McKINLEY SENIOR HIGH SCHOOL
800 E. McKINELY ST
BATON ROUGE, LA 70802

PROJECT INFORMATION

revisions No.	Description	Date
1	100% OWNER REVIEW SET	11-06-2025

project # 25007

date 2025-11-06

director review RV

SCHEDULES AND ABBREVIATIONS

E0.300

EDS, Inc 25007
ELECTRICAL DESIGN SOLUTIONS
(844) EDS-1990 www.ewithd.com

2025-11-06

LUMINAIRE SCHEDULE
(FINISH COLORS TO BE DETERMINED BY ARCHITECT)

LABEL	MANUFACTURER	CATALOG NUMBER	MOUNTING	NOMINAL LUMEN OUTPUT	NOMINAL CCT	CRI	INPUT VOLTS / WATTS	DESCRIPTION
F1A	METALUX	24FP3140C / RMK2-24-W	RECESSED	>=3600	4000K	>=80	120V/ <=29W	2' x 4' LED FLAT PANEL TROFFER, REGRESS MOUNT KIT WITH 0-10V DIMMING.
F1C	METALUX	24FP4740C / RMK2-24-W	RECESSED	>=4500	4000K	>=80	120/ <=41W	2' x 4' LED FLAT PANEL TROFFER, REGRESS MOUNT KIT WITH 0-10V DIMMING.
F5A	NEO-RAY	S122DP-S1005D840-**4F0-1E-UDD-F	SUSPENDED @9'-0" AFF UNO	>=4020	4000K	>=80	120V/ <=40W	4'-0", 2" WIDE, LED LUMINAIRE WITH 0-10V DIMMING.
F6	HALO	HC615D010-HM60525840-61WDC	RECESSED	>=1500	4000K	>=80	120V/ <=15W	6" DOWNLIGHT WITH WIDE DISTRIBUTION, SPECULAR CLEAR FINISH, 0-10V DIMMING DRIVER.
F13	METALUX	14FP2640C / DF-14W-U	RECESSED	>=2400	4000K	>=80	120V/ <=20W	1' x 4' LED FLAT PANEL TROFFER, DRYWALL FRAME KIT WITH 0-10V DIMMING.
F14A	NEO-RAY	S122DR-S675D840-**4F0-1E-UDD-F	RECESSED	>=2700	4000K	>=80	120V/ <=27W	4'-0", 2" WIDE, LED LUMINAIRE WITH 0-10V DIMMING.
F14D	NEO-RAY	S122DR-S1005D840-**4F0-1E-UDD-F	RECESSED	>=4020	4000K	>=80	120V/ <=40W	4'-0", 2" WIDE, LED LUMINAIRE WITH 0-10V DIMMING.
F15	METALUX	4BCLED-LD4-40SL-F-UNV-L840-CD1-U	WALL @7'-0" AFF UNO	>=4000	4000K	>=80	120V/ <=35W	VANITY LIGHT COORDINATE TYPE AND MOUNTING HEIGHT WITH ARCHITECT PRIOR ROUGH IN.
X1	SURE-LITES	LPX	-	-	-	-	120V/ <=5W	SELF-POWERED, LED EXIT SIGN WITH NICKEL CADMIUM BATTERY AND RED LETTERS. PROVIDE FACES AND ARROW AS PER PLANS.
Y1	DUAL-LITE	EV4R	RECESSED	-	-	-	120/ <=5W	SELF POWERED, RECESSED, LED EMERGENCY LUMINAIRE WITH NICKEL METAL HALIDE BATTERY AND MINIMUM 40'-0" LIGHT THROW.
Y2	SURE-LITES	SEL25	WALL @7'-6" AFF UNO	-	-	-	120V/ <=5W	SELF POWERED, LED EMERGENCY LUMINAIRE WITH NICKEL CADMIUM BATTERY, WHITE HOUSING, DUAL ADJUSTABLE HEADS AND MINIMUM 25'-0" LIGHT THROW.

EDS, Inc
25007
ELECTRICAL DESIGN SOLUTIONS
(844) EDS-1990 www.ewithd.com

ARCHITECT
CHASM DOMAIN
AN ARCHITECTURAL JOINT VENTURE
11130 industriplex blvd, suite 200
baton rouge, la 70809
t: 225.216.3770 f: 225.216.3771

REGISTRATION
PRELIMINARY
FOR PERMIT ONLY
EOR: RAUL E. VALDES
PE: 36832
2025-11-06

CLIENT

PROJECT INFORMATION
RENOVATIONS & ADDITIONS TO
McKINLEY SENIOR HIGH SCHOOL
800 E. McKINELY ST
BATON ROUGE, LA 70802

revisions
No.	Description	Date
1	100% OWNER REVIEW SET	11-06-2025

project # 25007
date 2025-11-06
director review RV

LUMINAIRE SCHEDULE

E0.301

1 DD-Addendum 3
2025-11-06

GENERAL NOTES:

GENERAL

1. THE WORD "PROVIDE", RELATIVE TO ELECTRICAL WORK, SHALL HEREAFTER BE INTERPRETED AS "FURNISH, INSTALL AND CONNECT".

2. THE "GENERAL CONDITIONS OF THE CONTRACT" CURRENT EDITION PUBLISHED IN STANDARD FORM BY THE AMERICAN INSTITUTE OF ARCHITECTS SHALL BE PART OF THIS CONTRACT.

3. UNLESS NOTED OTHERWISE, ALL EQUIPMENT FURNISHED BY THE CONTRACTOR SHALL BE NEW AND A MANUFACTURER'S DOCUMENT SHALL ACCOMPANY EACH MAJOR COMPONENT. PROVIDE EQUIPMENT MANUFACTURER'S LETTER OF WARRANTY.

4. CONTRACTOR SHALL PROVIDE COMPLETE AND WORKABLE SYSTEMS. ELECTRICAL DRAWINGS SERVE AS WORKING DRAWINGS FOR GENERAL LAYOUT OF VARIOUS ITEMS OF EQUIPMENT; HOWEVER, LAYOUT OF THE EQUIPMENT, ACCESSORIES, SPECIALTIES, DEVICES, AND OTHER TRADES ARE DIAGRAMMATIC UNLESS SPECIFICALLY DIMENSIONED. ELECTRICAL DRAWINGS DO NOT NECESSARILY INDICATE EVERY REQUIRED ITEM.

5. THE WORK COVERED BY THE CONSTRUCTION DOCUMENTS AND THE PROJECT SPECIFICATIONS CONSISTS OF FURNISHING THE LABOR, MATERIAL, AND EQUIPMENT IN PERFORMING THE OPERATIONS NECESSARY FOR THE INSTALLATION OF THE ELECTRICAL SYSTEMS INDICATED ON THE DRAWINGS AND/OR DESCRIBED IN THE SPECIFICATIONS. ANY INCIDENTAL WORK NOT SHOWN OR SPECIFIED, BUT WHICH IS BELONGING TO OR NECESSARY FOR THE SATISFACTORY COMPLETION AND OPERATION OF THE VARIOUS SYSTEMS, SHALL BE INCLUDED. THE WORK COVERED UNDER THESE DOCUMENTS AND SPECIFICATIONS SHALL BE COORDINATED WITH THE REQUIREMENTS OF THE OTHER DIVISIONS AND WITH THE DRAWINGS FOR THE ENTIRE PROJECT. THE WORK SHALL BE ACCOMPLISHED ON SUCH A SCHEDULE AND IN SUCH A MANNER AS TO NOT DELAY OR INTERFERE WITH OTHER CONSTRUCTION. THE CONTRACTOR SHALL PROVIDE THE ELECTRICAL EQUIPMENT AND MATERIALS AS REQUIRED FOR COMPLETE AND OPERATIONAL SYSTEMS. REFER TO THE PROJECT SPECIFICATIONS FOR SUBMITTAL AND SHOP DRAWING REQUIREMENTS.

6. WORK AND MATERIALS SHALL BE IN FULL ACCORDANCE WITH THE CURRENT NATIONAL ELECTRIC CODE AND STATE AND LOCAL CODES THAT APPLY.

7. THE CONTRACTOR SHALL TAKE OUT PERMITS, PROCURE CERTIFICATES, AND PAY FEES AS REQUIRED TO PERFORM THE PROJECT ELECTRICAL WORK.

8. BIDDERS SHALL BE REQUIRED TO VISIT THE PROJECT SITE AND BECOME FAMILIAR WITH EXISTING CONDITIONS SURROUNDING THE PROJECT PRIOR TO BIDDING.

9. THE CONTRACTOR SHALL TOUCH-UP OR REFINISH THE FACTORY FINISH OF EQUIPMENT MARRED DURING SHIPMENT OR INSTALLATION.

10. THE CONTRACTOR SHALL BE A LICENSED ELECTRICIAN OF THE STATE IN WHICH THE WORK IS TO BE PERFORMED.

11. NO INTERRUPTION OF THE BUILDING FUNCTIONS OR ELECTRIC SERVICE SHALL BE PERMITTED WITHOUT APPROVAL OF THE TENANT.

12. AT THE COMPLETION OF THE WORK, THE CONTRACTOR SHALL REMOVE RUBBISH AND DEBRIS CAUSED BY THE CONTRACTOR AND SHALL THOROUGHLY CLEAN ALL ELECTRICAL EQUIPMENT AND COMPONENTS.

13. ELECTRICAL EQUIPMENT SHALL BE SPECIFICATION GRADE, UNLESS NOTED OTHERWISE.

14. ELECTRICAL ROOM EQUIPMENT LAYOUT IS CONCEPTUAL AND IS BASED ON DIMENSIONS OF INDUSTRY STANDARD EQUIPMENT. ELECTRICAL CONTRACTOR IS RESPONSIBLE TO PROVIDE EQUIPMENT LAYOUT PER NEC ARTICLE 110 AND SIZED TO MEET THE ROOM DIMENSIONS. ELECTRICAL CONTRACTOR SHALL ADJUST THE EQUIPMENT LAYOUT IN THE FIELD AS NEEDED PER THE SUCCESSFUL MANUFACTURER'S EQUIPMENT DIMENSIONS (TYPICAL FOR ALL ELECTRICAL EQUIPMENT ROOMS). PRIOR TO ROUGH-IN AND RACEWAY INSTALLATION, ELECTRICAL CONTRACTOR SHALL SUBMIT DIMENSIONED LAYOUT OF EQUIPMENT ROOMS AND ELECTRICAL ROOMS UTILIZING DIMENSIONS OF EQUIPMENT TO BE INSTALLED. SUBMIT FOR REVIEW PRIOR TO ANY FIELD WORK.

15. DATA PRESENTED ON THESE DRAWINGS ARE AS SURVEYS AND PLANNING CAN DETERMINE, BUT ABSOLUTE ACCURACY IS NOT GUARANTEED. FIELD VERIFICATION OF THE PLANS IS RESPONSIBILITY OF THE CONTRACTOR SINCE FINAL DISTANCES; LOCATIONS AND HEIGHTS WILL BE GOVERNED BY ACTUAL FIELD CONDITIONS. CONTRACTOR SHALL FIELD VERIFY EXISTING CONDITIONS IN AREAS TO BE RENOVATED PRIOR TO BID IN ORDER TO PROVIDE AN ACCURATE BID AND BE AWARE OF CONSTRUCTION METHODS NEEDED TO PROVIDE THE FINISHED PRODUCT AS SHOWN ON THE PLANS. DISCREPANCIES SHALL BE BROUGHT TO THE ATTENTION OF THE ARCHITECT/ENGINEER IN WRITING VIA AN R.F.I. FOR A DECISION TO RESOLVE CONFLICTS PRIOR TO BID.

16. EQUIPMENT, FINISHES, AND ACCESSORIES TO BE PROVIDED SHALL COMPLY WITH ANSI A117.1, AMERICANS WITH DISABILITIES ACT AND OTHER SPECIFIC STANDARDS, CODES AND REGULATIONS ESTABLISHED BY LOCAL AUTHORITIES HAVING JURISDICTION.C

17. UTTING AND PATCHING: THE CONTRACTOR SHALL PERFORM WHERE REQUIRED TO FACILITATE CONSTRUCTION. THE CONTRACTOR SHALL PATCH AND REPAIR SUCH OPENINGS TO THE ORIGINAL STATE. HOWEVER, STRUCTURAL ELEMENTS SHALL NOT BE CUT WITHOUT THE WRITTEN APPROVAL OF THE ARCHITECT OR HIS REPRESENTATIVE.

18. THE CONTRACTOR SHALL PROTECT HIS WORK DONE UNDER THIS CONTRACT FROM INJURY DURING CONSTRUCTION AND PROTECT HIS EQUIPMENT FROM DAMAGE.

19. THE CONTRACTOR SHALL NOTIFY THE ELECTRIC AND TELEPHONE UTILITY COMPANIES OF NEW WORK FOR THIS PROJECT. THE CONTRACTOR SHALL ARRANGE WITH THE ELECTRIC AND TELEPHONE UTILITY COMPANIES TO PROVIDE SERVICE AND EQUIPMENT PER UTILITIES REQUIREMENTS. INCLUDE COSTS IN THE BASE BID.

20. THE OWNER SHALL MAKE APPLICATION TO THE LOCAL TELEPHONE COMPANY FOR TELEPHONE SERVICE.

21. ELECTRICAL EQUIPMENT AND APPURTENANCES UNDER THIS CONTRACT SHALL CONFORM TO THE APPLICABLE REQUIREMENTS OF THE LATEST EDITION OF THE FOLLOWING PUBLICATIONS:

    A.) UNDERWRITER'S LABORATORIES, INC. - U.L.

    B.) NATIONAL FIRE PROTECTION ASSOCIATION – NFPA

    C.) NATIONAL ELECTRICAL MANUFACTURER'S ASSOC. - NEMA

    D.) NATIONAL ELECTRICAL CODE – NEC

22. THE CONTRACTOR SHALL BE RESPONSIBLE FOR CONSTRUCTION MEANS, METHODS, TECHNIQUES, SEQUENCES, AND PROCEDURES, AND FOR SAFETY PRECAUTIONS AND PROGRAMS.

23. THE CONTRACTOR SHALL FURNISH A WRITTEN, SIGNED WARRANTY STATING:

    A.) THAT WORK EXECUTED UNDER THIS CONTRACT SHALL BE FREE OF DEFECTS IN WORKMANSHIP AND MATERIAL FOR A PERIOD OF ONE (1) YEAR FROM DAY OF FINAL ACCEPTANCE.

    B.) THAT THE ELECTRICAL CONTRACTOR WILL AT HIS OWN EXPENSE REPAIR OR REPLACE DEFECTIVE WORK AND MATERIALS AND OTHER WORK DAMAGED THEREBY, WHICH BECOMES DEFECTIVE DURING THE TERM OF THE GUARANTEE-WARRANTY

COORDINATION WITH OTHER TRADES

1. THE CONTRACTOR IS REFERRED TO ARCHITECTURAL, CIVIL, STRUCTURAL, MECHANICAL, PLUMBING AND FOOD SERVICE PLANS AND SPECIFICATIONS (AS APPLICABLE) FOR ADDITIONAL INFORMATION AND ELECTRICAL WORK THAT MAY NOT BE INDICATED ON THESE DRAWINGS.

2. THESE DRAWINGS ARE DIAGRAMMATIC AND INTENDED TO SHOW APPROXIMATE LOCATIONS AND GENERAL ARRANGEMENTS ONLY. ADJUST ROUTING AND LOCATIONS FOR FIELD CONDITIONS, COORDINATE WORK AND INSTALLATION WITH OTHER TRADES. REFER TO ARCHITECTURAL DRAWINGS FOR DIMENSIONS, LOCATIONS, AND MOUNTING HEIGHTS.

3. ELECTRICAL WORK SHALL NOT INTERFERE WITH CLEARANCES REQUIRED FOR GENERAL, MECHANICAL AND PLUMBING CONSTRUCTION. SHOULD ELECTRICAL WORK BE INSTALLED WHICH INTERFERES WITH WORK OF OTHER CONTRACTORS, SUCH WORK SHALL BE CHANGED AT NO ADDITIONAL COST TO THE OWNER.

4. COORDINATE WITH MECHANICAL, PLUMBING AND GENERAL CONDITIONS FOR FINAL LOCATIONS OF HVAC EQUIPMENT, WATER HEATERS, PUMPS, EXHAUST FANS, FIRE/SMOKE DAMPERS, CONTROL DEVICES, EMS CONTROL EQUIPMENT, AND EQUIPMENT BY ANY OTHER TRADES. THE CONTRACTOR SHALL REVIEW THE APPROVED MECHANICAL AND PLUMBING SHOP DRAWINGS TO DETERMINE AND VERIFY ELECTRICAL ROUGH-IN REQUIREMENTS, POINT OF CONNECTION(S), AND EQUIPMENT AMPERAGE/VOLTAGE/PHASE. WHEN THE EQUIPMENT HAS BEEN DELIVERED TO THE PROJECT SITE, THE CONTRACTOR SHALL VERIFY WITH THE EQUIPMENT NAMEPLATE FOR THE ELECTRICAL CHARACTERISTICS AND REQUIREMENTS FOR EACH PIECE OF EQUIPMENT. FUSE SIZE ADJUSTMENTS MAY BE REQUIRED, AND THE FUSE TYPE SHALL BE DUAL ELEMENT-TIME DELAY, CLASS RK-5. PROVIDE CONDUCTORS, CONDUIT, BREAKERS, CONNECTIONS, AND APPURTENANCES REQUIRED FOR A COMPLETE AND OPERATIONAL SYSTEM.

5. FOR EACH MECHANICAL OR PLUMBING DEVICE THAT REQUIRES ELECTRICAL POWER CONNECTION, RESPONSIBILITY FOR COORDINATION BETWEEN THE MECHANICAL OR PLUMBING EQUIPMENT ELECTRICAL CHARACTERISTICS AND THE ELECTRICAL SERVICES REMAINS WITH ALL INVOLVED CONTRACTORS (ELECTRICAL AND MECHANICAL, PLUMBING, ETC.). COORDINATE AND VERIFY IN FIELD PRIOR TO ROUGH-IN AND EQUIPMENT ORDERING. PROVIDE AND ADJUST ELECTRICAL SERVICES AS REQUIRED. CONTRACTOR SHALL COORDINATE IN FIELD, VERIFY, AND PROVIDE THE ELECTRICAL SERVICES AND RATINGS OF MECHANICAL OR PLUMBING EQUIPMENT AS INDICATED IN THE APPROVED MECHANICAL OR PLUMBING SHOP DRAWINGS AND AS SUCH EQUIPMENT ARRIVES AT THE JOB SITE. CONTRACTOR SHALL PROVIDE ELECTRICAL SERVICES, CIRCUIT BREAKERS, CONDUIT, CONDUCTORS, CONNECTIONS, AND APPURTENANCES REQUIRED FOR A COMPLETE AND OPERATIONAL SYSTEM. CONTRACTOR SHALL INCLUDE SUCH COSTS IN THE BASE BID.

6. CONTRACTOR SHALL COORDINATE CONSTRUCTION PHASING WITH OWNER AND OTHER TRADES.

7. CONTRACTOR SHALL COORDINATE THE INSTALLATION OF PLUMBING, PIPING, AND DUCTWORK ADJACENT TO ELECTRICAL PANELS; ELECTRICAL PANELS SHALL HAVE CLEARANCE FROM FLOOR TO CEILING STRUCTURE. NO MECHANICAL OR PLUMBING DEVICES SHALL CROSS OR PENETRATE PANEL CLEARANCE SPACE.

8. WHEN ELECTRICALLY DRIVEN EQUIPMENT FURNISHED UNDER THIS CONTRACT MATERIALLY DIFFERS FROM THE DESIGN, THE CONTRACTOR SHALL MAKE THE NECESSARY ADJUSTMENTS TO THE CONDUCTORS, DISCONNECT DEVICES, CIRCUIT BREAKERS, FUSES, CONTROLLERS, OVERLOAD PROTECTION, ETC. TO ACCOMMODATE THE EQUIPMENT ACTUALLY INSTALLED.

9. PROVIDE CONNECTION OF ELECTRICAL EQUIPMENT MENTIONED IN THIS SECTION OR NOTED ON THE DRAWINGS, WHETHER FURNISHED BY THE CONTRACTOR OR BY OTHERS. REFER TO CONSTRUCTION DOCUMENTS OF OTHER TRADES FOR THIS PROJECT.

DEMOLITION

1. NECESSARY MODIFICATIONS AND ADJUSTMENTS TO NEW ELECTRICAL ITEMS AND EQUIPMENT SHALL BE MADE AS MAY BE REQUIRED BY THESE ADDITIONS. CAREFUL INSPECTION OF THE PLANS AND SITE IS REQUIRED, AS THE PLANS DO NOT INDICATE ALL SUCH ELECTRICAL ITEMS AND EQUIPMENT.

GROUNDING

1. ALL PROJECT GROUNDING SHALL COMPLY WITH THE NATIONAL ELECTRIC CODE.

2. PROVIDE A COMPLETE GROUNDING SYSTEM, GROUND CONDUCTOR, GROUND ELECTRODES, GROUND BUS, AND GROUND ROD TO EFFECTIVELY PROVIDE SERVICE GROUND. GROUND PANELS, WIREWAYS, CONDUITS, LIGHT FIXTURES, RECEPTACLES, AND EQUIPMENT IN ACCORDANCE WITH THE NEC. VERIFY GROUNDING MEANS.

3. GROUND CONDUCTORS SHALL BE PROVIDED IN FEEDERS AND BRANCH CIRCUIT RACEWAYS. EQUIPMENT GROUND WIRES SHALL BE COPPER AND SIZED AS PER NEC TABLE 250-95.

RACEWAYS, BOXES, AND CONDUCTORS

1. WIRING INCLUDING LOW VOLTAGE SHALL BE IN CONDUIT WHERE REQUIRED BY THE AUTHORITY HAVING JURISDICTION.

2. PROVIDE PULL BUSHINGS ON COMMUNICATIONS RACEWAYS.

3. USE ONLY APPROVED LUBRICANT FOR WIRE PULLING PURPOSES.

4. WHERE RACEWAYS AND CABLE PASS THROUGH CONCRETE OR CONCRETE BLOCK WALLS, PROVIDE CORE DRILLING AS REQUIRED.

5. ITEMS OF ELECTRICAL EQUIPMENT ASSOCIATED WITH THE CONTROL OF ELECTRICAL APPARATUSES SHALL BE IDENTIFIED. IN UNFINISHED AREAS PAINT STENCIL SHALL BE ACCEPTABLE, FOR OTHER AREAS AN ENGRAVED PLATE SHALL BE USED TO IDENTIFY ASSOCIATED EQUIPMENT.

6. NOMINAL MOUNTING HEIGHT OF DEVICES IN EXPOSED CONCRETE BLOCK, TILE, OR BRICK WALLS SHALL OCCUR WITHIN A SINGLE COURSE. A MINIMUM AMOUNT OF BLOCK, TILE, OR BRICK SHALL BE CUT.

7. CONTRACTOR SHALL RUN RACEWAY CONCEALED WHEN POSSIBLE, CONCEALED RACEWAYS SHALL BE RUN IN AS DIRECT A LINE AS POSSIBLE WITH LONG BENDS. EXPOSED RACEWAYS SHALL BE RUN PARALLEL TO OR AT RIGHT ANGLES TO THE LINES OF THE BUILDING. RACEWAY SHALL BE SUPPORTED FROM THE BUILDING SUPPORTING MEMBERS; ABOVE SUSPENDED CEILINGS. SUPPORT FROM MECHANICAL SYSTEM PIPING, DUCTS, AND OTHER TRADES ARE NOT ACCEPTABLE.

8. PROVIDE LIQUID-TIGHT FLEXIBLE CONDUIT FOR CONNECTION OF MOTORS AND FOR OTHER ELECTRICAL EQUIPMENT WHERE SUBJECT TO MOVEMENT, VIBRATION, AND ALSO WHERE SUBJECT TO ANY OF THE FOLLOWING: EXTERIOR, MOISTURE, CORROSIVE ATMOSPHERE.

9. SHEET METAL BOXES SHALL BE STANDARD TYPE WITH KNOCKOUTS, MADE OF HOT DIPPED GALVANIZED STEEL AS MANUFACTURED BY STEEL CITY, RACO, OR APPROVED EQUIVALENT.

10. CIRCUIT CONDUCTORS SHALL BE 2 #12 & 1 #12 EQUIPMENT GROUND, UNLESS NOTED OTHERWISE.

11. CONDUCTORS SHALL BE CONTINUOUS FROM DEVICE TO DEVICE. AVOID UNNECESSARY SPLICING.

12. NUMBER OF WIRES FOR EACH CIRCUIT MAY NOT BE INDICATED ON DRAWINGS. THE CONTRACTOR SHALL PROVIDE WIRES NECESSARY FOR PROPER FUNCTION OF THE SYSTEM WHETHER INDICATED ON PLANS OR NOT.

13. RACEWAYS SHALL BE 90 DEGREE WHERE PENETRATING FIRE OR SMOKE RATED WALLS SO THEY CAN BE PROPERLY FIRE TREATED AND CAULKED. PROVIDE MINIMUM 2-HOUR RATED CAULKING.

14. PENETRATIONS THROUGH FIRE RATED FLOORS, WALLS, OR CEILINGS SHALL BE FIRE SEALED WITH "CRC" RTV HIGH-TEMPERATURE SILICONE FOAM (OR APPROVED EQUIVALENT) TO MAINTAIN FIRE RATING. VERIFY SEALANT COMPATIBILITY WITH SUBSTRATE.

15. PATCH FLOOR PENETRATIONS WITHIN PROJECT AREA AS REQUIRED TO MAINTAIN 2-HOUR FLOOR SEPARATION.S

16. SINGLE-PHASE BRANCH CIRCUITS, 120-VOLT LIGHTING, RECEPTACLES, AND MOTORS SHALL CONSIST OF PHASE, NEUTRAL, AND GROUND CONDUCTORS.

17. JUNCTION BOXES AND ELECTRICAL EQUIPMENT EXPOSED TO THE ELEMENTS SHALL BE WEATHERPROOF.

18. CONDUIT CROSSING EXPANSION JOINTS SHALL HAVE EXPANSION TYPE FITTINGS ON BOTH SIDES OF EXPANSION JOINT.

PANELBOARDS

1. PANELBOARDS SHALL CONSIST OF COMPLETE DEAD FRONT ASSEMBLIES INCLUDING BACK CAN, BUS BAR, SHEET METAL CABINET, SWITCHING AND OVER CURRENT DEVICES, TRIMS, DOOR AND LOCK. PANELBOARDS SHALL BE SQUARE "D", G.E., SIEMENS OR APPROVED EQUIVALENT.

2. WHEN ORDERING PANELBOARDS, THE CONTRACTOR SHALL DETERMINE THE NUMBER OF SERVICE ENTRANCE CONDUCTORS, SIZE AND MATERIAL TYPE, AND SHALL PROVIDE THIS INFORMATION TO THE PANELBOARD SUPPLIER SO THAT THE APPROPRIATE LUGS CAN BE PROVIDED FROM THE FACTORY.

3. THE CONTRACTOR SHALL INSTALL PANELS AND ELECTRICAL EQUIPMENT PER NEC ARTICLE 110 CLEARANCE REQUIREMENTS.

4. PROVIDE DEDICATED CIRCUIT(S) AND "LOCK OUT" BREAKER(S) FOR NIGHT LIGHTING, EXIT LIGHTS, AND EMERGENCY LIGHTS, OUTLET(S) AT TELEPHONE BACKBOARD, AND FIRE ALARM DEVICE CIRCUITS. PROVIDE "RED" COLOR CIRCUIT BREAKER.C

5. IRCUIT NUMBERS ARE FOR IDENTIFICATION ONLY. THE CONTRACTOR WILL BE RESPONSIBLE FOR CORRECTLY PHASING THE CIRCUITS IN THE PANELS. HOMERUNS OF SIMILAR SINGLE-PHASE CIRCUITS MAY BE COMBINED IN ANY ONE RACEWAY WITH A COMMON NEUTRAL, UNLESS NOTED OTHERWISE, ONLY THREE (3) SINGLE-PHASE CIRCUITS MAY BE COMBINED IN ANY ONE RACEWAY. ON COMPLETION OF THE SPACE, THE ELECTRICAL CONTRACTOR SHALL BALANCE THE PANEL PHASE LOADS TO WITHIN TEN PERCENT.

WIRING DEVICES

1. THE CONTRACTOR SHALL PROVIDE ROOF-MOUNTED, GFCI, WEATHERPROOF-WHILE-IN-USE RECEPTACLE(S) WITHIN 25 FEET OF ALL HVAC EQUIPMENT ON ROOF.

2. EXTERIOR RECEPTACLES EXPOSED TO THE ELEMENTS SHALL BE GFCI, WEATHERPROOF-WHILE-IN-USE RECEPTACLES.

3. PLATES FOR UNFINISHED AREAS SHALL BE SHEET STEEL OR CAST METAL.

4. PROVIDE ENGRAVED PLASTIC IDENTIFICATION PLATE FOR EACH PANELBOARD. INSTALL A TYPEWRITTEN DIRECTORY IN DOOR OF EACH PANEL. CIRCUIT DIRECTORIES SHALL BE NEATLY TYPED TO REFLECT INSTALLED CONDITIONS UNDER THIS CONTRACT. CIRCUITS SHALL BE NUMBERED ALTERNATELY (I.E. 1, 3, 5 AND 2, 4, 6 ETC).

5. SAFETY SWITCHES SHALL BE INSTALLED WHERE INDICATED ON PLANS OR WHERE OTHERWISE REQUIRED BY CODE ENFORCING AUTHORITIES. THEY SHALL BE INSTALLED WITH ADEQUATE HAND ACCESS TO AND CLEARANCE FOR OPERATION AND FUSE REPLACEMENT. EACH SWITCH SHALL HAVE ENGRAVED PLASTIC NAMEPLATES INSTALLED, IDENTIFYING THE EQUIPMENT IT IS SERVING.

6. RECEPTACLES MOUNTED IN FIRE OR SMOKE RATED WALLS SHALL BE SEPARATED AT A MINIMUM OF 25" APART.

7. EXHAUST FANS SHALL HAVE DISCONNECT SWITCHES. COORDINATE WITH MECHANICAL DRAWINGS FOR INSTALLATION OF THERMOSTATS.

8. REMOTE POWERED EQUIPMENT ON ROOF OR GROUNDS SHALL BE PROVIDED BY CONTRACTOR WITH A NEMA 3R DISCONNECT SWITCH AT EACH PIECE OF EQUIPMENT (UNLESS NOTED OTHERWISE).

9. LOCATE OUTLETS AS INDICATED ON PLANS WITH MOUNTING HEIGHTS AS SHOWN. COORDINATE INSTALLATION WITH OTHER EQUIPMENT AND ARCHITECTURAL MILLWORK ELEVATIONS. SECURE OUTLETS TO STRUCTURE.

LIGHTING

1. LIGHT FIXTURE LOCATIONS SHALL BE ADJUSTED IN FIELD AS REQUIRED TO ACCOMMODATE DUCTWORK, PIPING AND OTHER TRADES. CONTRACTOR SHALL VERIFY APPROPRIATE LIGHTING LEVELS WHERE LIGHT FIXTURES ARE ADJUSTED FROM LOCATIONS SHOWN ON FLOOR PLAN.

2. SUPPORT OF LIGHT FIXTURES SHALL BE THE RESPONSIBILITY OF THE CONTRACTOR. LAY-IN LIGHT FIXTURES SHALL NOT BE SUPPORTED ENTIRELY BY CEILING GRID SYSTEM. THEY SHALL HAVE STEEL WIRE SUPPORT TIED TO THE STRUCTURE ABOVE FROM AT LEAST TWO POINTS ON THE FIXTURE.

3. PROVIDE A COMPLETE LIGHTING SYSTEM. PROVIDE FIXTURES, LAMPS, ACCESSORIES AND SUPPORT AS SPECIFIED AND SHOWN. CEILING GRID LAYOUTS ON PLANS ARE FOR CONVENIENCE ONLY. THE ELECTRICAL CONTRACTOR SHALL COORDINATE THE LIGHT FIXTURE LAYOUT WITH (AS APPLICABLE): ARCHITECT, REFLECTED CEILING PLANS, GENERAL CONTRACTOR, MECHANICAL CONTRACTOR, FIRE PROTECTION CONTRACTOR, FIRE ALARM CONTRACTOR, LOW-VOLTAGE CONTRACTOR(S) AND OWNER.

4. LIGHT FIXTURES SHALL BE FURNISHED AS SPECIFIED IN THE LIGHTING FIXTURE SCHEDULE ON THE LIGHTING PLANS OR APPROVED EQUIVALENT. IT IS THE RESPONSIBILITY OF THE CONTRACTOR TO VERIFY CEILING TYPES, CLEARANCES, MOUNTING HARDWARE, ETC., AND PROVIDE AS REQUIRED TO INSTALL THE LIGHT FIXTURES.

SUBMITTALS

1. PROVIDE COMPLETE SHOP DRAWINGS, RISER DIAGRAMS, AND SUBMITTALS. THE CONTRACTOR SHALL PURCHASE NO EQUIPMENT FOR THE SYSTEM SPECIFIED HEREIN UNTIL THE OWNER HAS REVIEWED THE PROJECT SHOP DRAWINGS AND SUBMITTALS IN THEIR ENTIRETY AND HAS RETURNED THEM TO THIS CONTRACTOR. IT IS THE RESPONSIBILITY OF THE CONTRACTOR TO MEET THE ENTIRE INTENT AND FUNCTIONAL PERFORMANCE DETAILED IN THESE PLANS AND SPECIFICATIONS. REVIEWED SUBMITTALS SHALL ONLY ALLOW THE CONTRACTOR TO PROCEED WITH THE INSTALLATION AND SHALL NOT BE CONSTRUED TO MEAN THAT THIS CONTRACTOR HAS SATISFIED THE REQUIREMENTS OF SPECIFICATIONS. THE CONTRACTOR SHALL SUBMIT THREE (3) COMPLETE SETS OF DOCUMENTATION WITHIN 30 CALENDAR DAYS AFTER AWARD OF PROJECT:

    EACH SUBMITTAL SHALL INCLUDE A COVER LETTER PROVIDING A LIST OF EACH VARIATION THAT THE SUBMITTAL MAY HAVE FROM THE REQUIREMENTS OF THE CONTRACT DOCUMENTS. IN ADDITION THIS CONTRACTOR SHALL PROVIDE SPECIFIC NOTATION ON EACH SHOP DRAWING, SAMPLE, CATALOG CUT, DATA SHEET, INSTALLATION MANUAL, ETC.

    SUBMITTED FOR REVIEW AND APPROVAL OF EACH SUCH VARIATION.

    SHOP DRAWINGS AND DIAGRAMS SHALL INCLUDE THE CONTRACTOR'S TITLE BLOCK, COMPLETE WITH DRAWING TITLE, CONTRACTOR'S NAME, ADDRESS, DATE INCLUDING REVISIONS, AND PREPARER'S AND REVIEWER'S INITIALS.

    SHOP DRAWINGS AND SUBMITTALS ARE REQUIRED FOR, BUT NOT LIMITED TO THE FOLLOWING SYSTEMS. SEE SPECIFICATIONS FOR ADDITIONAL REQUIREMENTS AND SYSTEMS. PROVIDE RISER DIAGRAMS INDICATING QUANTITIES, LOCATIONS, AND ROOM NAMES/NUMBERS.

FIRE ALARM SYSTEM

1. CONTRACTOR SHALL PROVIDE A LETTER CERTIFYING THAT THE SYSTEMS IN NOTE ABOVE ARE INSTALLED ENTIRELY IN ACCORDANCE WITH THE SYSTEM MANUFACTURER'S RECOMMENDATIONS AND WITHIN THE LIMITATIONS OF THE REQUIRED LISTINGS AND APPROVAL. THAT SYSTEM HARDWARE AND SOFTWARE HAS BEEN VISUALLY INSPECTED AND FUNCTIONALLY TESTED BY A MANUFACTURER'S CERTIFIED REPRESENTATIVE, AND THAT THE SYSTEM IS IN PROPER WORKING ORDER

EDS, Inc
25007
ELECTRICAL DESIGN SOLUTIONS
(844) EDS-1990 www.ewithd.com

ARCHITECT
CHASM DOMAIN
AN ARCHITECTURAL JOINT VENTURE
11130 industriplex blvd, suite 200
baton rouge, la 70809
t: 225.216.3770 f: 225.216.3771

REGISTRATION

PRELIMINARY
FOR PERMIT ONLY

EOR: RAUL E. VALDES
PE: 36832
2025-11-06

CLIENT

RENOVATIONS & ADDITIONS TO
McKINLEY SENIOR HIGH SCHOOL
800 E. McKINELY ST
BATON ROUGE, LA 70802

PROJECT INFORMATION

revisions No.	Description	Date
1	100% OWNER REVIEW SET	11-06-2025

project # 25007
date 2025-11-06
director review RV

GENERAL ELECTRICAL NOTES

E0.302

2025-11-06

1 1ST FLOOR DEMOLITION WEST - BLDG C
1/8" = 1'-0"

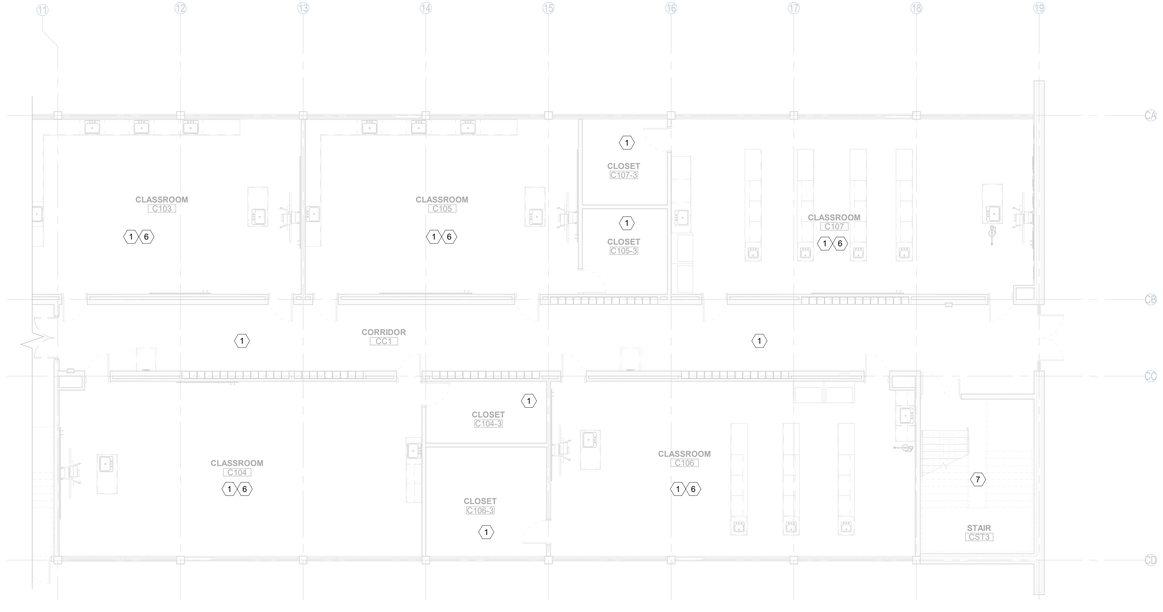

2 1ST FLOOR DEMOLITION EAST - BLDG C
1/8" = 1'-0"

GENERAL NOTES:

1. SELECTIVE DEMOLITION IS BEING PERFORMED THROUGHOUT BUILDING. REFER TO ARCHITECTURAL DRAWINGS FOR EXTENT OF DEMOLITION AND SURVEY EXISTING ELECTRICAL INSTALLATION. CONTRACTOR SHALL PROVIDE AND EXTEND ANY RACEWAY AND WIRING AS NECESSARY IN ORDER FOR EXISTING DEVICE TO REMAIN TO HAVE FULL FUNCTIONALITY.
2. ALL PANELBOARDS ARE EXISTING TO REMAIN UNLESS NOTED OTHERWISE.
3. ALL EXISTING LIGHT FIXTURES, DEVICES, AND ELECTRICAL EQUIPMENT CONNECTIONS NOT SHOWN ARE EXISTING TO REMAIN UNLESS NOTED OTHERWISE.
4. UNLESS NOTED OTHERWISE, ALL EXISTING CEILING MOUNTED FIRE ALARM DEVICES IN AREAS WITH CEILING DEMOLITION SHALL BE REMOVED FOR DEMOLITION OF EXISTING CEILING AND REINSTALLED AFTER CONSTRUCTION OF NEW CEILING.
5. UNLESS NOTED OTHERWISE, ALL EXISTING CEILING MOUNTED CAMERAS IN AREAS WITH CEILING DEMOLITION SHALL BE REMOVED FOR DEMOLITION OF EXISTING CEILING AND REINSTALLED AFTER CONSTRUCTION OF NEW CEILING.
6. UNLESS NOTED OTHERWISE, RACEWAY AND WIRING/CABLING ASSOCIATED WITH REMOVED LIGHT FIXTURES AND DEVICES SHALL BE REMOVED BACK TO SOURCE.
7. CONTRACTORS MAY REUSE EXISTING RACEWAY, DISCONNECT SWITCHES, FUSES, AND BRANCH CIRCUIT WIRING IF IN AN ACCEPTABLE CONDITION. RACEWAY AND WIRING NOT BEING REUSED SHALL BE TERMINATED IN J-BOX ABOVE ACCESSIBLE CEILING WITH CIRCUIT NUMBER LABELED OR REMOVED BACK TO SOURCE.

SPECIFIC NOTES:

1. DISCONNECT AND REMOVE EXISTING LIGHT FIXTURES AND CONTROLS WITHIN THIS ROOM / AREA.
2. DISCONNECT AND REMOVE EXISTING ELECTRICAL DEVICES WITHIN THIS ROOM.
3. DISCONNECT AND REMOVE EXISTING DATA / COMMUNICATIONS DEVICES WITHIN THIS ROOM.
4. DISCONNECT AND REMOVE EXISTING FIRE ALARM DEVICES WITHIN THIS ROOM / AREA.
5. DISCONNECT AND REMOVE EXISTING CAMERAS WITHIN THIS ROOM / AREA.
6. DISCONNECT AND REMOVE EXISTING HVAC EQUIPMENT WITHIN THIS ROOM / AREA.
7. THERE SHALL BE NO WORK IN THIS ROOM / AREA WITH EXCEPTION OF ROUTING CIRCUITING/CABLING AS REQUIRED FOR WORK IN OTHER AREAS.

ARCHITECT
CHASM DOMAIN
AN ARCHITECTURAL JOINT VENTURE
11130 industriplex blvd, suite 200
baton rouge, la 70809
t: 225.216.3770 f: 225.216.3771

REGISTRATION

PRELIMINARY
FOR PERMIT ONLY

EOR: RAUL E. VALDES
PE: 36832
2025-11-06

CLIENT

RENOVATIONS & ADDITIONS TO
McKINLEY SENIOR HIGH SCHOOL
800 E. McKINELY ST
BATON ROUGE, LA 70802

PROJECT INFORMATION

revisions No.	Description	Date
1	100% OWNER REVIEW SET	11-06-2025

project # 25007
date 2025-11-06
director review RV

1ST FLOOR DEMOLITION - BLDG C

E2.301

EDS, Inc 25007
ELECTRICAL DESIGN SOLUTIONS
(844) EDS-1990 www.ewithd.com

2025-11-06

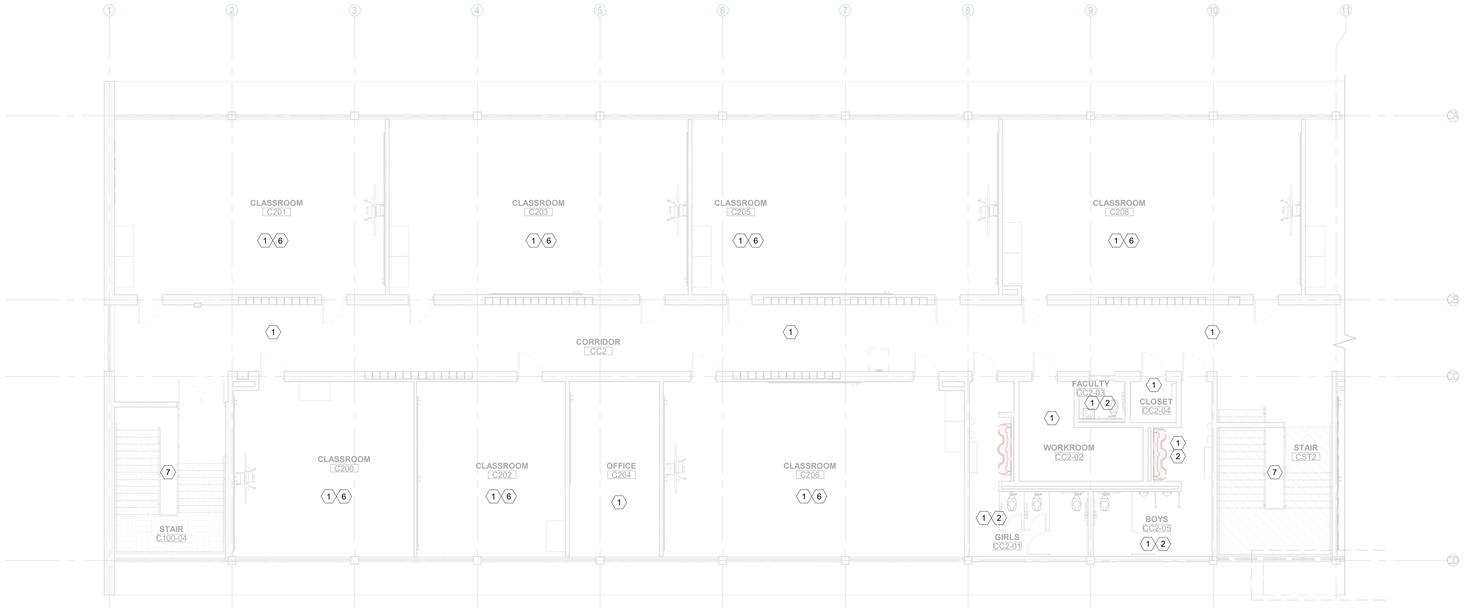

1 2ND FLOOR DEMOLITION WEST - BLDG C
1/8" = 1'-0"

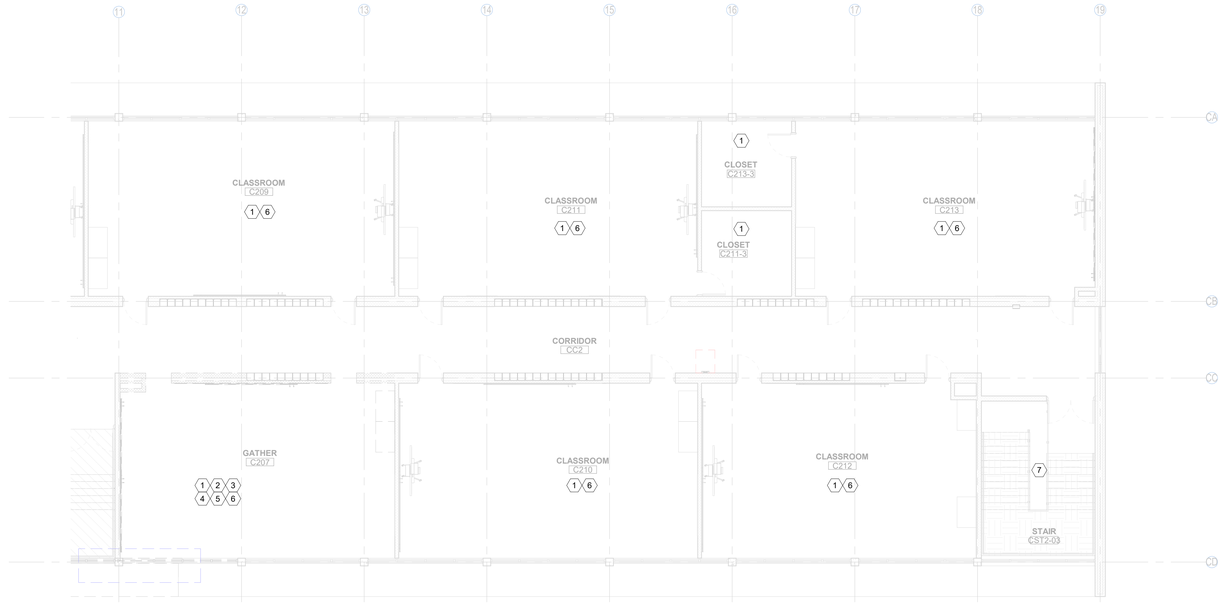

2 2ND FLOOR DEMOLITION EAST - BLDG C
1/8" = 1'-0"

GENERAL NOTES:

1. SELECTIVE DEMOLITION IS BEING PERFORMED THROUGHOUT BUILDING. REFER TO ARCHITECTURAL DRAWINGS FOR EXTENT OF DEMOLITION AND SURVEY EXISTING ELECTRICAL INSTALLATION. CONTRACTOR SHALL PROVIDE AND EXTEND ANY RACEWAY AND WIRING AS NECESSARY IN ORDER FOR EXISTING DEVICE TO REMAIN TO HAVE FULL FUNCTIONALITY.
2. ALL PANELBOARDS ARE EXISTING TO REMAIN UNLESS NOTED OTHERWISE.
3. ALL EXISTING LIGHT FIXTURES, DEVICES, AND ELECTRICAL EQUIPMENT CONNECTIONS NOT SHOWN ARE EXISTING TO REMAIN UNLESS NOTED OTHERWISE.
4. UNLESS NOTED OTHERWISE, ALL EXISTING CEILING MOUNTED FIRE ALARM DEVICES IN AREAS WITH CEILING DEMOLITION SHALL BE REMOVED FOR DEMOLITION OF EXISTING CEILING AND REINSTALLED AFTER CONSTRUCTION OF NEW CEILING.
5. UNLESS NOTED OTHERWISE, ALL EXISTING CEILING MOUNTED CAMERAS IN AREAS WITH CEILING DEMOLITION SHALL BE REMOVED FOR DEMOLITION OF EXISTING CEILING AND REINSTALLED AFTER CONSTRUCTION OF NEW CEILING.
6. UNLESS NOTED OTHERWISE, RACEWAY AND WIRING/CABLING ASSOCIATED WITH REMOVED LIGHT FIXTURES AND DEVICES SHALL BE REMOVED BACK TO SOURCE.
7. CONTRACTORS MAY REUSE EXISTING RACEWAY, DISCONNECT SWITCHES, FUSES, AND BRANCH CIRCUIT WIRING IF IN AN ACCEPTABLE CONDITION. RACEWAY AND WIRING NOT BEING REUSED SHALL BE TERMINATED IN J-BOX ABOVE ACCESSIBLE CEILING WITH CIRCUIT NUMBER LABELED OR REMOVED BACK TO SOURCE.

SPECIFIC NOTES:

1. DISCONNECT AND REMOVE EXISTING LIGHT FIXTURES AND CONTROLS WITHIN THIS ROOM / AREA.
2. DISCONNECT AND REMOVE EXISTING ELECTRICAL DEVICES WITHIN THIS ROOM.
3. DISCONNECT AND REMOVE EXISTING DATA / COMMUNICATIONS DEVICES WITHIN THIS ROOM.
4. DISCONNECT AND REMOVE EXISTING FIRE ALARM DEVICES WITHIN THIS ROOM / AREA.
5. DISCONNECT AND REMOVE EXISTING CAMERAS WITHIN THIS ROOM / AREA.
6. DISCONNECT AND REMOVE EXISTING HVAC EQUIPMENT WITHIN THIS ROOM / AREA.
7. THERE SHALL BE NO WORK IN THIS ROOM / AREA WITH EXCEPTION OF ROUTING CIRCUITING/CABLING AS REQUIRED FOR WORK IN OTHER AREAS.

ARCHITECT
CHASM DOMAIN
AN ARCHITECTURAL JOINT VENTURE
11130 industriplex blvd, suite 200
baton rouge, la 70809
t: 225.216.3770 f: 225.216.3771

REGISTRATION

PRELIMINARY
FOR PERMIT ONLY

EOR: RAUL E. VALDES
PE: 36832
2025-11-06

CLIENT

EDS, Inc
25007
ELECTRICAL DESIGN SOLUTIONS
(844) EDS-1990 www.ewithd.com

RENOVATIONS & ADDITIONS TO
McKINLEY SENIOR HIGH SCHOOL
800 E. McKINELY ST
BATON ROUGE, LA 70802

PROJECT INFORMATION

revisions

No.	Description	Date
1	100% OWNER REVIEW SET - 11-06-2025	

project # 25007
date 2025-11-06
director review RV

2ND FLOOR DEMOLITION - BLDG C

E2.302

2025-11-06

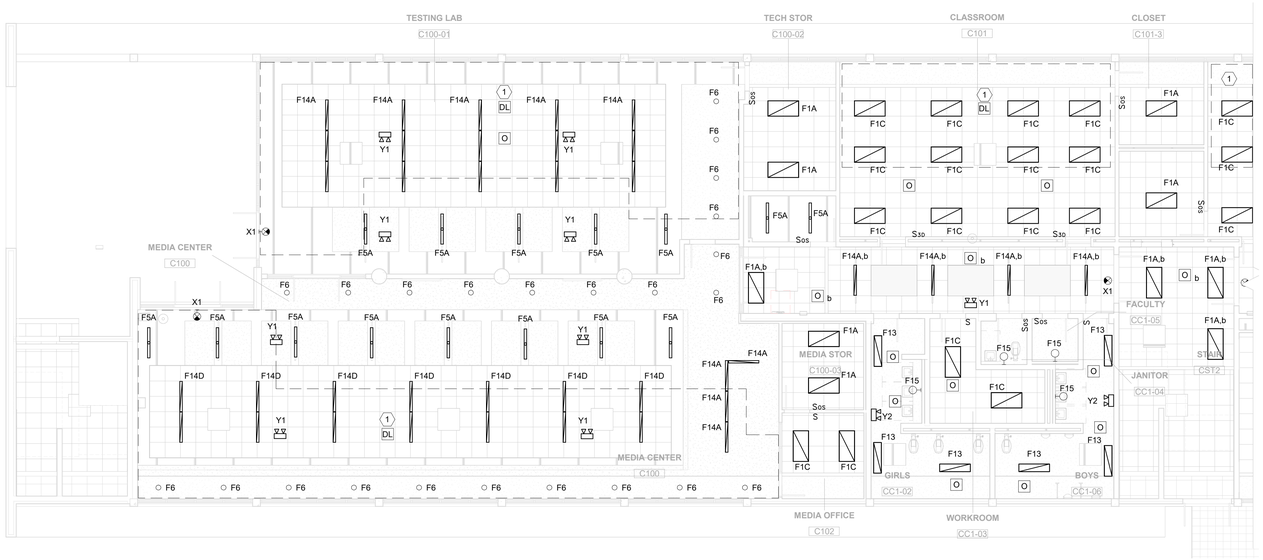

1 1ST FLOOR LIGHTING - WEST
1/8" = 1'-0"

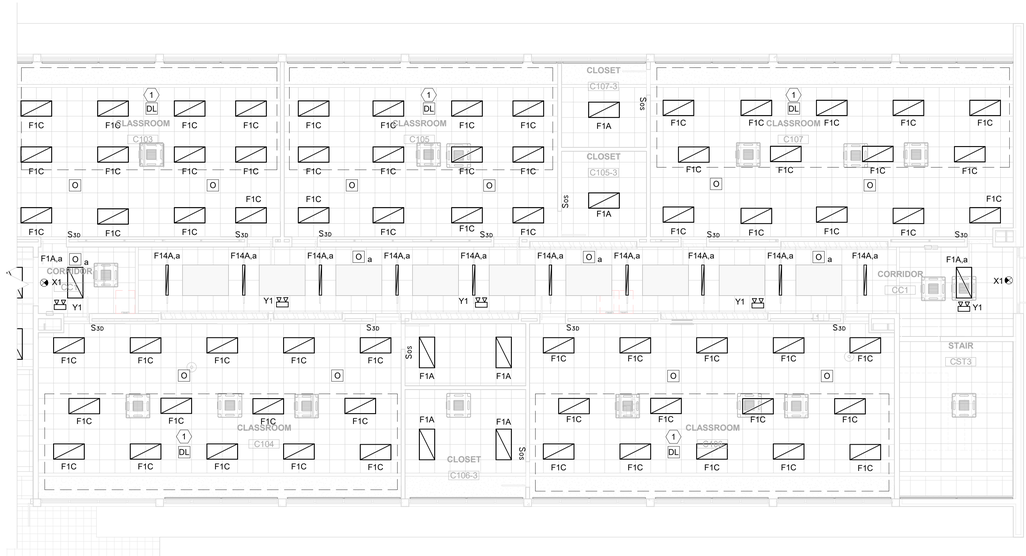

2 1ST FLOOR LIGHTING - EAST
1/8" = 1'-0"

GENERAL NOTES:

1. BRANCH CIRCUIT HOMERUNS SHALL BE SIZED FOR VOLTAGE DROP BASED UPON THE FOLLOWING FOR 120V, 1Ø, 20A LOADS:
   #12 - 0'-70'
   #10 - 71'-110'
   #8 - 111'-175'
   #6 - 176'-280'
   PROVIDE APPROPRIATE HARDWARE TERMINATION FOR ASSOCIATED WIRE SIZE.
2. BRANCH CIRCUITS SHALL NOT EXCEED 3% VOLTAGE DROP. UPSIZE WIRE AS REQUIRED.
3. SEE ARCHITECTURAL DRAWINGS FOR EXACT DEVICE LOCATIONS AND MOUNTING HEIGHTS PRIOR TO ROUGH-IN.
4. PROVIDE UNSWITCHED HOT CONDUCTOR TO ALL EXIT SIGNS AND EMERGENCY EGRESS LIGHTING FIXTURE VOLTAGE SENSING CIRCUITS.
5. EMERGENCY LIGHTS SHALL BE WIRED FOR SWITCHED OPERATION UNLESS NOTED OTHERWISE. EXIT SIGNS SHALL BE UNSWITCHED.
6. PROVIDE LOW VOLTAGE CONTROL WIRING, POWER PACKS, ETC TO PRODUCE A FULLY OPERATIONAL SYSTEM AS PER THE SWITCHING/ZONING SCHEMES SHOWN ON DRAWINGS.
7. WHERE OCCUPANCY/VACANCY SENSORS ARE SHOWN, CONTRACTOR SHALL LOCATE SENSOR PER MANUFACTURER'S SUGGESTION FOR OPTIMAL COVERAGE. PROVIDE ADDITIONAL SENSORS AS REQUIRED FOR FULL COVERAGE AND PREVENTION OF NUISANCE SWITCHING.
8. CONTRACTOR TO PLACE A $50,000 ALLOWANCE FOR THE UPGRADE OF THEATRICAL LIGHTING AND CONTROL SYSTEMS, AND AN ADDITIONAL $50,000 FOR THE UPGRADE OF THE SOUND SYSTEMS.

SPECIFIC NOTES:

1 PROVIDE DAYLIGHT RESPONSIVE CONTROLS FOR LIGHT FIXTURES WITHIN AND INTERSECTING THIS AREA PER SECTION 405.2.4 OF IECC 2021.

ARCHITECT
CHASM DOMAIN
AN ARCHITECTURAL JOINT VENTURE
11130 industriplex blvd, suite 200
baton rouge, la 70809
t: 225.216.3770 f: 225.216.3771

REGISTRATION
PRELIMINARY
FOR PERMIT ONLY
EOR: RAUL E. VALDES
PE: 36832
2025-11-06

CLIENT

EDS, Inc
25007
ELECTRICAL DESIGN SOLUTIONS
(844) EDS-1990 www.ewithd.com

RENOVATIONS & ADDITIONS TO
McKINLEY SENIOR HIGH SCHOOL
800 E. McKINELY ST.
BATON ROUGE, LA 70802

PROJECT INFORMATION

revisions No.	Description	Date
1	100% OWNER REVIEW SET - 11-06-2025	

project # 25007
date 2025-11-06
director review RV

1ST FLOOR LIGHTING - BLDG C

E3.301

1 DD-Addendum 3
2025-11-06

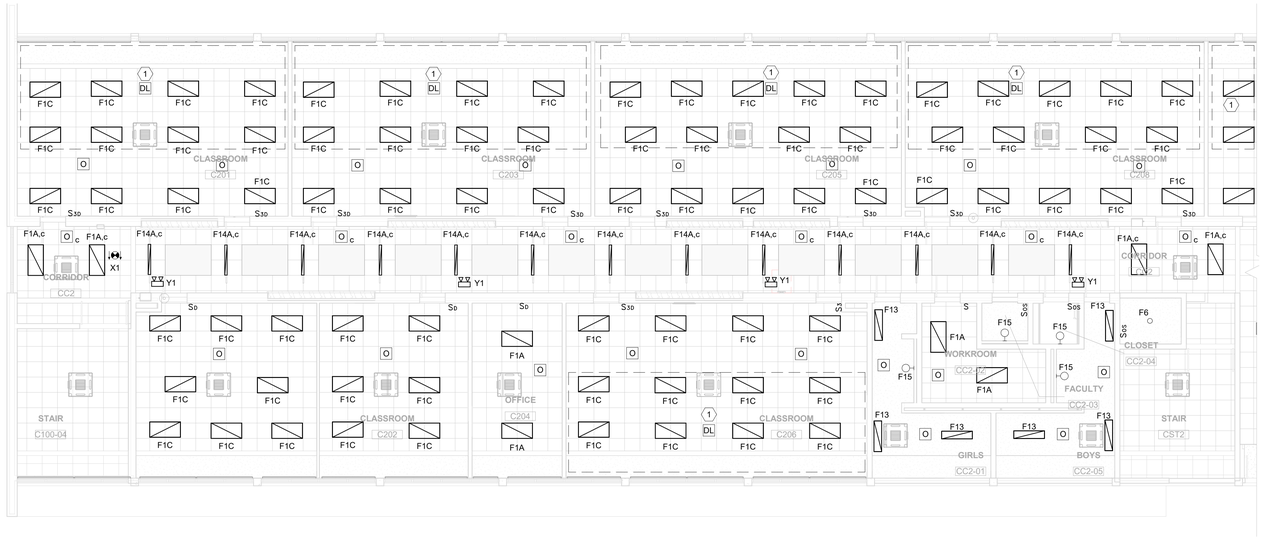

2 2ND FLOOR LIGHTING - WEST
1/8" = 1'-0"

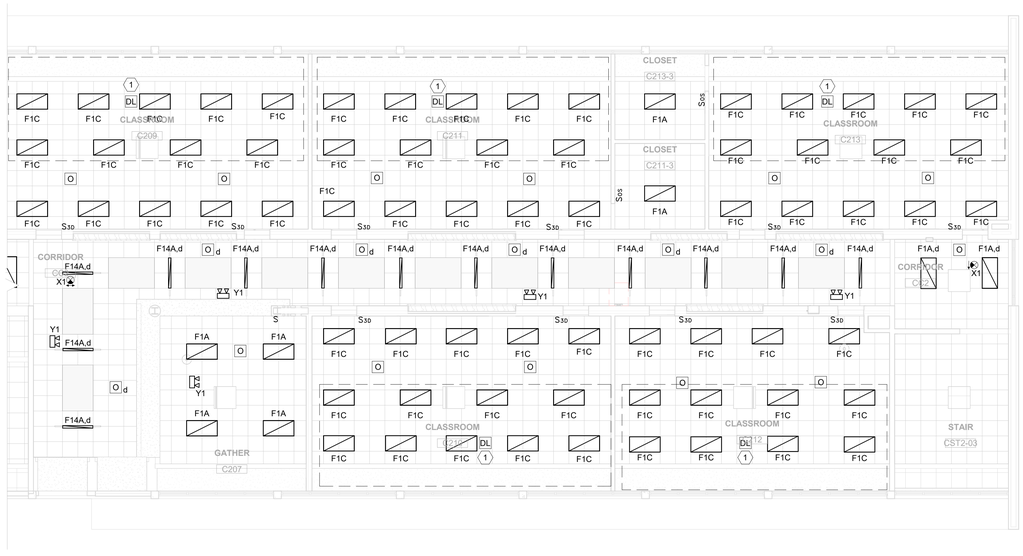

1 2ND FLOOR LIGHTING - EAST
1/8" = 1'-0"

GENERAL NOTES:

1. BRANCH CIRCUIT HOMERUNS SHALL BE SIZED FOR VOLTAGE DROP BASED UPON THE FOLLOWING FOR 120V, 1∅, 20A LOADS:
   #12 - 0'-70'
   #10 - 71'-110'
   #8 - 111'-175'
   #6 - 176'-280'
   PROVIDE APPROPRIATE HARDWARE TERMINATION FOR ASSOCIATED WIRE SIZE.
2. BRANCH CIRCUITS SHALL NOT EXCEED 3% VOLTAGE DROP. UPSIZE WIRE AS REQUIRED.
3. SEE ARCHITECTURAL DRAWINGS FOR EXACT DEVICE LOCATIONS AND MOUNTING HEIGHTS PRIOR TO ROUGH-IN.
4. PROVIDE UNSWITCHED HOT CONDUCTOR TO ALL EXIT SIGNS AND EMERGENCY EGRESS LIGHTING FIXTURE VOLTAGE SENSING CIRCUITS.
5. EMERGENCY LIGHTS SHALL BE WIRED FOR SWITCHED OPERATION UNLESS NOTED OTHERWISE. EXIT SIGNS SHALL BE UNSWITCHED.
6. PROVIDE LOW VOLTAGE CONTROL WIRING, POWER PACKS, ETC TO PRODUCE A FULLY OPERATIONAL SYSTEM AS PER THE SWITCHING/ZONING SCHEMES SHOWN ON DRAWINGS.
7. WHERE OCCUPANCY/VACANCY SENSORS ARE SHOWN, CONTRACTOR SHALL LOCATE SENSOR PER MANUFACTURER'S SUGGESTION FOR OPTIMAL COVERAGE. PROVIDE ADDITIONAL SENSORS AS REQUIRED FOR FULL COVERAGE AND PREVENTION OF NUISANCE SWITCHING.
8. CONTRACTOR TO PLACE A $50,000 ALLOWANCE FOR THE UPGRADE OF THEATRICAL LIGHTING AND CONTROL SYSTEMS, AND AN ADDITIONAL $50,000 FOR THE UPGRADE OF THE SOUND SYSTEMS.

SPECIFIC NOTES:

1 PROVIDE DAYLIGHT RESPONSIVE CONTROLS FOR LIGHT FIXTURES WITHIN AND INTERSECTING THIS AREA PER SECTION 405.2.4 OF IECC 2021.

ARCHITECT
CHASM DOMAIN
AN ARCHITECTURAL JOINT VENTURE
11130 industriplex blvd, suite 200
baton rouge, la 70809
t: 225.216.3770 f: 225.216.3771

REGISTRATION
PRELIMINARY
FOR PERMIT ONLY
EOR: RAUL E. VALDES
PE: 36832
2025-11-06

CLIENT

RENOVATIONS & ADDITIONS TO
McKINLEY SENIOR HIGH SCHOOL
800 E. McKINELY ST
BATON ROUGE, LA 70802

PROJECT INFORMATION

revisions No.	Description	Date
1	100% OWNER REVIEW SET - 11-06-2025	

project # 25007
date 2025-11-06
director review RV

2ND FLOOR LIGHTING - BLDG C

E3.302

EDS, Inc 25007
ELECTRICAL DESIGN SOLUTIONS
(844) EDS-1990 www.ewithd.com

2025-11-06

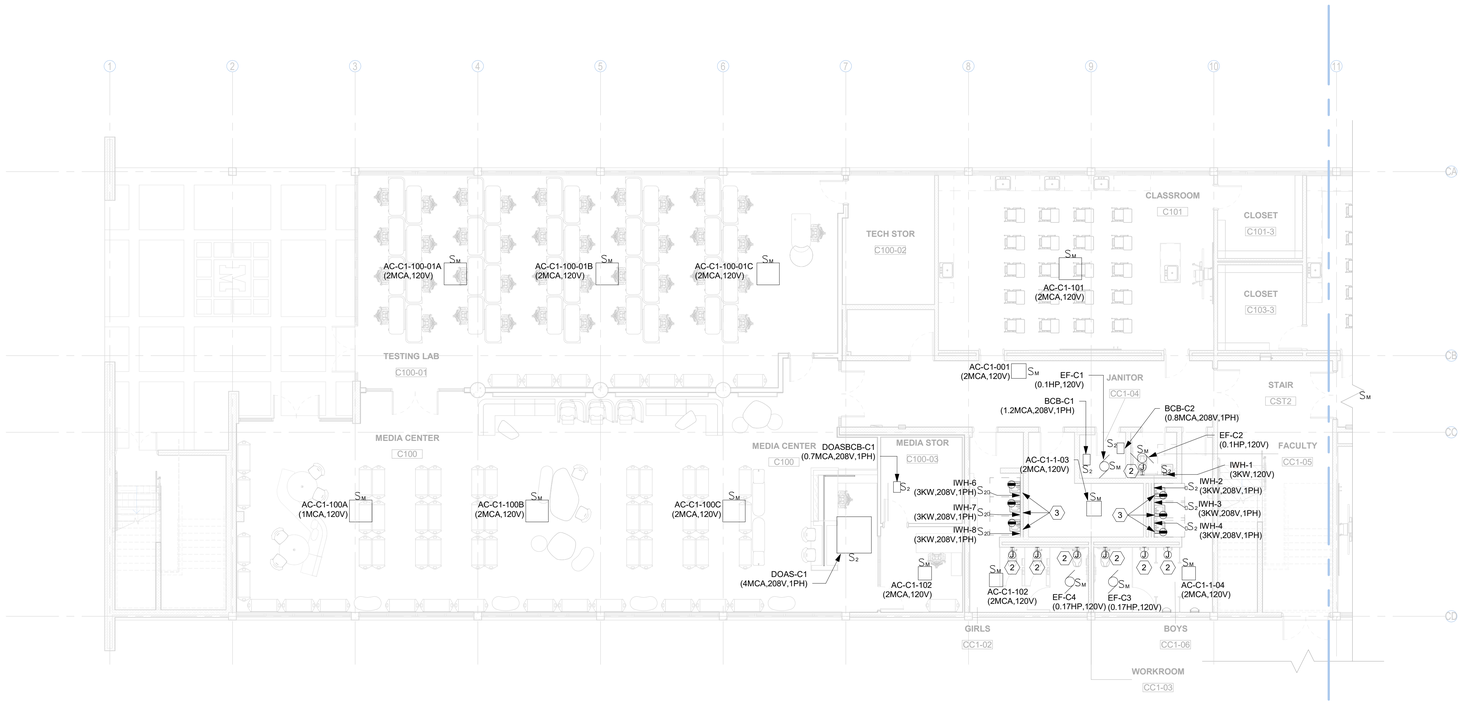

1 1ST FLOOR POWER & SS - WEST
1/8" = 1'-0"

2 1ST FLOOR POWER & SS - EAST
1/8" = 1'-0"

GENERAL NOTES:

1. BRANCH CIRCUIT HOMERUNS SHALL BE SIZED FOR VOLTAGE DROP BASED UPON THE FOLLOWING FOR 120V, 1ø, 20A LOADS:
   #12 - 0'-70'
   #10 - 71'-110'
   #8 - 111'-175'
   #6 - 176'-280'
   PROVIDE APPROPRIATE HARDWARE TERMINATION FOR ASSOCIATED WIRE SIZE.
2. BRANCH CIRCUITS SHALL NOT EXCEED 3% VOLTAGE DROP. UPSIZE WIRE AS REQUIRED.
3. SEE ARCHITECTURAL DRAWINGS FOR EXACT DEVICE LOCATIONS AND MOUNTING HEIGHTS PRIOR TO ROUGH-IN.
4. ADD ALTERNATE #1:
   UPGRADE EXISTING FIRE ALARM SYSTEM TO INCLUDE A VOICE EVACUATION SYSTEM.

SPECIFIC NOTES:

1. 60A/NF/3P,3W/208V/N-1 DISCONNECT SWITCH FOR DOASCU-C-1 UNIT. PROVIDE 3 #4 & 1 #10(G) IN 3/4"R BRANCH CIRCUIT TO PNL-X-X,X,X.
2. FOR FLUSH VALVE, 24V POWERED.
3. FOR FAUCET.

ARCHITECT

CHASM DOMAIN
AN ARCHITECTURAL JOINT VENTURE

11130 industriplex blvd, suite 200
baton rouge, la 70809
t: 225.216.3770 f: 225.216.3771

REGISTRATION

PRELIMINARY
FOR PERMIT ONLY

EOR: RAUL E. VALDES
PE: 36832
2025-11-06

CLIENT

RENOVATIONS & ADDITIONS TO
McKINLEY SENIOR HIGH SCHOOL
800 E. McKINELY ST
BATON ROUGE, LA 70802

PROJECT INFORMATION

revisions

No.	Description	Date
	100% OWNER REVIEW SET - 11-06-2025	

project # 25007
date 2025-11-06
director review RV

1ST FLOOR POWER & SS - BLDG C

E4.301

EDS, Inc 25007
ELECTRICAL DESIGN SOLUTIONS
(844) EDS-1990 www.ewithd.com

2025-11-06

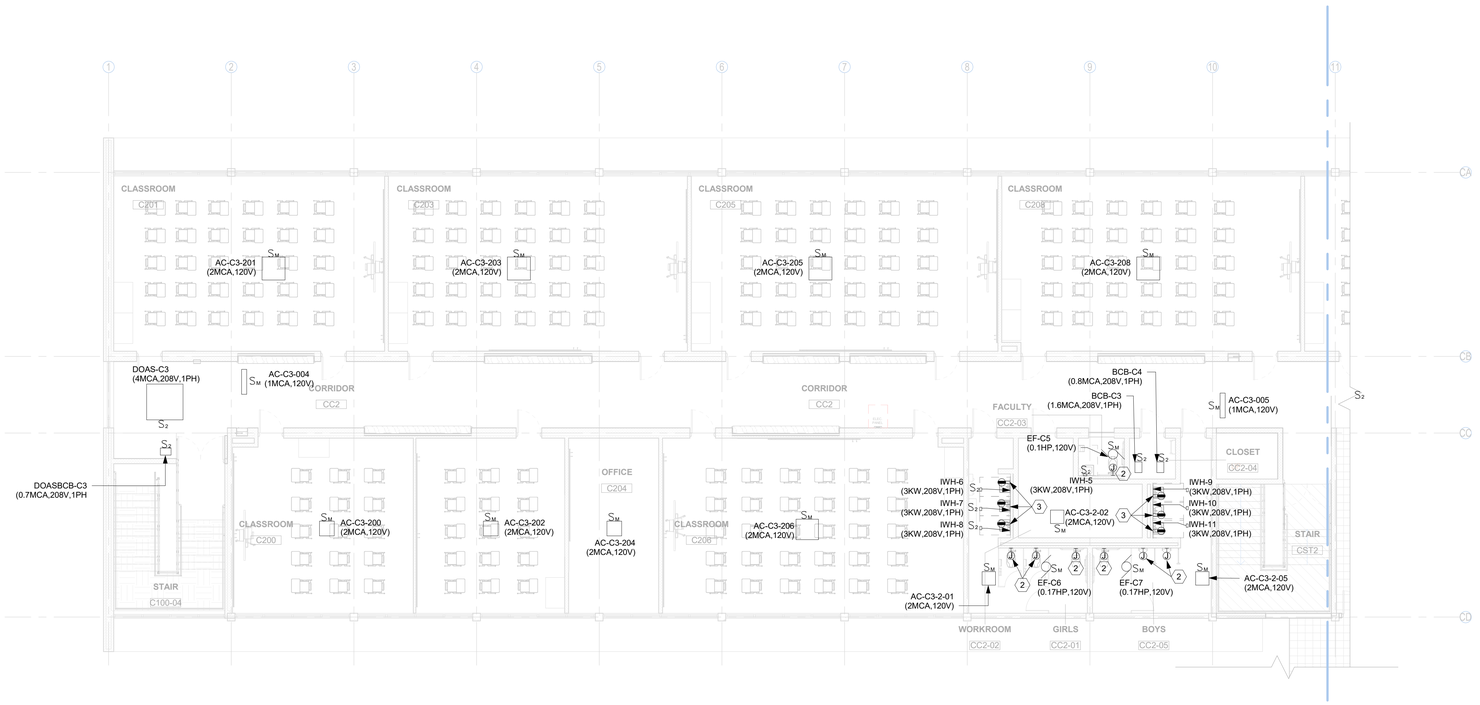

1 2ND FLOOR POWER & SS - WEST
1/8" = 1'-0"

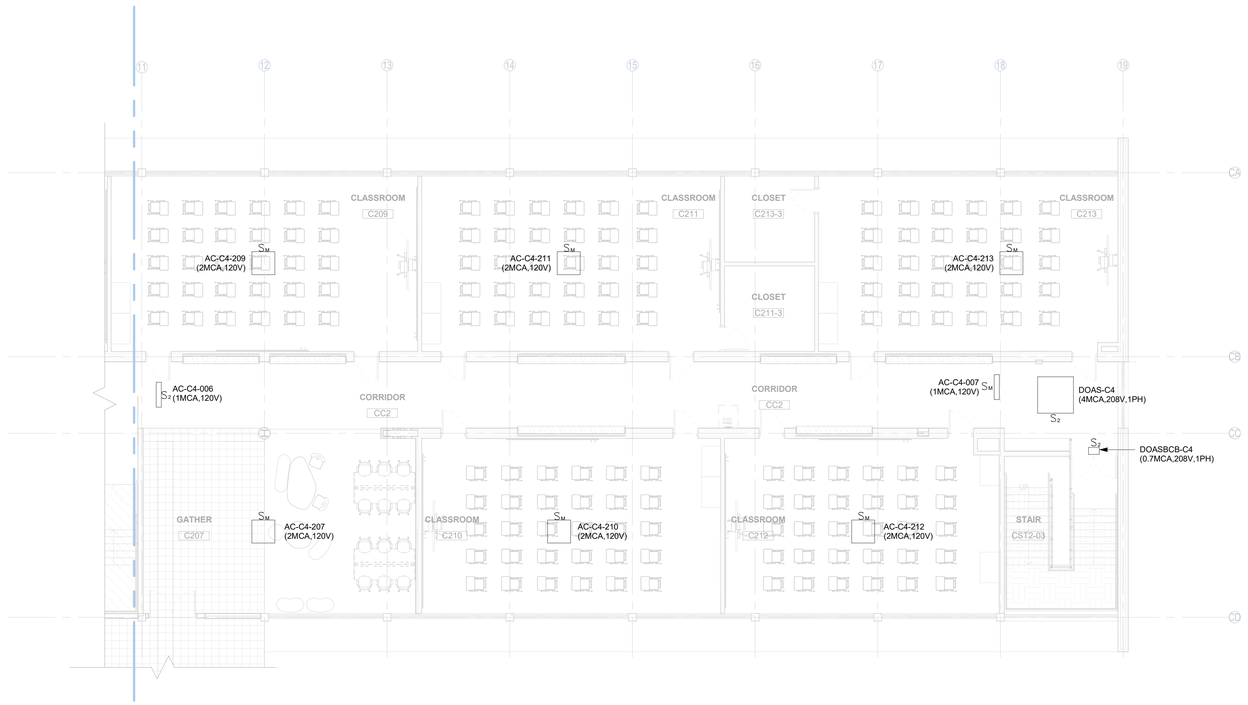

2 2ND FLOOR POWER & SS - EAST
1/8" = 1'-0"

GENERAL NOTES:

1. BRANCH CIRCUIT HOMERUNS SHALL BE SIZED FOR VOLTAGE DROP BASED UPON THE FOLLOWING FOR 120V, 1ø, 20A LOADS:
   #12 - 0'-70'
   #10 - 71'-110'
   #8 - 111'-175'
   #6 - 176'-280'
   PROVIDE APPROPRIATE HARDWARE TERMINATION FOR ASSOCIATED WIRE SIZE.
2. BRANCH CIRCUITS SHALL NOT EXCEED 3% VOLTAGE DROP. UPSIZE WIRE AS REQUIRED.
3. SEE ARCHITECTURAL DRAWINGS FOR EXACT DEVICE LOCATIONS AND MOUNTING HEIGHTS PRIOR TO ROUGH-IN.
4. ADD ALTERNATE #1:
   UPGRADE EXISTING FIRE ALARM SYSTEM TO INCLUDE A VOICE EVACUATION SYSTEM.

SPECIFIC NOTES:

1. 60A/NF/3P,3W/208V/N-1 DISCONNECT SWITCH FOR DOASCU-C-1 UNIT. PROVIDE 3 #4 & 1 #10(G) IN 3/4"R BRANCH CIRCUIT TO PNL-X:X,X,X.
2. FOR FLUSH VALVE, 24V POWERED.
3. FOR FAUCET.

ARCHITECT
CHASM DOMAIN
AN ARCHITECTURAL JOINT VENTURE
11130 industriplex blvd, suite 200
baton rouge, la 70809
t: 225.216.3770 f: 225.216.3771

REGISTRATION

PRELIMINARY
FOR PERMIT ONLY

EOR: RAUL E. VALDES
PE: 36832
2025-11-06

CLIENT

RENOVATIONS & ADDITIONS TO
McKINLEY SENIOR HIGH SCHOOL
800 E. McKINELY ST
BATON ROUGE, LA 70802

PROJECT INFORMATION

revisions No.	Description	Date
1	100% OWNER REVIEW SET	11-06-2025

project # 25007
date 2025-11-06
director review RV

2ND FLOOR POWER & SS - BLDG C

E4.302

EDS, Inc
25007
ELECTRICAL DESIGN SOLUTIONS
(844) EDS-1990 www.ewithd.com

2025-11-06