NON DESTRUCTIVE TESTING SERVICES LTD. OWN THE COPYRIGHT OF THIS DRAWING WHICH IS NOT TO BE COPIED, REPRODUCED OR DISCLOSED TO A THIRD PARTY WITHOUT WRITTEN PERMISSION.

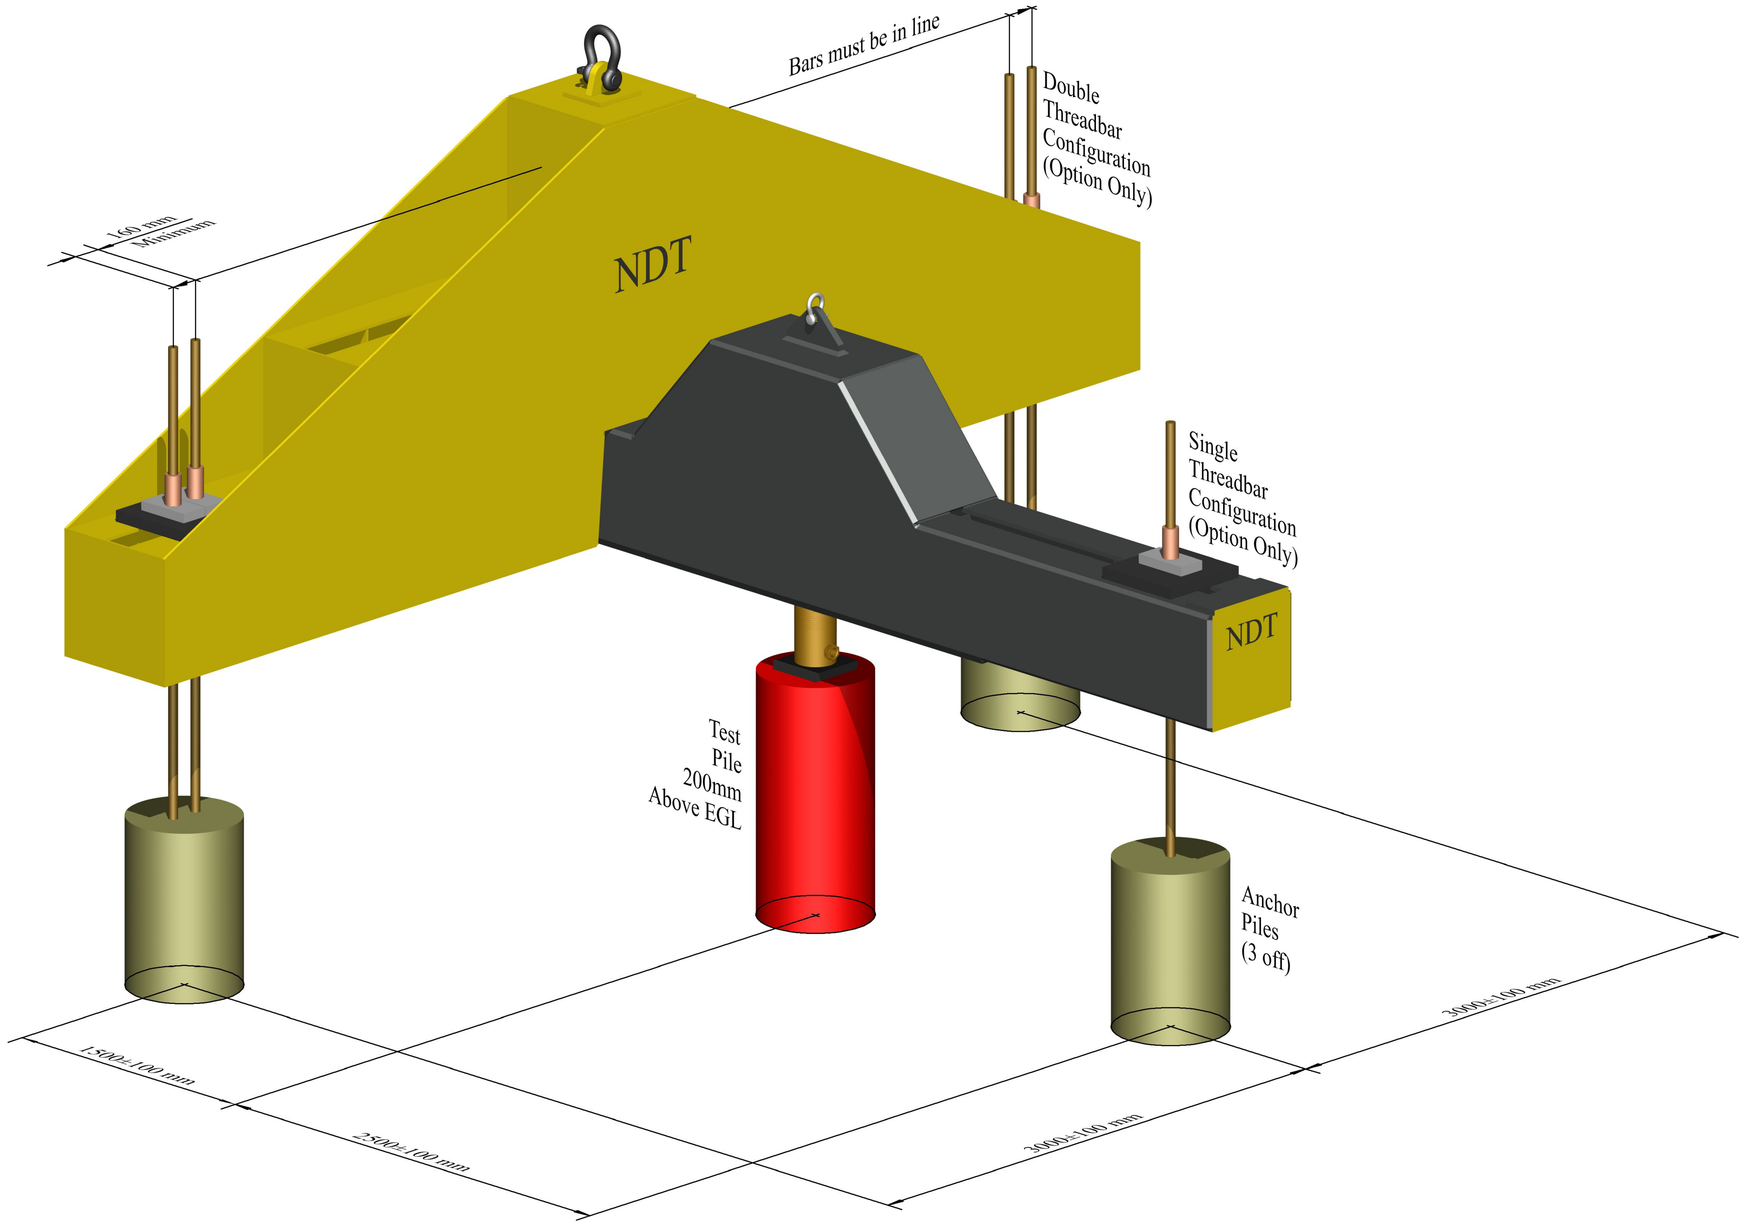

REV	DATE	DRN	CHK	APP
E	07/08/23	DP	DB	RP
D	20/03/23	DP	DB	RP
C	26/03/19	DP	AM	JP
A	13/12/17	DP	AM	JP

Woodland Lodge, Longhedge Lane,
Orston, Nottingham NG13 9PL
Tel: 01949 851820

E-mail: info@ndt-piletesting.com

Non Destructive Testing Services Ltd
NDT
an RSK company

Title: 3 PILE HC PILE LAYOUT MAX TEST LOAD 6000kN

Client: GENERIC

Drg No. NDT00029

Sheet 1 of 3 | Revision E

A4 Frame

NON DESTRUCTIVE TESTING SERVICES LTD. OWN THE COPYRIGHT OF THIS DRAWING WHICH IS NOT TO BE COPIED, REPRODUCED OR DISCLOSED TO A THIRD PARTY WITHOUT WRITTEN PERMISSION.

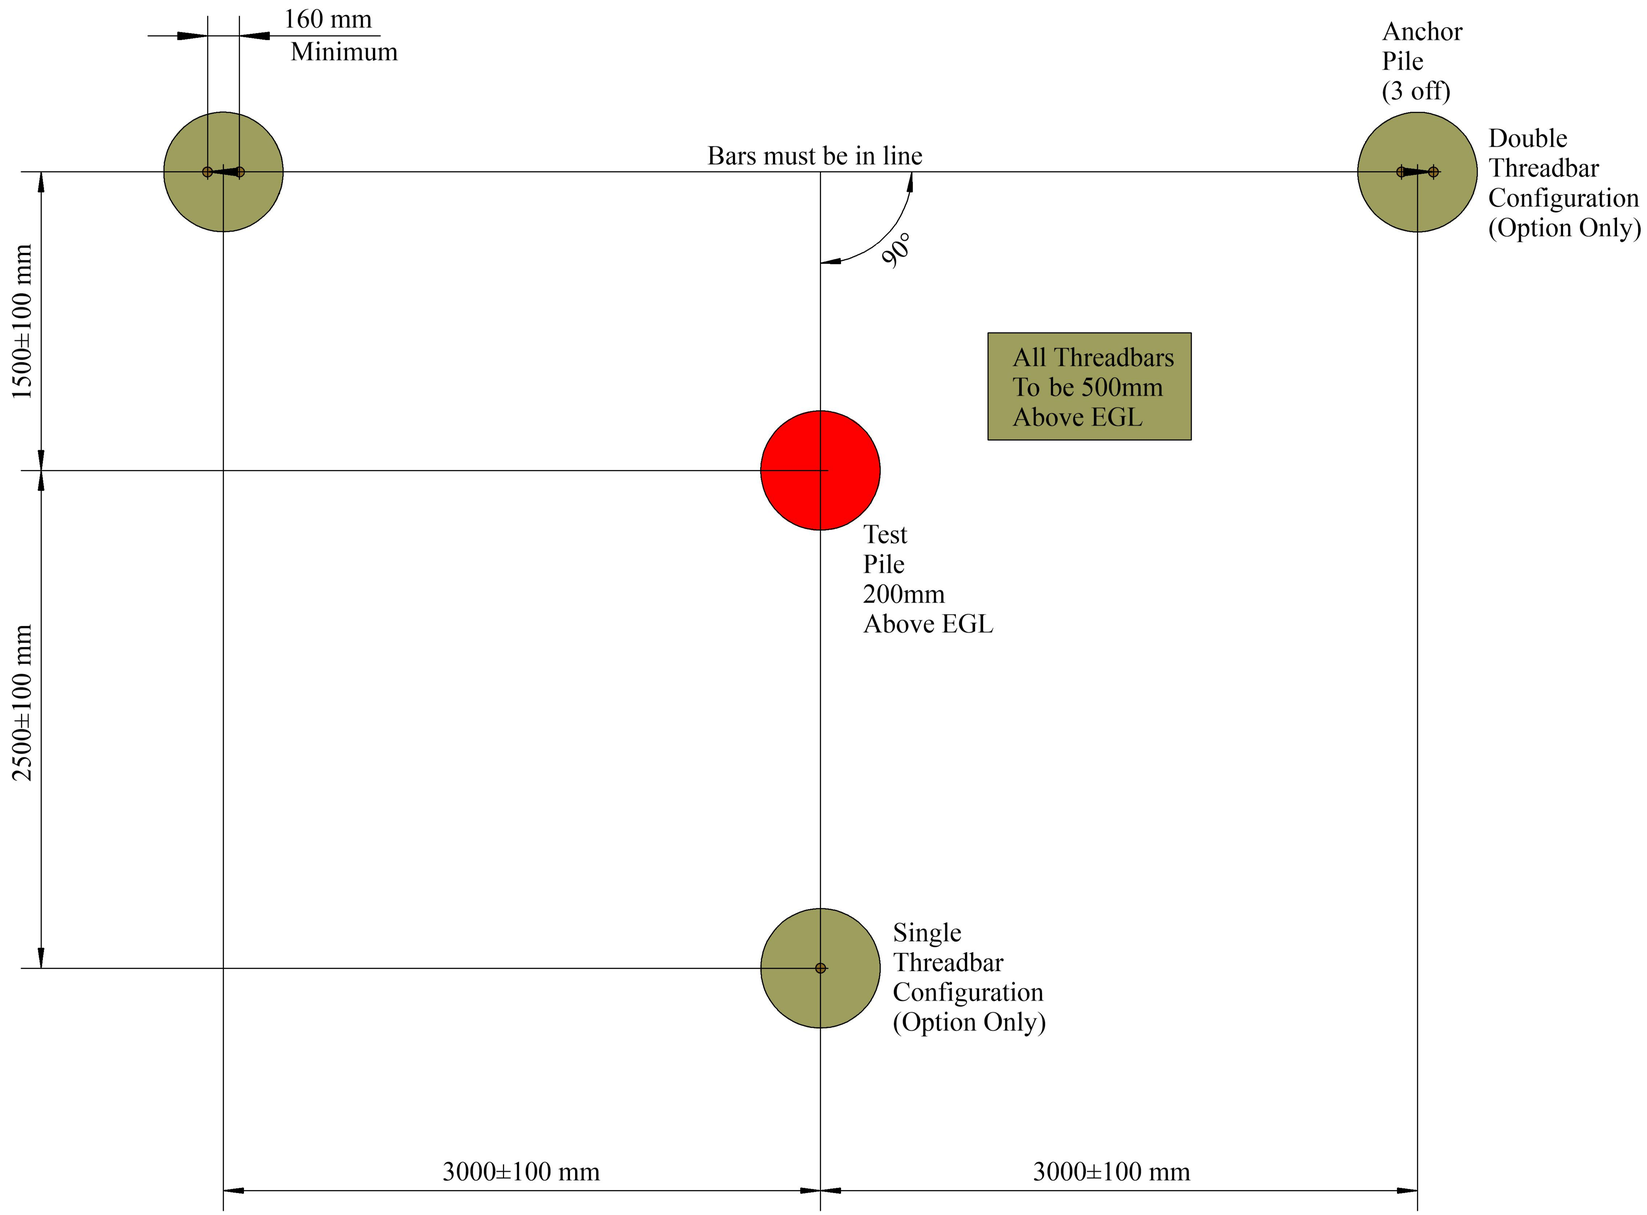

REV	DATE	DRN	CHK	APP
E	07/08/23	DP	DB	RP
D	20/03/23	DP	DB	RP
C	26/03/19	DP	AM	JP
A	13/12/17	DP	AM	JP

Woodland Lodge, Longhedge Lane,
Orston, Nottingham NG13 9PL
Tel: 01949 851820

E-mail: info@ndt-piletesting.com

Non Destructive Testing Services Ltd
NDT
an RSK company

Title: 3 PILE HC PILE LAYOUT
MAX TEST LOAD 6000kN

Client: GENERIC

Drg No. NDT00029

Sheet 2 of 3 | Revision E

A4 Frame

NON DESTRUCTIVE TESTING SERVICES LTD. OWN THE COPYRIGHT OF THIS DRAWING WHICH IS NOT TO BE COPIED, REPRODUCED OR DISCLOSED TO A THIRD PARTY WITHOUT WRITTEN PERMISSION.

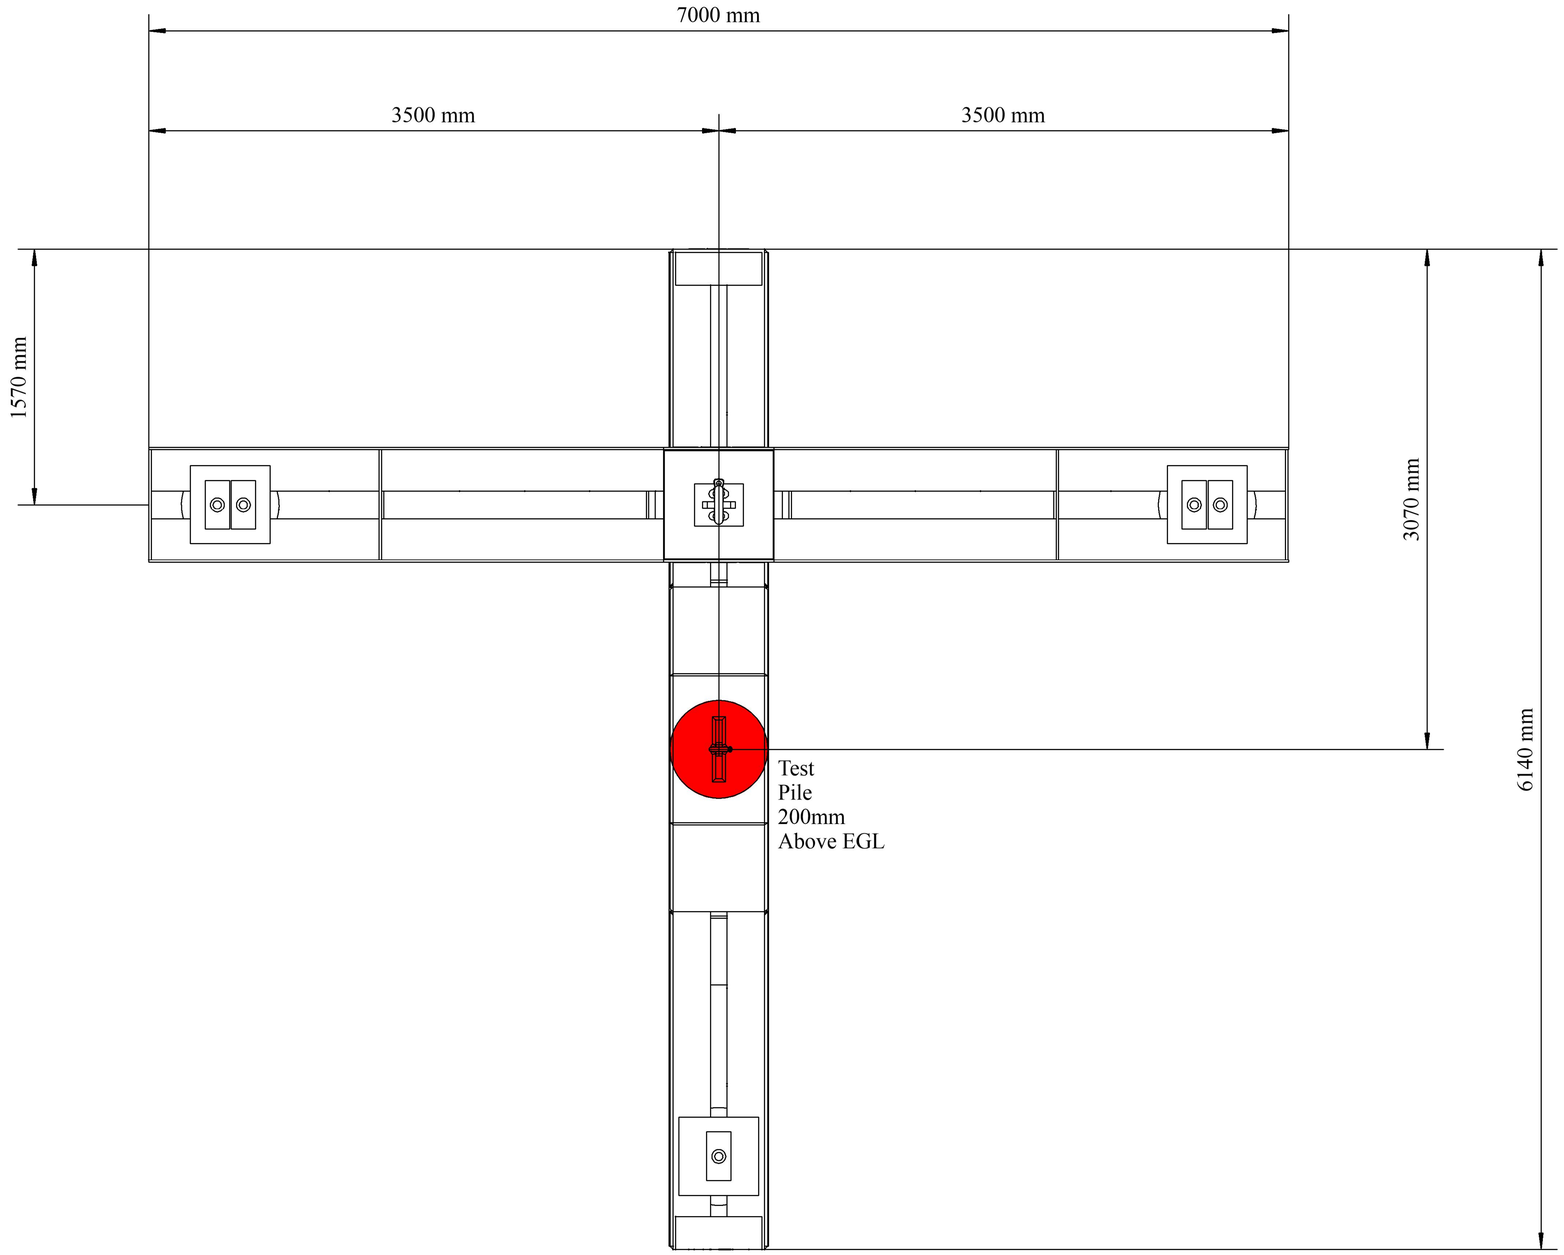

REV	DATE	DRN	CHK	APP
E	07/08/23	DP	DB	RP
D	20/03/23	DP	DB	RP
C	26/03/19	DP	AM	JP
A	13/12/17	DP	AM	JP

Woodland Lodge, Longhedge Lane,
Orston, Nottingham NG13 9PL
Tel: 01949 851820

E-mail: info@ndt-piletesting.com

Non Destructive Testing Services Ltd
NDT
an RSK company

Title: 3 PILE HC PILE LAYOUT MAX TEST LOAD 6000kN

Client: GENERIC

Drg No. NDT00029

Sheet 3 of 3

Revision E

A4 Frame