ST. JOSEPH CEMETERY

CITY OF OAK CREEK

Milwaukee County, Wisconsin


Owned by St. Stephen Catholic Church
1441 West Oakwood Rd
Oak Creek, WI 53154

St. Joseph Cemetery Street Number
6380 S. Howell Ave
Oak Creek, WI 53154

General Notes
Drawing created February 2021 by Ryan Lampe (Lampe Design, LLC) for St. Stephen Catholic Church from which copies can be made for use by cemetery personal.


It was created from a combination of:
-Steinhagen & Steinhagen Drawing dated January, 1937.
-A drawing of unknown date and drafter, believe late 1960's, created from the 1937 drawing for the preservation of that document.
-Additional information provided by St. Stephen Catholic Church.

Effort was taken to faithfully and accurately reproduce the information provided to the best of the drafters ability. It however shall not be interpreted as a detailed official survey of the current property as site verification or measurements where not conducted to that extent in the creation of this drawing.

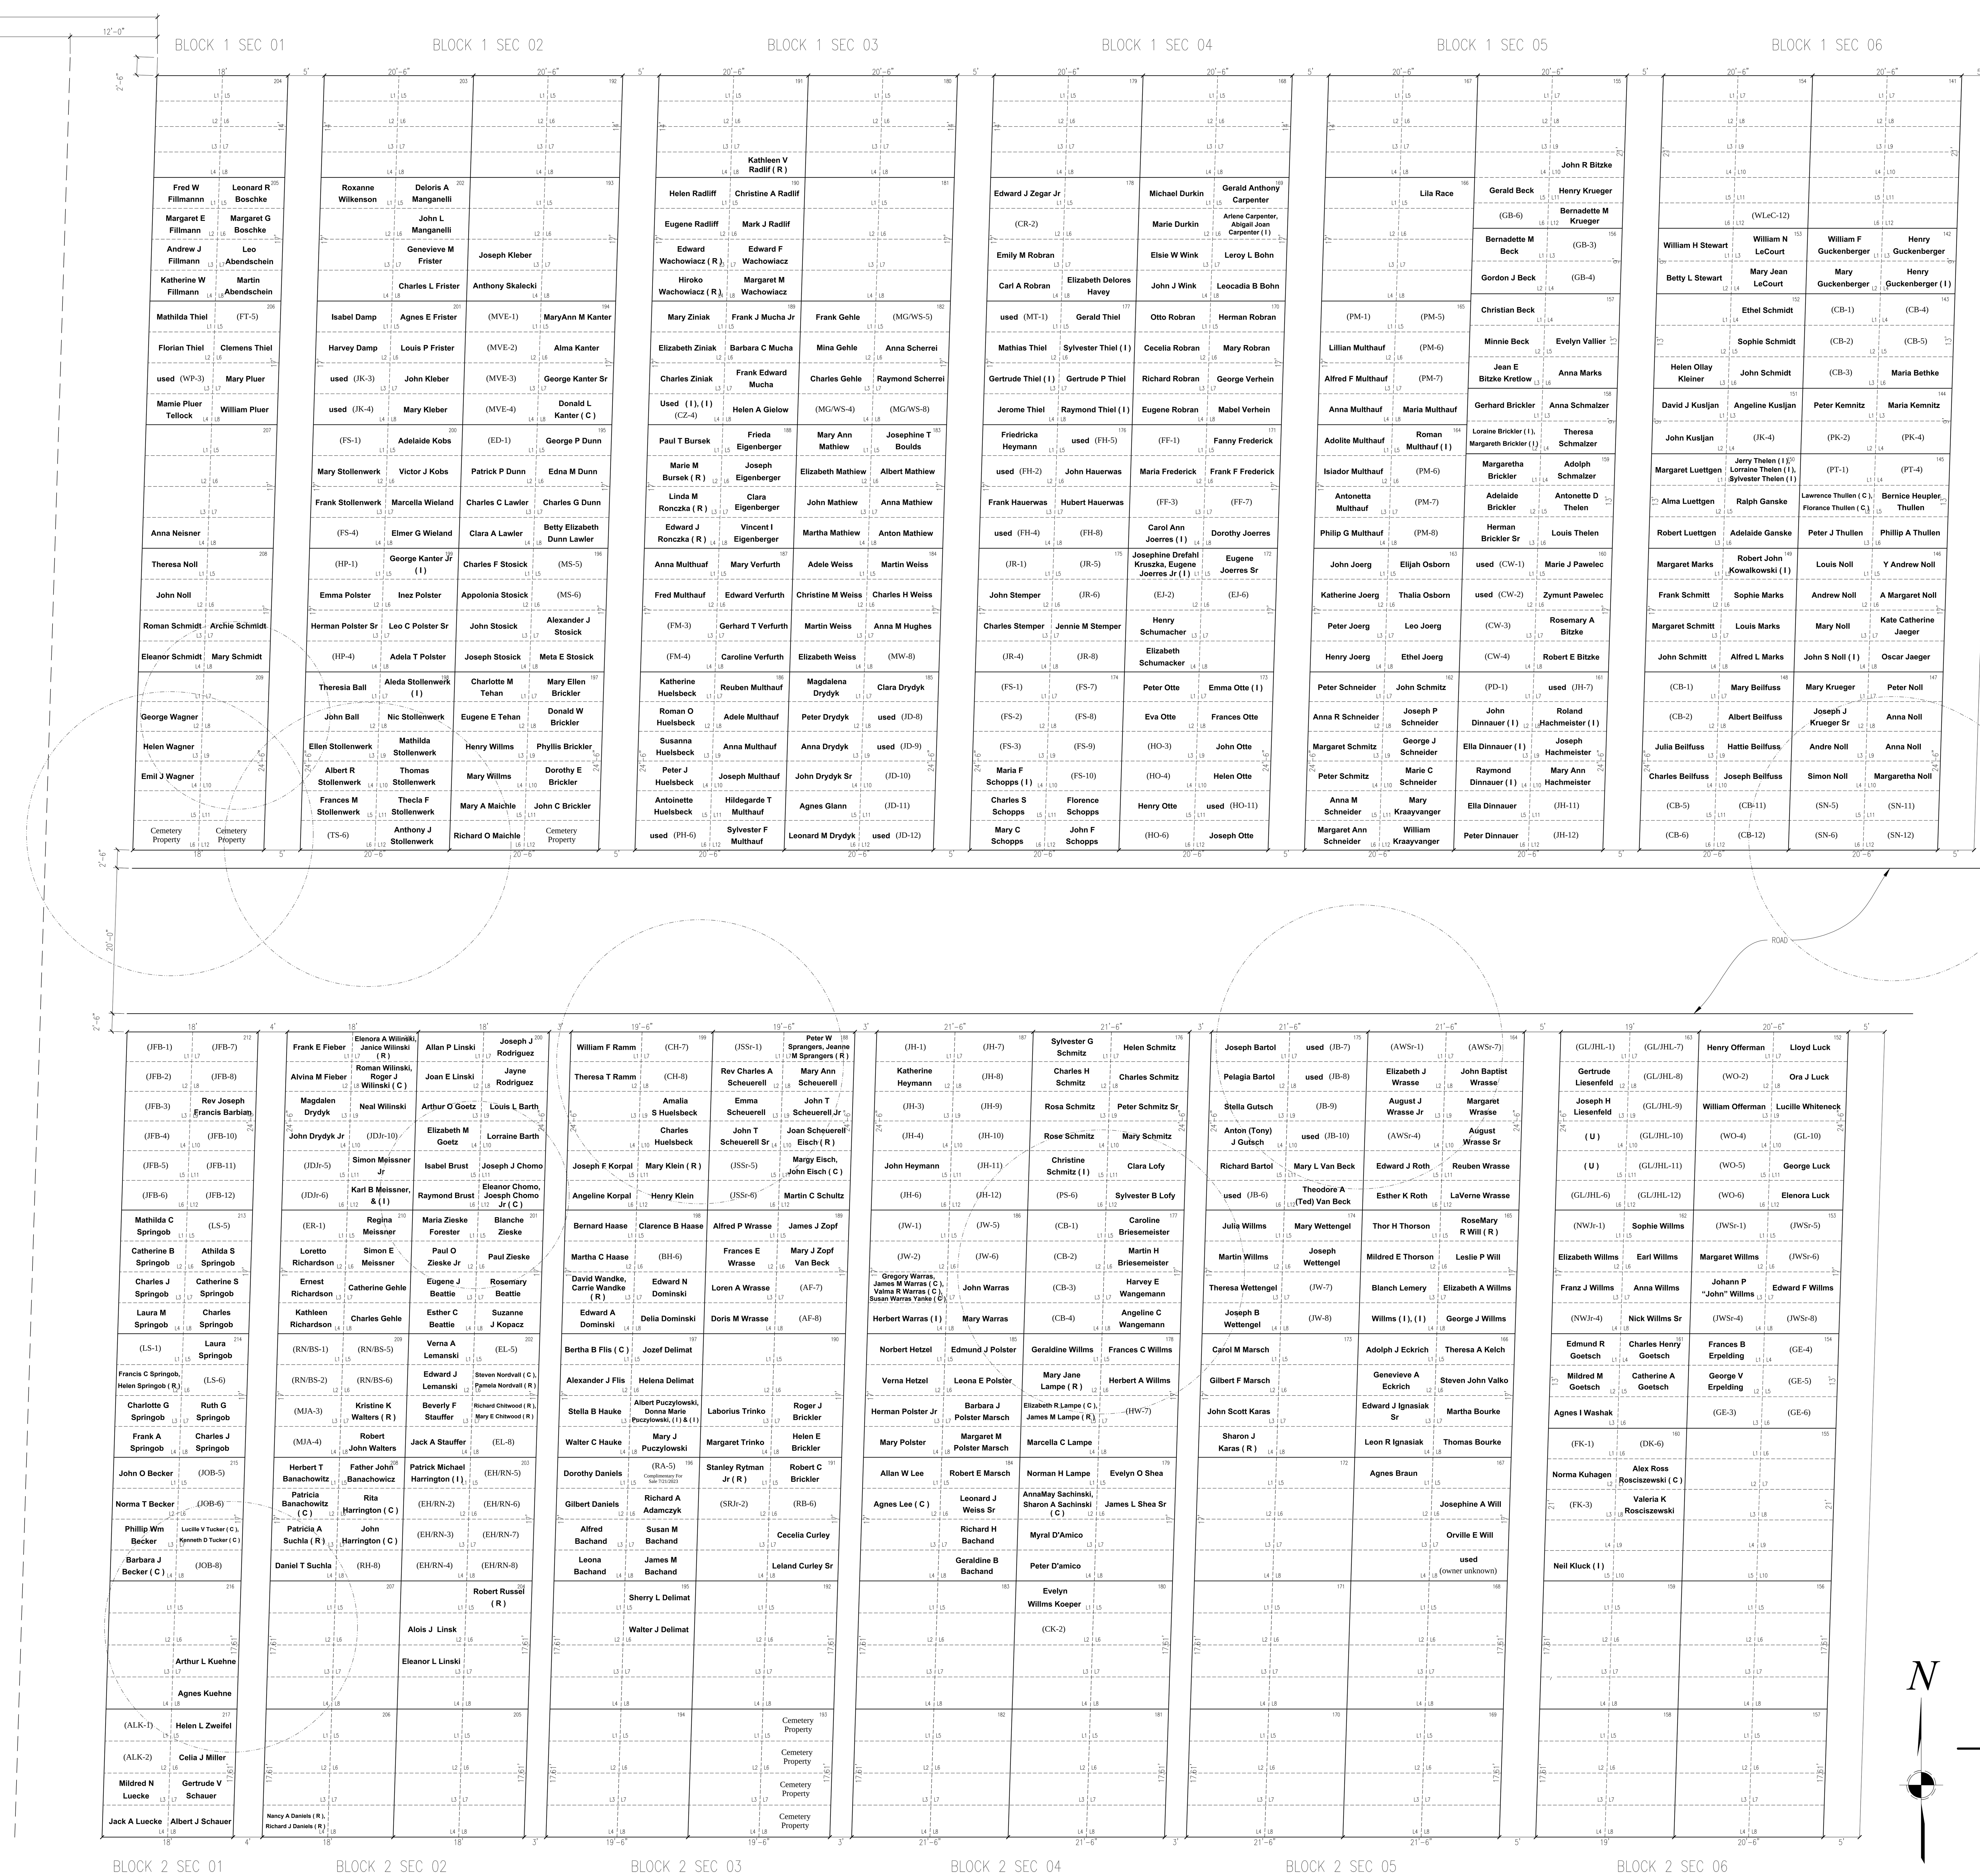

West Section

16 4 0
32 8 2
Drawing Scale: 1/8" = 1'-0"

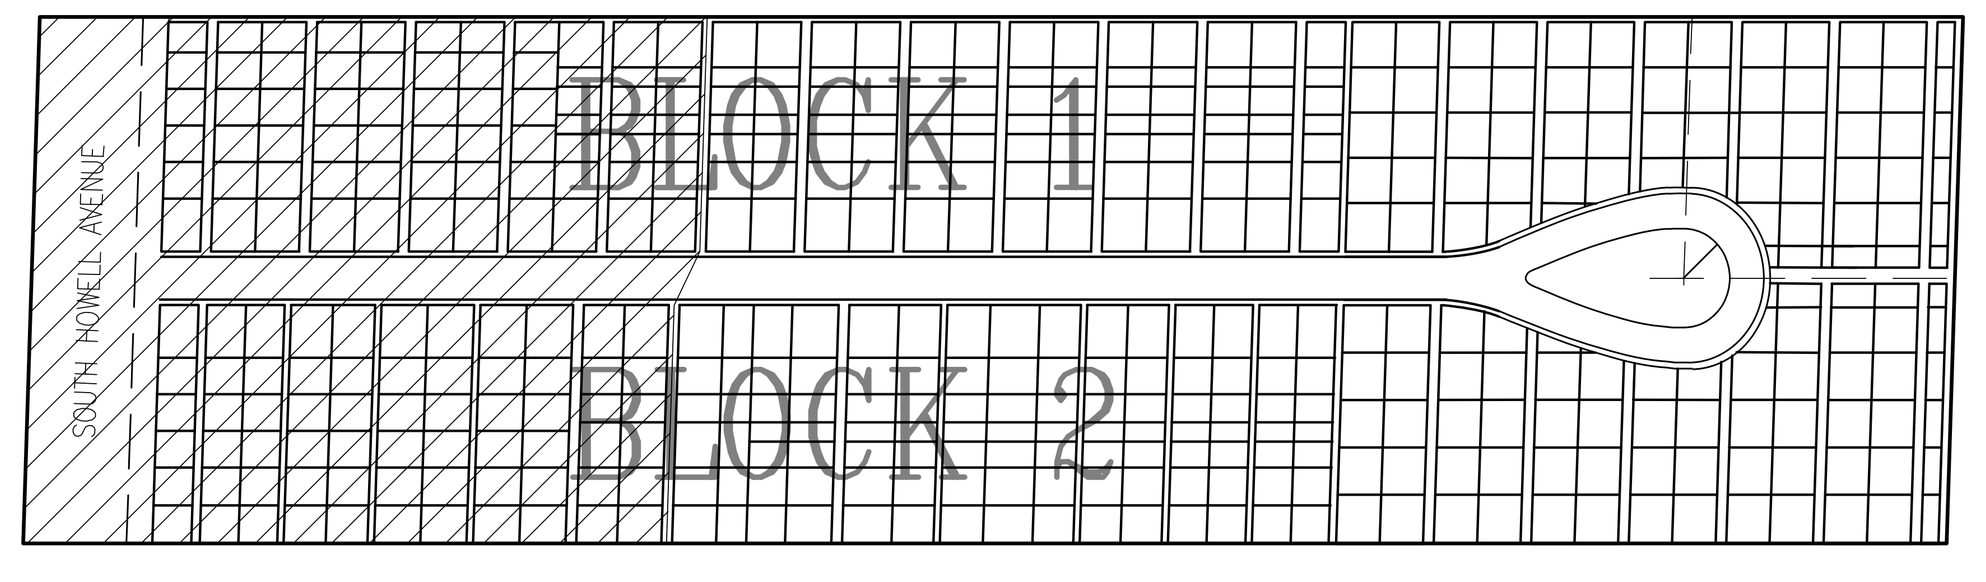

Revision & Grave update Print Dates (Original May 24, 2024 RBY)				
1 -	5 -	9 -	13 -	17 -
2 -	6 -	10 -	14 -	18 -
3 -	7 -	11 -	15 -	19 -
4 -	8 -	12 -	16 -	20 -

Grave Identifiers
(I) = Infant
(R) = Reserved
(C) = Cremation
(U) = Undetermined Use
(Initials - #) = Owner

= TREE

DRAWING ADDITIONS Tree locations were added to protect the root structure when selling grave locations and performing burials. (Completed May 19, 2024)