SQ. FT.	
1ST	1760
2ND	405
TOTAL	2165
GARAGE	600
PORCHES	42

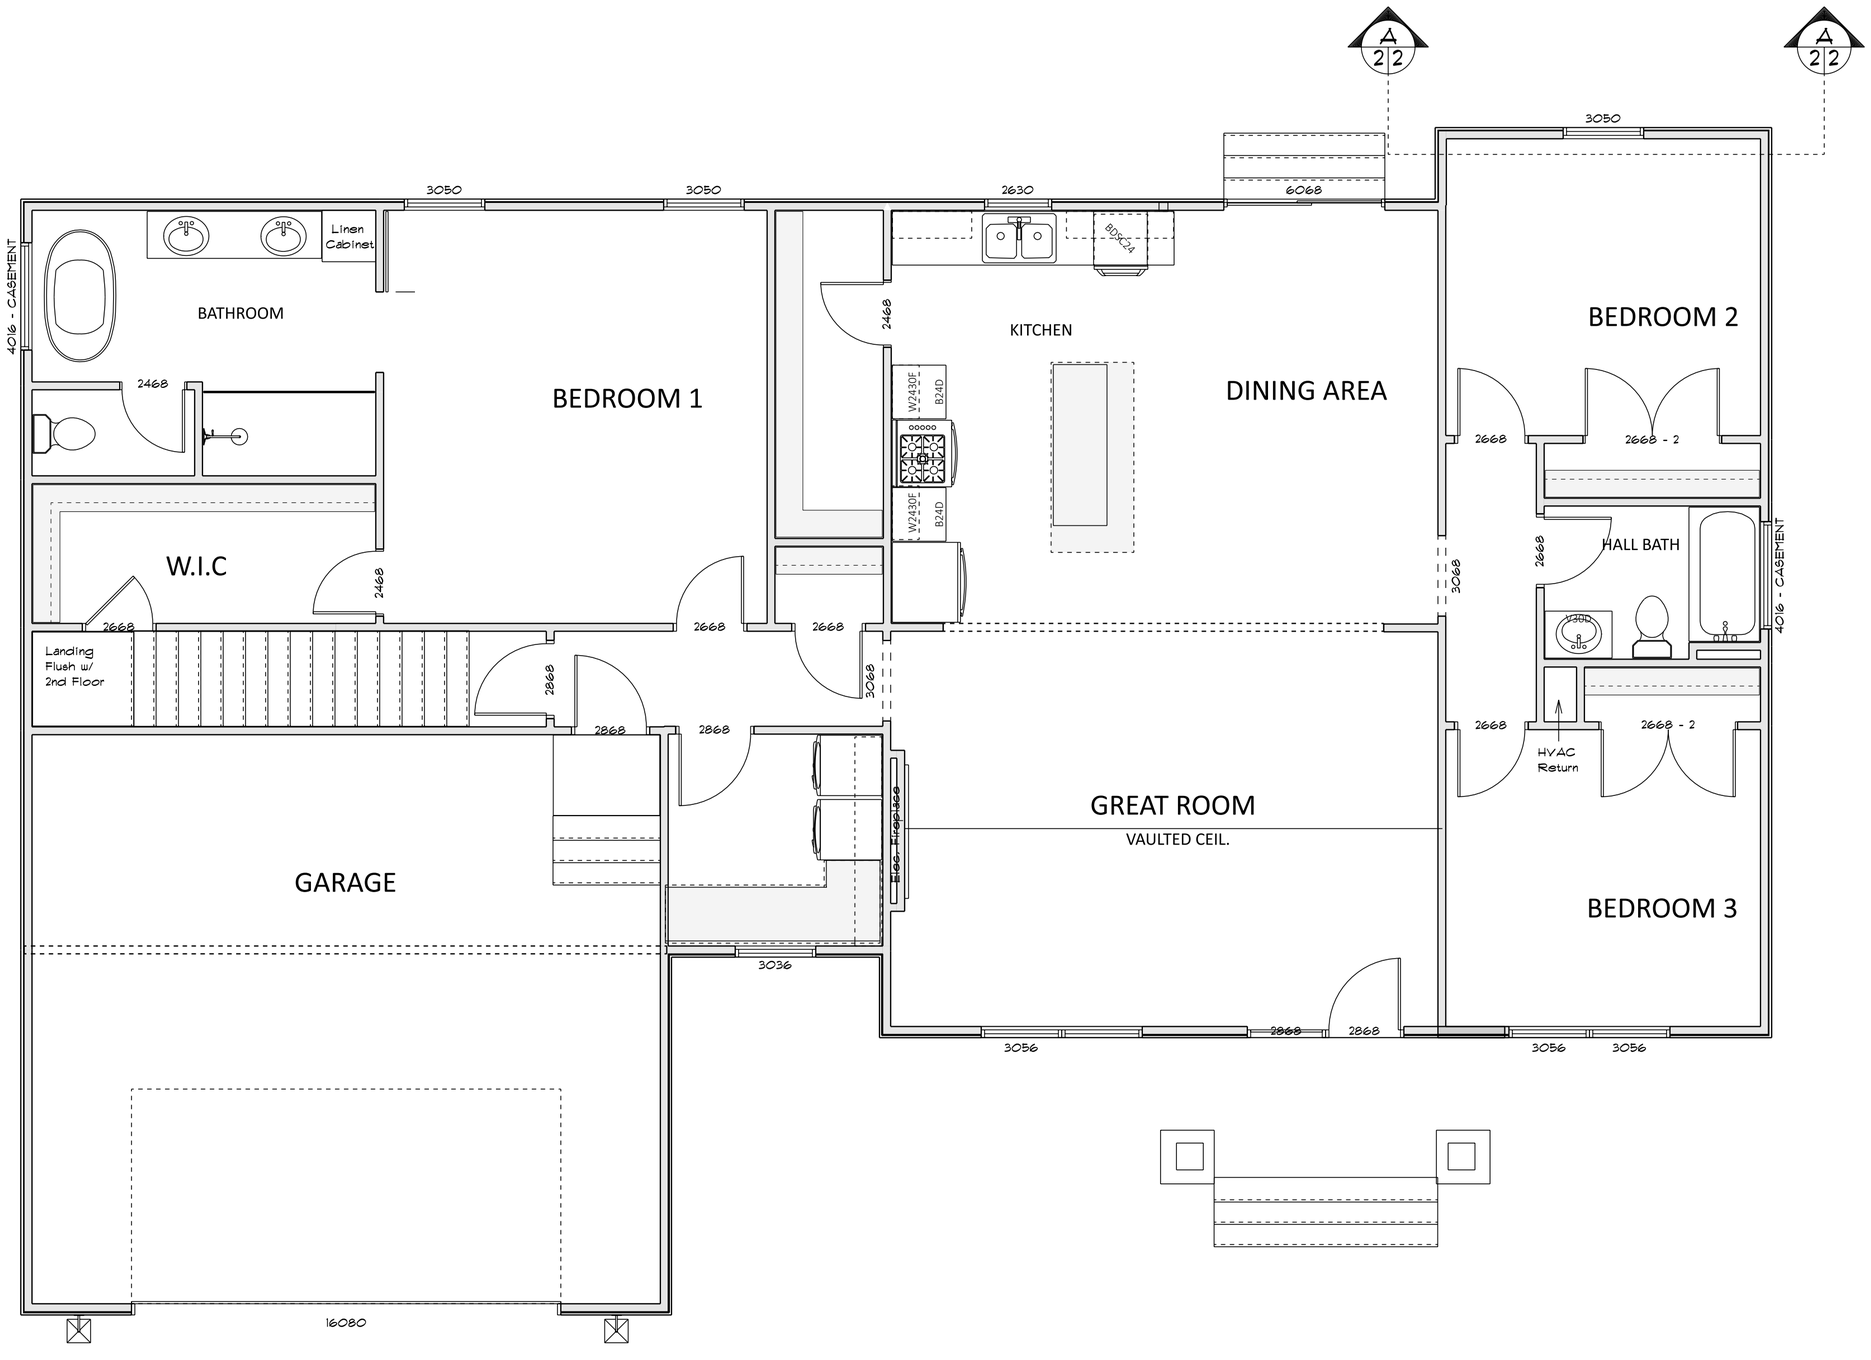

PAGE: 4/6

SC-92 - MAIN FLOOR -

SECTION LETTER A 1 PAGE NUMBERS

SCALE: 1/4" = 1'-0"

DRAWN BY:

DATE: Tuesday, July 1, 2025

Messick Builders
106 Morris Mill Rd.
Salisbury
MD
21804
PHONE:410-742-8072
FAX:
MOBILE:

SOFTPLAN ARCHITECTURAL DESIGN SOFTWARE

SC103

PHONE:
FAX:
MOBILE: