GENERAL NOTES:

SOIL CLASSIFICATIONS OBTAINED FROM USDA NATURAL RESOURCES CONSERVATION SERVICE, WEB SOIL SURVEY.

100 YEAR FLOODPLAIN LIMITS OBTAINED FROM FEMA FLOOD INSURANCE RATE MAP NUMBER 21103C0125D, DATED MARCH 23, 2021.

STREAM CLASSIFICATIONS OBTAINED FROM U.S. FISH AND WILDLIFE SERVICE, NATIONAL WETLANDS INVENTORY.

SINKHOLES EXIST ON SUBJECT PROPERTY. THEY WILL BE LOCATED AND MAPPED ON A PER LOT BASIS AS THE HEALTH DEPT SITE EVALUATIONS ARE PERFORMED ON EACH INDIVIDUAL LOT.

THERE ARE NO SIGNIFICANT AREAS OF STEEP SLOPES (OVER 30%) ON THE SUBJECT PROPERTY. AREAS OF STEEP SLOPES ARE ISOLATED TO VARIOUS LOCATIONS ALONG STREAM BANKS.

CONSTRUCTION PLANS SHALL BE PREPARE IN ACCORDANCE WITH THE OLDHAM COUNTY SUBDIVISION REGULATIONS AND STORMWATER QUALITY MANAGEMENT PLAN.

PRIOR TO CONSTRUCTION PLAN APPROVAL, PERMITS WILL BE REQUIRED FROM ALL GOVERNMENTAL AUTHORITIES HAVING JURISDICTION OVER THE SUBJECT PROPERTY.

A BOUNDARY SURVEY, WAS PERFORMED BY TRAVIS NORMAN GROUP DATED 1/22/25. PRISM ENGINEERING HAS NOT VERIFIED THIS INFORMATION.

TOPOGRAPHIC INFORMATION SHOWN WAS SUPPLIED BY OWNER AND IS FROM THE ORIGINAL L'ESPRIT SUBDIVISION SURVEY PERFORMED BY J.R. KIESEL AND ASSOCIATES DATED 1983. PRISM ENGINEERING HAS NOT VERIFIED THIS INFORMATION.

UTILITY NOTE:

LOCATIONS OF UNDERGROUND UTILITIES ARE APPROXIMATE AND ARE BASED UPON AVAILABLE PLANS AND INFORMATION OBTAINED IN THE FIELD. NEITHER THE SURVEYOR NOR HIS REPRESENTATIVES HAVE VERIFIED OR OBSERVED THE ACTUAL INSTALLATION OF THE UTILITIES SHOWN. INDIVIDUAL SERVICE LINES ARE NOT SHOWN.

Kentucky 811

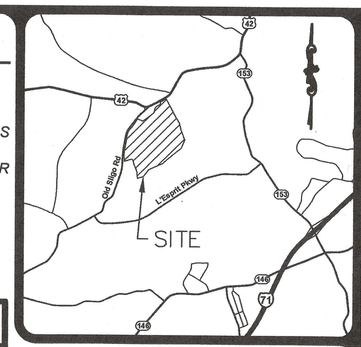

Vicinity Map
Not To Scale

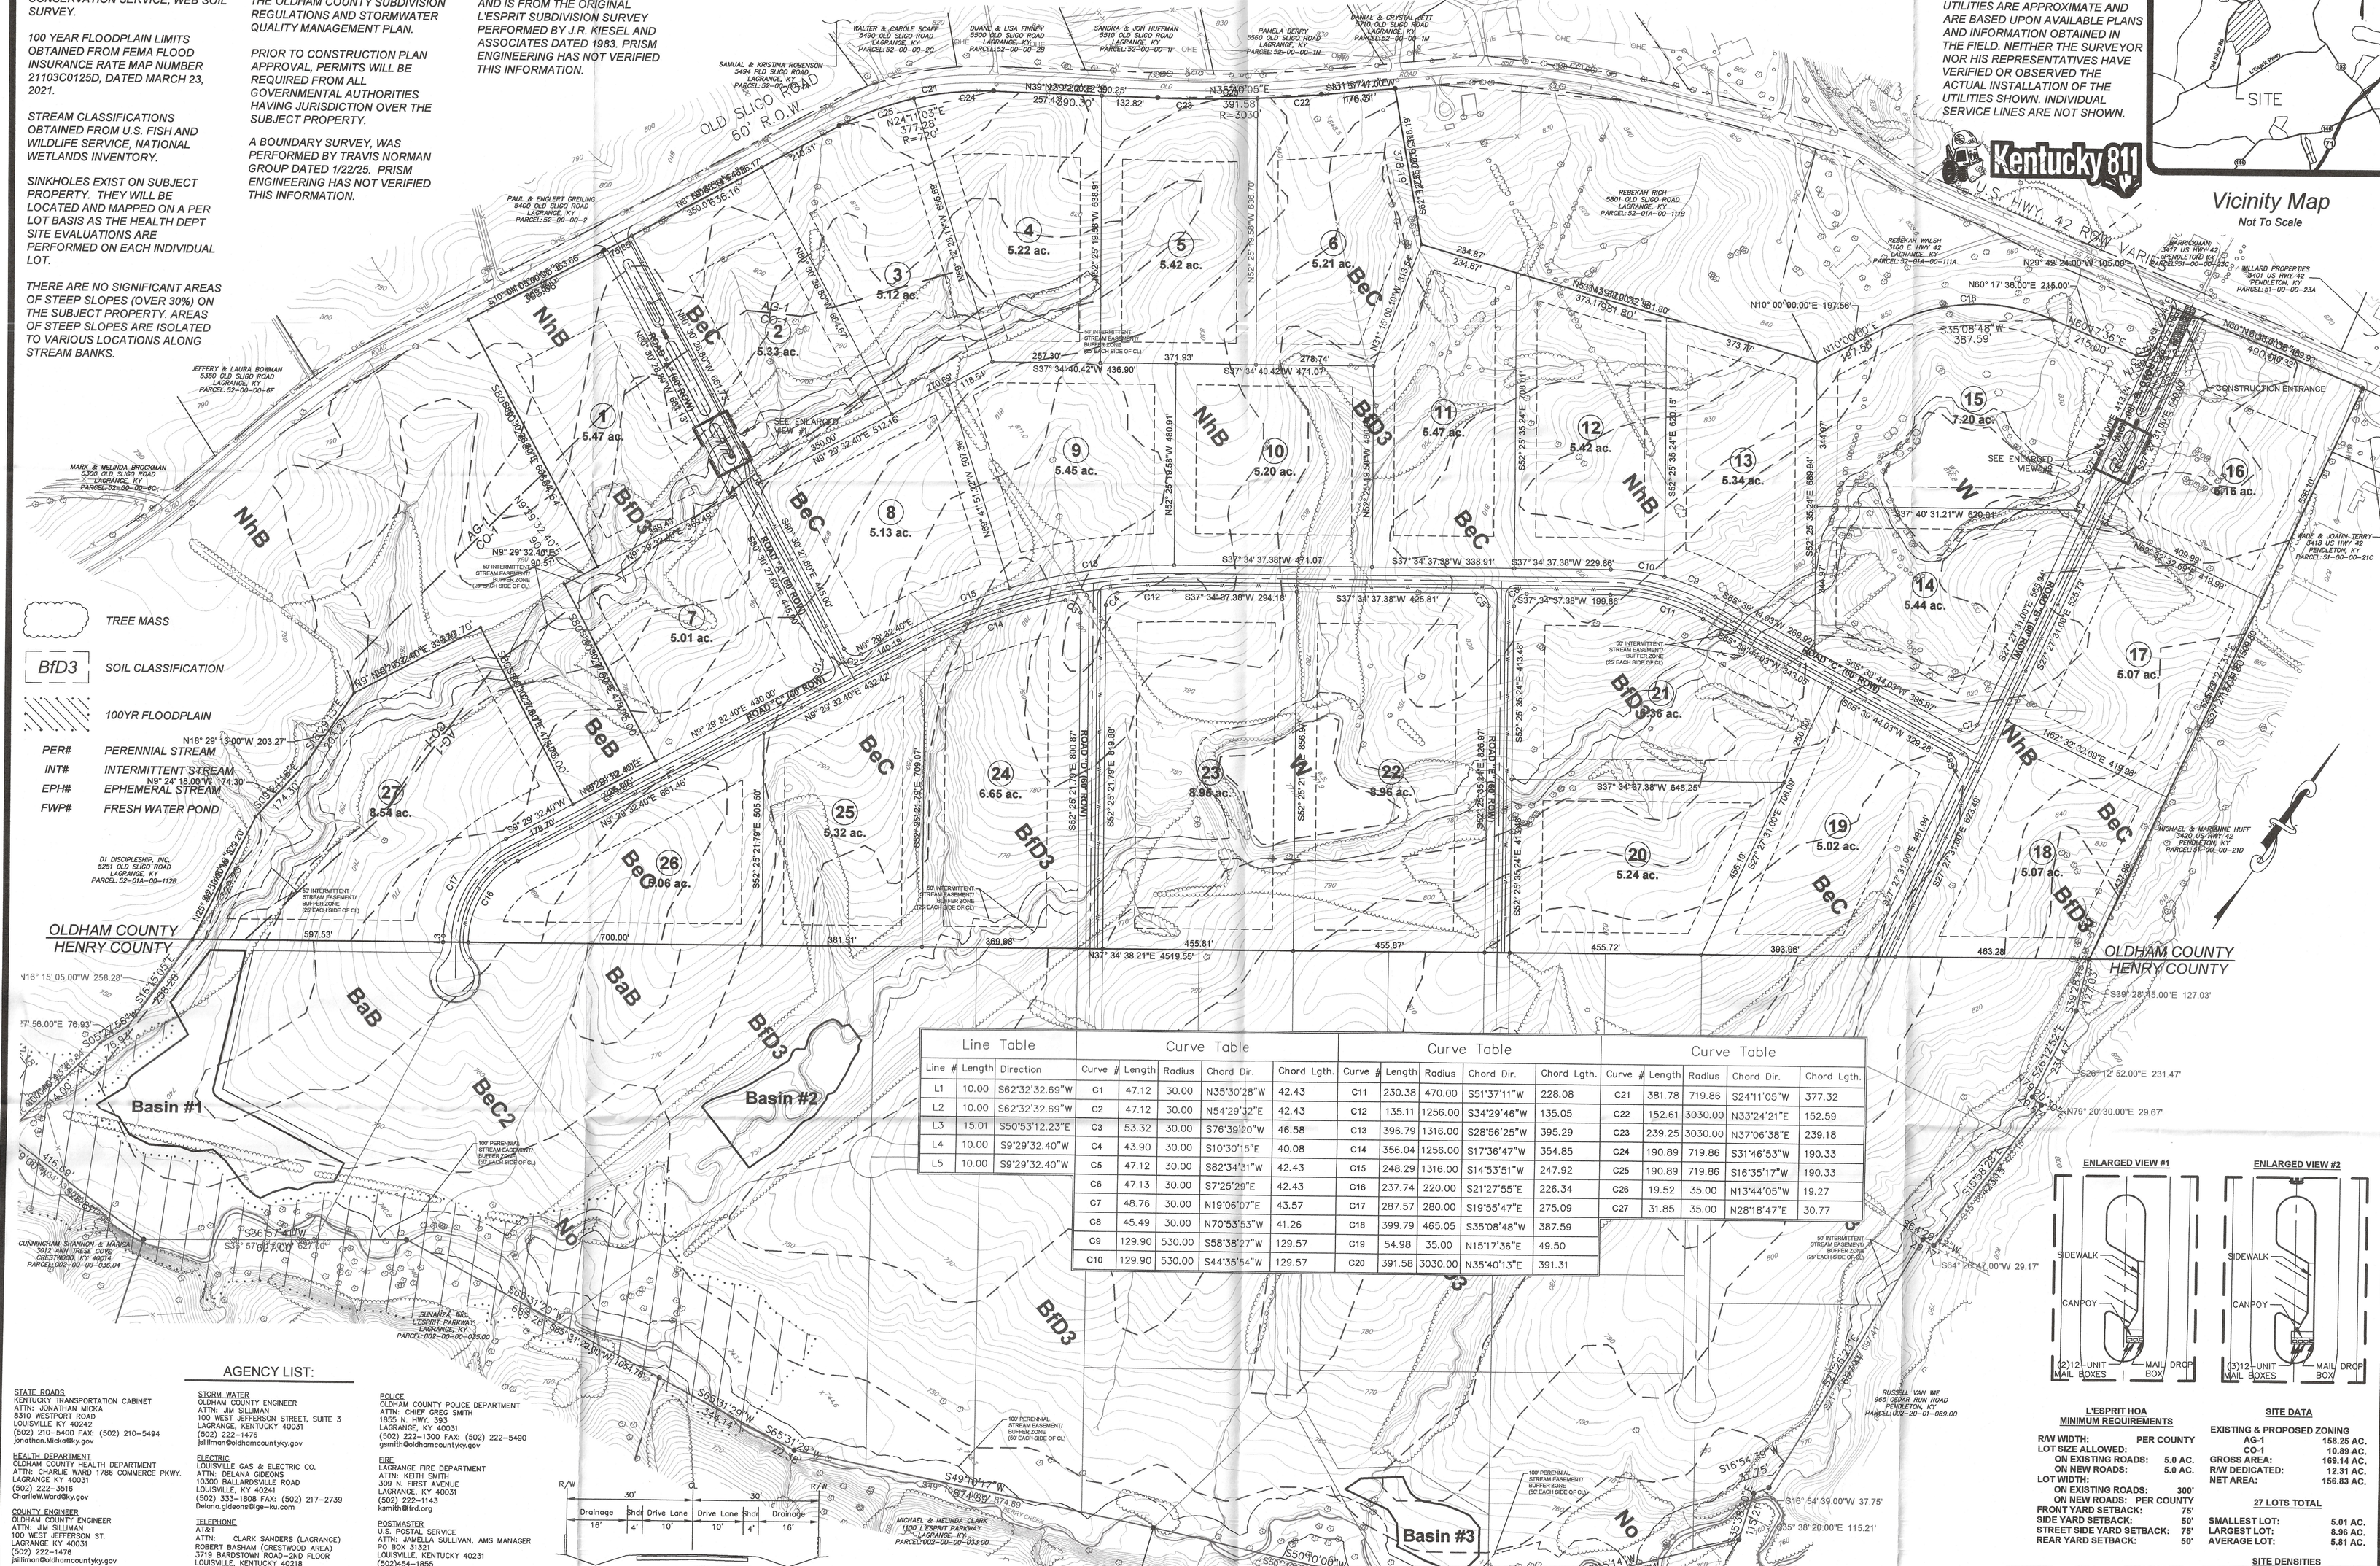

Line Table		
Line #	Length	Direction
L1	10.00	S62°32'32.69"W
L2	10.00	S62°32'32.69"W
L3	15.01	S50°53'12.23"E
L4	10.00	S9°29'32.40"W
L5	10.00	S9°29'32.40"W

Curve Table				
Curve #	Length	Radius	Chord Dir.	Chord Lgth.
C1	47.12	30.00	N35°30'28"W	42.43
C2	47.12	30.00	N54°29'32"E	42.43
C3	53.32	30.00	S76°39'20"W	46.58
C4	43.90	30.00	S10°30'15"E	40.08
C5	47.12	30.00	S82°34'31"W	42.43
C6	47.13	30.00	S7°25'29"E	42.43
C7	48.76	30.00	N19°06'07"E	43.57
C8	45.49	30.00	N70°53'53"W	41.26
C9	129.90	530.00	S58°38'27"W	129.57
C10	129.90	530.00	S44°35'54"W	129.57

Curve Table				
Curve #	Length	Radius	Chord Dir.	Chord Lgth.
C11	230.38	470.00	S51°37'11"W	228.08
C12	135.11	1256.00	S34°29'46"W	135.05
C13	396.79	1316.00	S28°56'25"W	395.29
C14	356.04	1256.00	S17°36'47"W	354.85
C15	248.29	1316.00	S14°53'51"W	247.92
C16	237.74	220.00	S21°27'55"E	226.34
C17	287.57	280.00	S19°55'47"E	275.09
C18	399.79	465.05	S35°08'48"W	387.59
C19	54.98	35.00	N15°17'36"E	49.50
C20	391.58	3030.00	N35°40'13"E	391.31

Curve Table				
Curve #	Length	Radius	Chord Dir.	Chord Lgth.
C21	381.78	719.86	S24°11'05"W	377.32
C22	152.61	3030.00	N33°24'21"E	152.59
C23	239.25	3030.00	N37°06'38"E	239.18
C24	190.89	719.86	S31°46'53"W	190.33
C25	190.89	719.86	S16°35'17"W	190.33
C26	19.52	35.00	N13°44'05"W	19.27
C27	31.85	35.00	N28°18'47"E	30.77

L'ESPRIT HOA MINIMUM REQUIREMENTS

R/W WIDTH:	PER COUNTY
LOT SIZE ALLOWED:	
ON EXISTING ROADS:	5.0 AC.
ON NEW ROADS:	5.0 AC.
LOT WIDTH:	
ON EXISTING ROADS:	300'
ON NEW ROADS:	PER COUNTY
FRONT YARD SETBACK:	75'
SIDE YARD SETBACK:	50'
STREET SIDE YARD SETBACK:	75'
REAR YARD SETBACK:	50'

SITE DATA

EXISTING & PROPOSED ZONING	
AG-1	158.25 AC.
CO-1	10.89 AC.
GROSS AREA:	169.14 AC.
R/W DEDICATED:	12.31 AC.
NET AREA:	156.83 AC.

27 LOTS TOTAL	
SMALLEST LOT:	5.01 AC.
LARGEST LOT:	8.96 AC.
AVERAGE LOT:	5.81 AC.

SITE DENSITIES

GROSS DENSITY:	0.16 LOTS/AC.
NET DENSITY:	0.17 LOTS/AC.

AGENCY LIST:

STATE ROADS
KENTUCKY TRANSPORTATION CABINET
ATTN: JONATHAN MICKA
8310 WESTPORT ROAD
LOUISVILLE KY 40242
(502) 210-5400 FAX: (502) 210-5494
jonathan.Micka@ky.gov

HEALTH DEPARTMENT
OLDHAM COUNTY HEALTH DEPARTMENT
ATTN: CHARLIE WARD 1786 COMMERCE PKWY.
LAGRANGE KY 40031
(502) 222-3516
CharlieW.Ward@ky.gov

COUNTY ENGINEER
OLDHAM COUNTY ENGINEER
ATTN: JIM SILLIMAN
100 WEST JEFFERSON ST.
LAGRANGE KY 40031
(502) 222-1476
jsilliman@oldhamcountyky.gov

SUBDIVISION AND STREET NAMES
OLDHAM COUNTY GIS (ADDRESSING)
ATTN: MATT TOLAR
100 W. JEFFERSON
LAGRANGE KY 40031
(502) 222-1476 FAX: (502) 222-3213
mtolar@oldhamcountyky.gov

SANITARY SEWER
OLDHAM COUNTY ENVIRONMENTAL AUTHORITY
ATTN: KEVIN GIBSON
LAGRANGE KY 40031
(502) 225-9477 FAX: (502) 225-9468
kevin.gibson@veoliawaterna.com

STORM WATER
OLDHAM COUNTY ENGINEER
ATTN: JIM SILLIMAN
100 WEST JEFFERSON STREET, SUITE 3
LAGRANGE, KENTUCKY 40031
(502) 222-1476
jsilliman@oldhamcountyky.gov

ELECTRIC
LOUISVILLE GAS & ELECTRIC CO.
ATTN: DELANA GIDEONS
10300 BALLARDSVILLE ROAD
LOUISVILLE, KY 40241
(502) 333-1808 FAX: (502) 217-2739
Delana.gideons@lge-ku.com

TELEPHONE
AT&T
ATTN: CLARK SANDERS (LAGRANGE)
ROBERT BASHAM (CRESTWOOD AREA)
3719 BARDSTOWN ROAD–2ND FLOOR
LOUISVILLE, KENTUCKY 40218
(502) 451–85074
Clark Sanders: jc0962@att.com
Robert Basham:rb4442@att.com

WATER
OLDHAM COUNTY WATER DISTRICT
ATTN: RUSS ROSE
PO BOX 51
BUGNOER KY 40010
(502) 222–1690
rrose@oldhamcountywater.com

POLICE
OLDHAM COUNTY POLICE DEPARTMENT
ATTN: CHIEF GREG SMITH
1855 N. HWY. 393
LAGRANGE, KY 40031
(502) 222–1300 FAX: (502) 222–5490
gsmith@oldhamcountyky.gov

FIRE
LAGRANGE FIRE DEPARTMENT
ATTN: KEITH SMITH
309 N. FIRST AVENUE
LAGRANGE, KY 40031
(502) 222–1143
ksmith@lfrd.org

POSTMASTER
U.S. POSTAL SERVICE
ATTN: JAMELLA SULLIVAN, AMS MANAGER
PO BOX 31321
LOUISVILLE, KENTUCKY 40231
(502)454–1855
jamella.m.sullivan@usps.gov

BOARD OF EDUCATION
OLDHAM COUNTY BOARD OF EDUCATION
ATTN: TIM PFAFF
1800 BUTTON LANE
LAGRANGE, KY 40031
(502) 222–9337 (502) 241–3500
Tim.pfaff@oldham.kyschools.us

PAVEMENT SECTION
1.5" Bituminous Surface
4" Bituminous Binder
9" Dense Graded Aggregate
4" #3 Stone
Geotextile Fabric
Typical Roadway Section
Not To Scale

LEGEND

- Section Corner Found (type as noted)
- 5/8" Rebar With Cap Stamped "TA NORMAN 3705" Set
- Rebar Found
- Mag nail Set
- Mag/PK Nail found
- Railroad Spike found
- Railroad Spike Set
- Iron Pipe Found
- Wood Corner Post Found
- (R) Record Deed Dimension
- R/W Right of Way
- —X— Fenceline
- LIGHT POLE
- POWER POLE
- SOIL BORING
- TREE

PRELIMINARY SUBDIVISION PLAT

GRAPHIC SCALE IN FEET
150 75 0 150 300 450
1 INCH = 150 FEET

NO.	REVISION	DATE

STATE OF KENTUCKY
PHILLIP R. GAMBRELL
16018
LICENSED PROFESSIONAL ENGINEER

PAPE–DAWSON
2300 WATTERSON TRAIL SUITE 200 | LOUISVILLE, KY 40299 | 502.491.9891
KENTUCKY ENGINEERING PERMIT #0031 | KENTUCKY SURVEYING PERMIT #1195

OLD SLIGO FARM ESTATES
5401 OLD SLIGO ROAD, OLDHAM COUNTY, KENTUCKY

PARCEL ID: 52-01A-00-111
PARCEL ID: 52-01A-00-112

PLAT NO. NA
JOB NO. 226002–E1
DATE FEBRUARY 18, 2026
DESIGNER P.GAMBRELL
CHECKED PRG DRAWN PRG
SHEET PSP-01

Date: February 11, 2026 1:13 PM - User ID: PhillipRGambrell
File: Z:\PROJECTS\2026 PROJECTS\226002 Old Sligo Farms Estates\226002-E1 - LPOA & Preliminary Phases\Engineering\Plan Sets\226002-E1 - Old Sligo Farm Subdivision PSP - Oldham Only.dwg

THIS DOCUMENT HAS BEEN PRODUCED FROM MATERIAL THAT WAS STORED AND/OR TRANSMITTED ELECTRONICALLY AND MAY HAVE BEEN INADVERTENTLY ALTERED. RELY ONLY ON FINAL HARDCOPY MATERIALS BEARING THE CONSULTANT'S ORIGINAL SIGNATURE AND SEAL.